


North West Elevation
Facing the POS

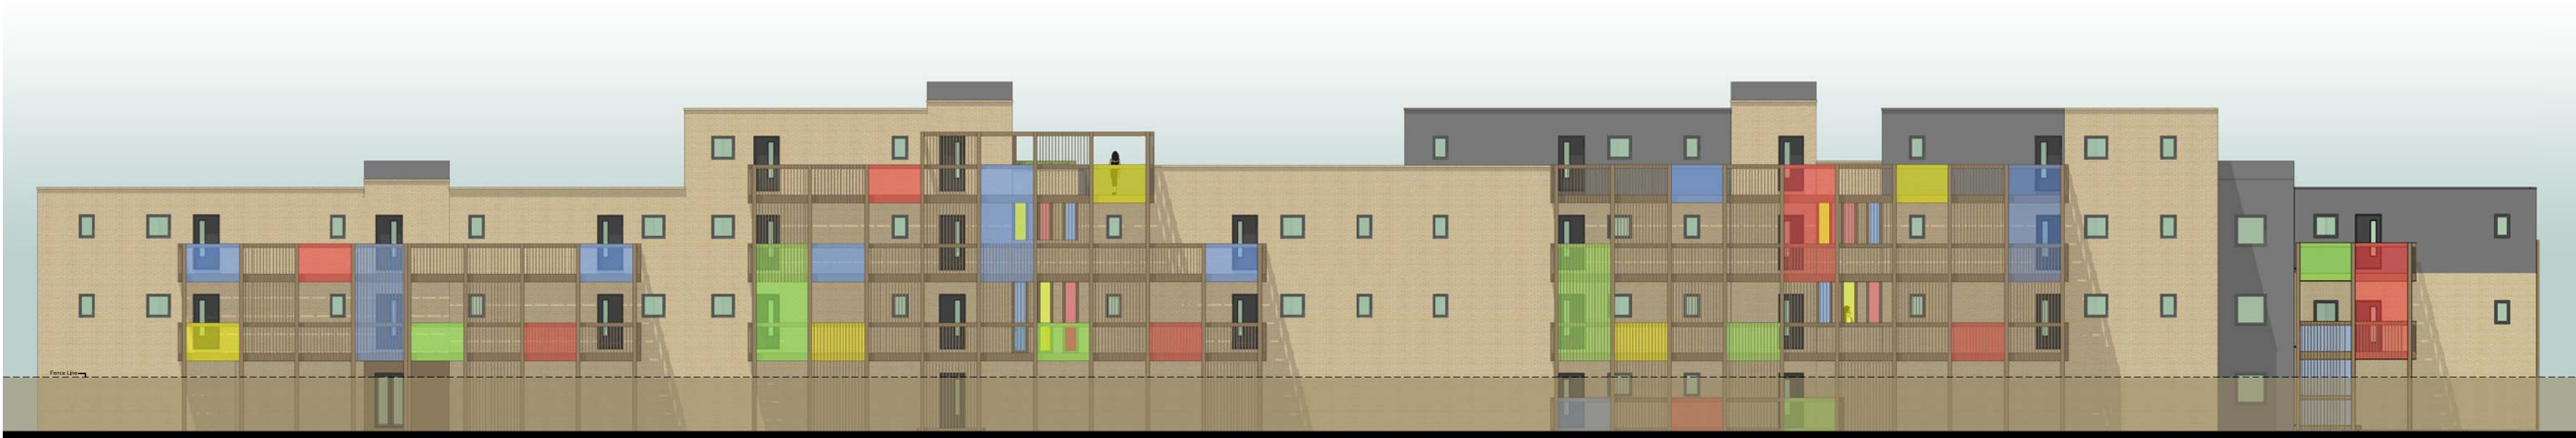

South East Elevation
Facing the Railway Line



South West Elevation



North East Elevation
Facing the Travis Perkins Site

				A 09/03/2011 Rear Facade Windows Added Circulation Core Detail Amended Roof Deck Amended Elevations Refined				HvN
No.	Date	Amendment	Initials	No.	Date	Amendment	Initials	

Status : **Planning**

Client : **Explore Living**

Project : **Devonshire Road**

Cambridge

Drawing : **Flat Block - Elevations**

Scale : 1:200 @ A2

Date : Jan 2011

Dwg No : 09- 1716 - 029

Rev : A

GRAFIK

Grafik Architecture
Station Court
Radford Way
Billericay
Essex CM12 0DZ
T +44 (0)1277 658 233
F +44 (0)1277 658 234
info@grafikuk.com

Zetland House
Unit E Ground Floor
5-25 Scrutton Street
London EC2A 4HJ
T +44 (0)20 7749 7700
F +44 (0)20 7739 7502
www.grafikuk.com

© THIS DRAWING IS THE COPYRIGHT OF GRAFIK ARCHITECTURE . It shall not be in any way used or reproduced without their prior written consent. All dimensions are to be checked on site or in the workshop prior to commencing any work. Work only to figured dimensions. Any discrepancies are to be reported to the Architect.