


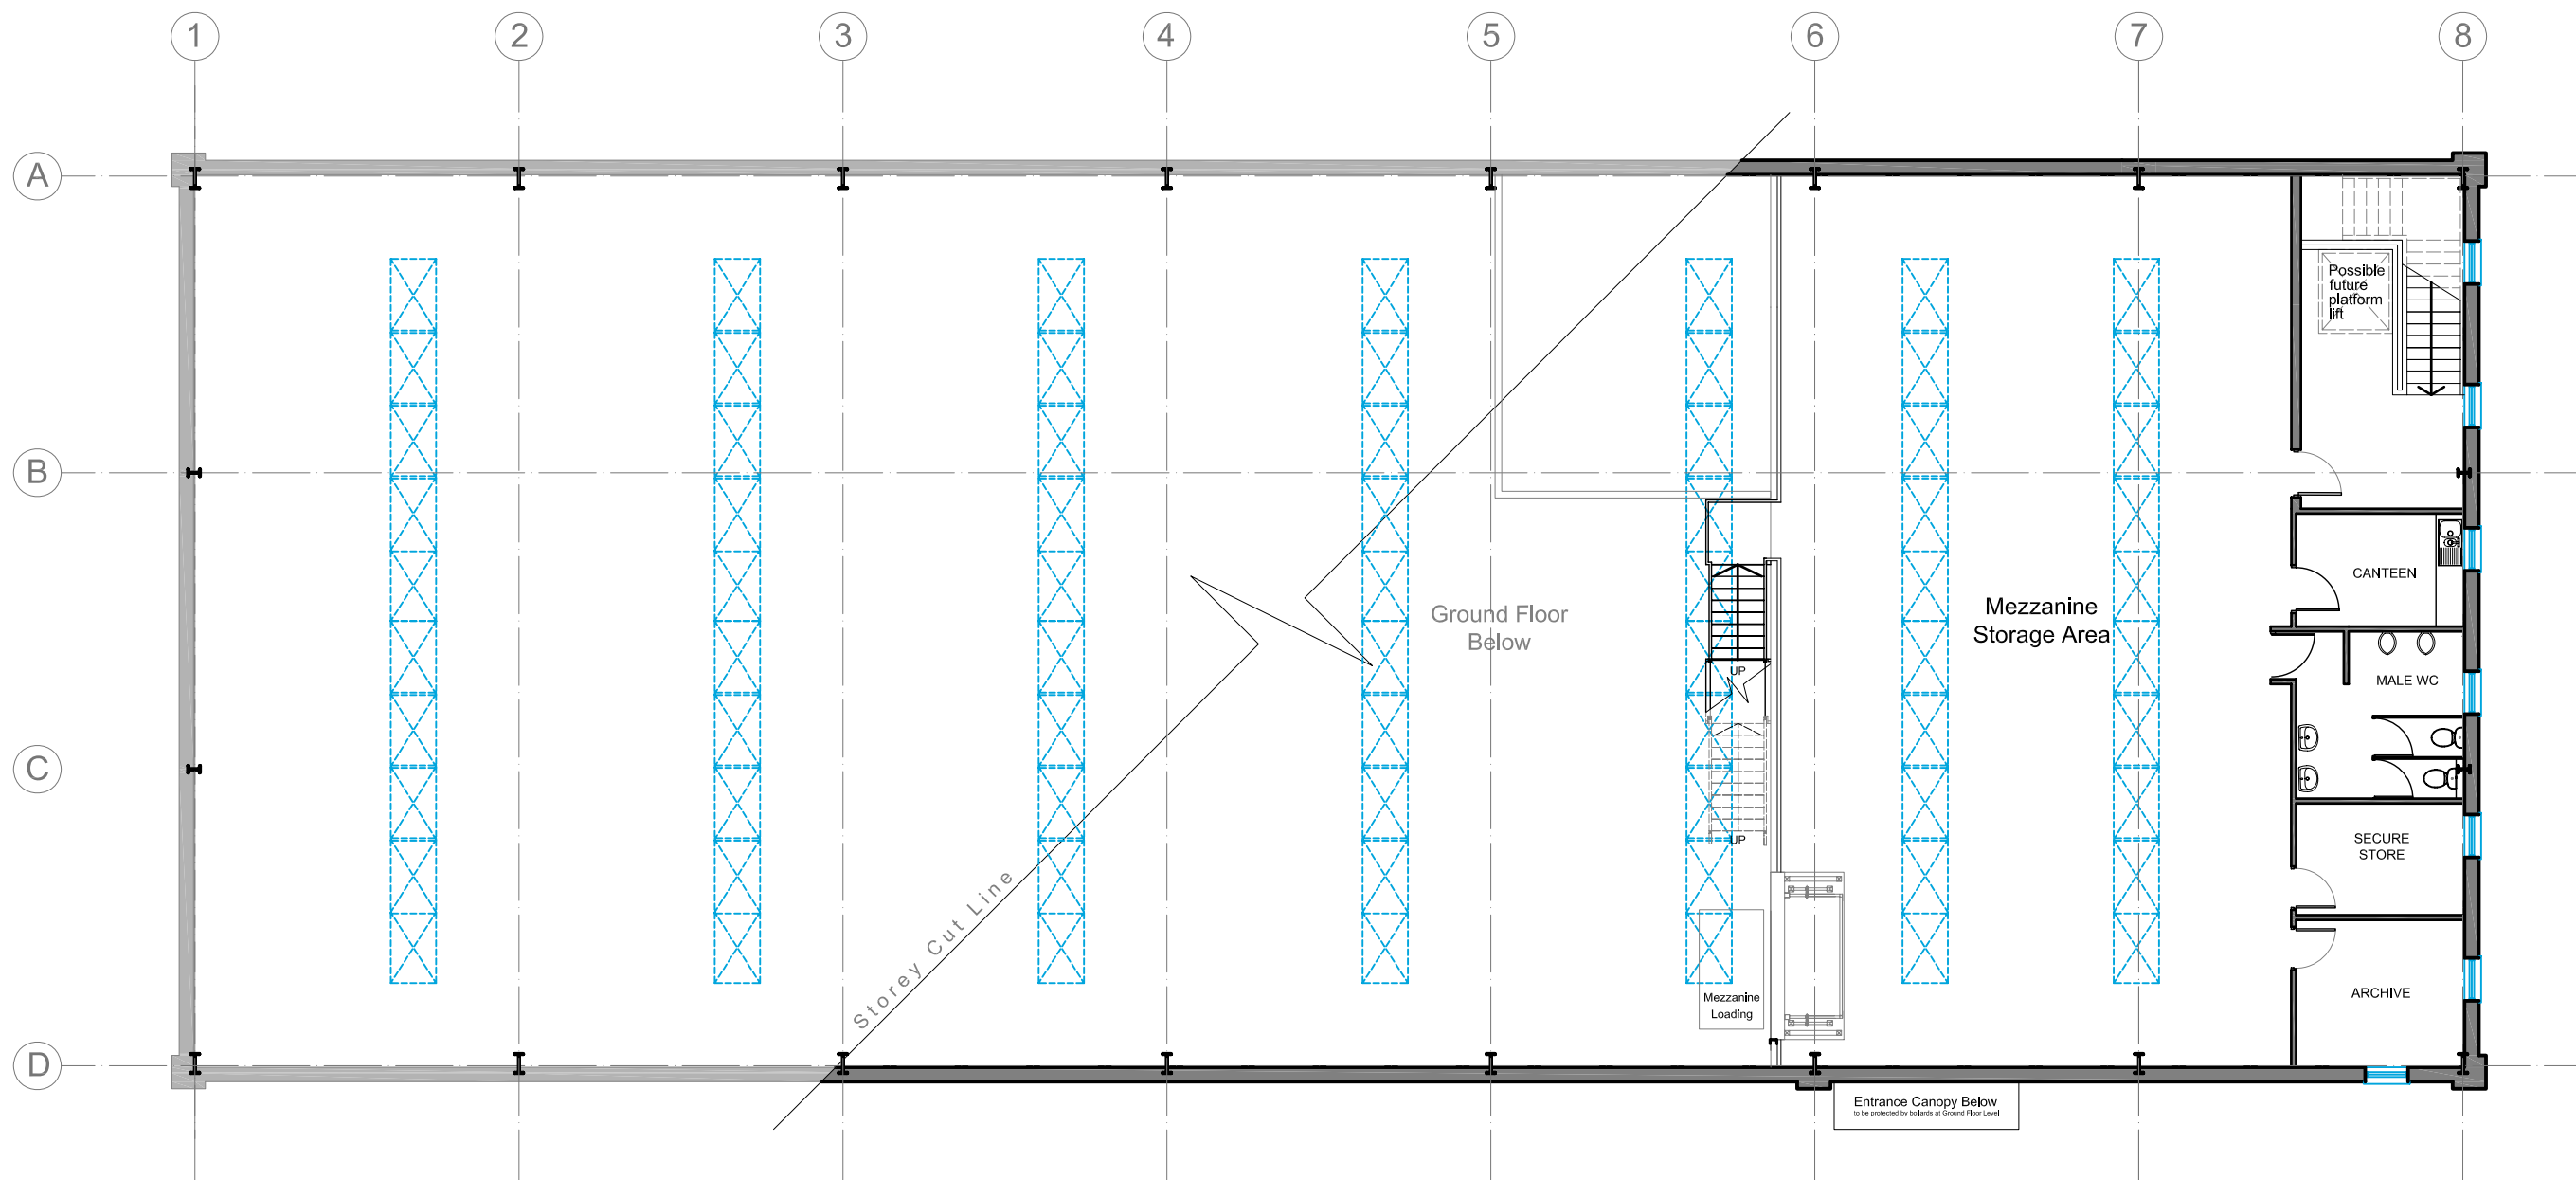

First Floor Plan

				F	16/06/2011	Roof lights extended	HvN
No.	Date	Amendment	Initials	No.	Date	Amendment	Initials

Status : **Planning**

Client : Explore Living			GRAFIK Grafik Architecture Station Court Radford Way Billericay Essex CM12 0DZ T +44 (0)1277 658 233 F +44 (0)1277 658 234 info@grafikuk.com Zetland House Unit E Ground Floor 5-25 Scrutton Street London EC2A 4HJ T +44 (0)20 7749 7700 F +44 (0)20 7739 7502 www.grafikuk.com
Project : Devonshire Road Cambridge			
Drawing : TP - 1st Floor Plan			
Scale : 1:150 @ A3	Dwg No : 09- 1716 - 041	Rev : F	
Date : Sep 2010			
© THIS DRAWING IS THE COPYRIGHT OF GRAFIK ARCHITECTURE. It shall not be in any way used or reproduced without their prior written consent. All dimensions are to be checked on site or in the workshop prior to commencing any work. Work only to figured dimensions. Any discrepancies are to be reported to the Architect.			