


South West Elevation

Along Residential Unit Boundary

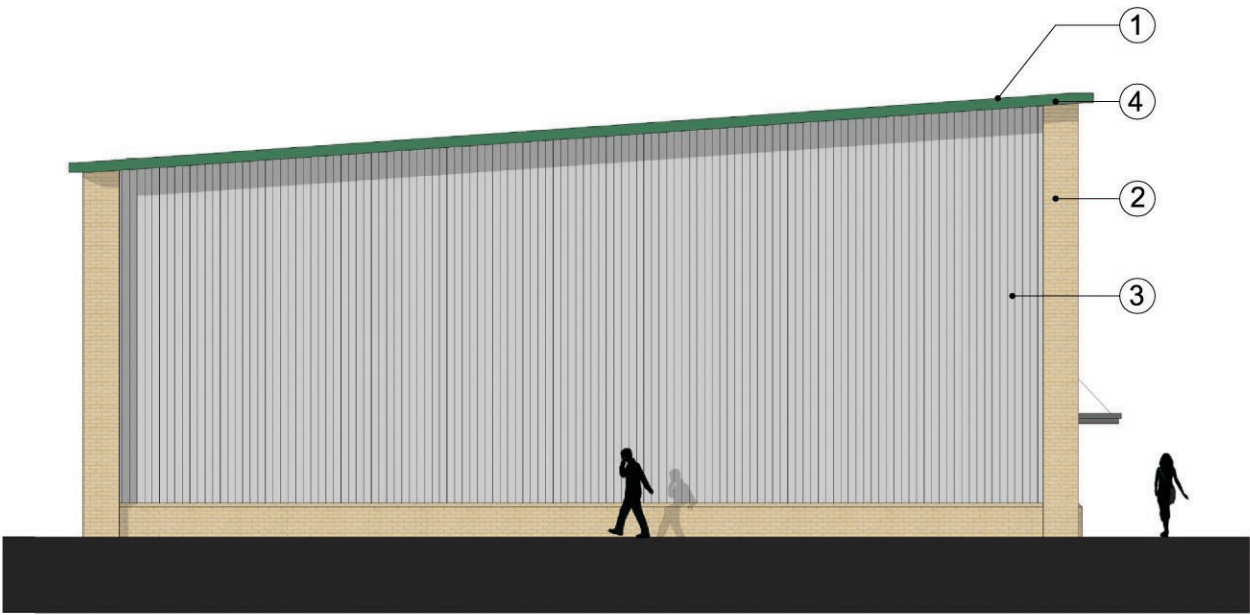

South East Elevation

Along Railway Line

Legend:

- ① → Roof Cladding: Colour: Goosewing Grey BS00A05
- ② → Brick : Yellow Stock Face to match residential proposals
- ③ → Vertical Cladding : Soft Grey
- ④ → Colour : Green Holybush RAL 6005
- ⑤ → Dummy Window
- ⑥ → Metal Cladding

F 26/10/2011 Roof Lights Extended HvN

No.	Date	Amendment	Initials	No.	Date	Amendment	Initials
-----	------	-----------	----------	-----	------	-----------	----------

Status : **Planning**

Client : Explore Living		GRAFIK Grafik Architecture Station Court Radford Way Billericay Essex CM12 0DZ T +44 (0)1277 658 233 F +44 (0)1277 658 234 info@grafikuk.com Zetland House Unit E Ground Floor 5-25 Scrutton Street London EC2A 4HJ T +44 (0)20 7749 7700 F +44 (0)20 7739 7502 www.grafikuk.com
Project : Devonshire Road		
Cambridge		
Drawing : TP - SW/SE Elevations		
Scale : 1:150 @ A3	Dwg No : 09- 1716 - 043	Rev : F
Date : Sep 2010		

© THIS DRAWING IS THE COPYRIGHT OF GRAFIK ARCHITECTURE . It shall not be in any way used or reproduced without their prior written consent. All dimensions are to be checked on site or in the workshop prior to commencing any work. Work only to figured dimensions. Any discrepancies are to be reported to the Architect.