
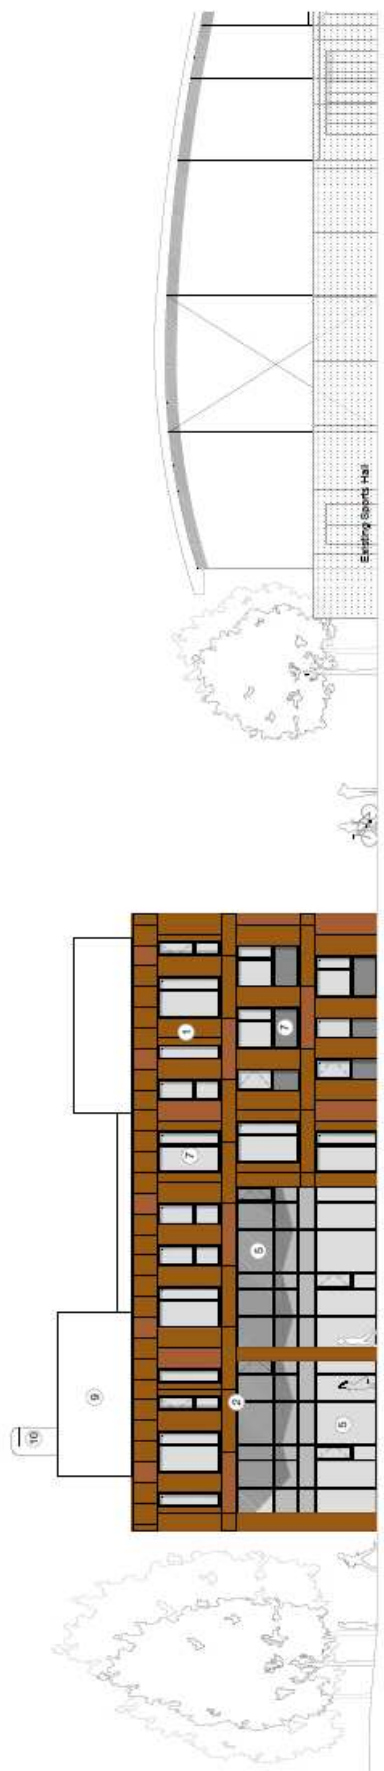


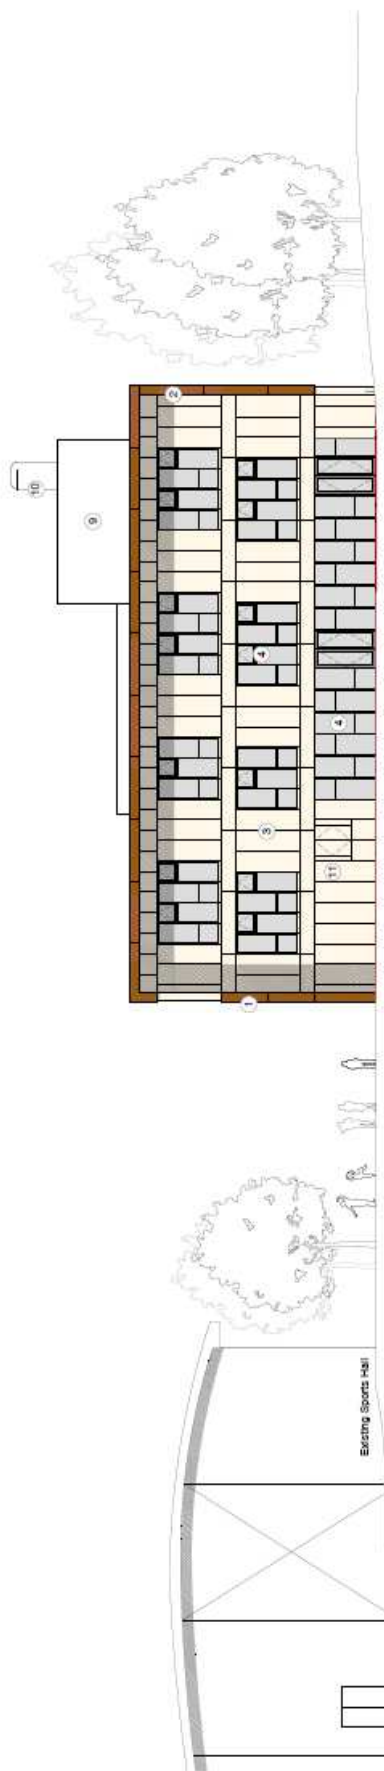

	Copyright Hawkins Brown Architects LLP No part of this drawing shall be reproduced or used in any form without the prior written permission of Hawkins Brown Architects LLP. This drawing is the property of Hawkins Brown Architects LLP and shall remain confidential. All work must comply with the relevant Building Regulations and standards. The architect and client accept that the architect is not responsible for the accuracy of the information provided by the client. The architect is not responsible for the accuracy of the information provided by the client. The architect is not responsible for the accuracy of the information provided by the client.	Scale 1:1000 (1:200)	Date April 2013	Project UTC Cambridge	HawkinsBrown 40 Bankside Street London EC3A 7TN 020 7326 8851 hbw@hawkinsbrown.com
		Drawn by PZ	Checked by		
		Job Number HB1432	RB	Drawing Proposed North and South Elevations	
		Status PLANNING			
Drawing No. & Revision 1432_DWG_PL_401		P1			