


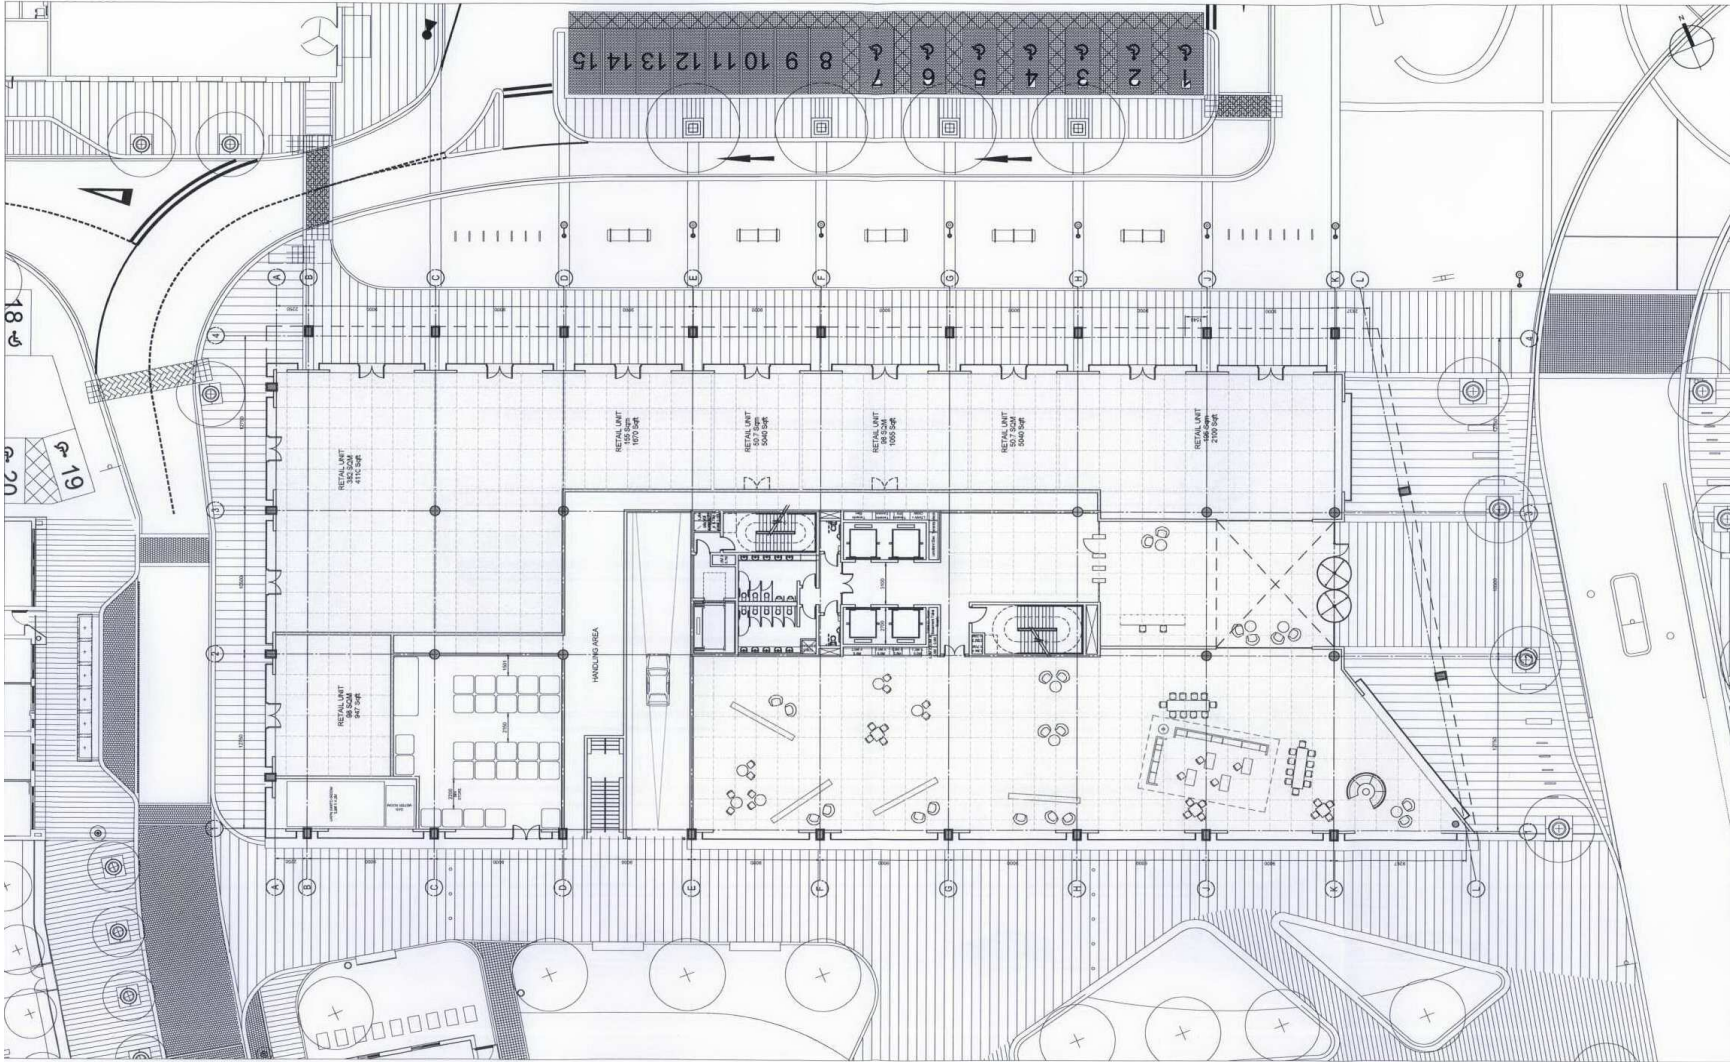

General Notes

- Drawing indicates design intent only.
- The contractor is responsible for taking and scheduling all dimensions on site.
- Do not scale from drawings.
- Report all discrepancies to the architect before proceeding.

01	13.05.2013	Prepared Architecture Plan
02	17.05.2013	On Plan Changes
Revision	Date	Description

Client
BROOKGATE

PRINGLE BRANDON DREW

Address: PRINGLE BRANDON DREW (P) 10 BROADWAY STREET, LONDON EC4A 3DF
Tel: 020 7493 1000 Fax: 020 7493 1001 Email: info@pringlebrandondrew.co.uk
Project: One The Square, 10 Broad Street, London EC4A 3DF

Project
ONE THE SQUARE

Drawing Title
GROUND FLOOR PLAN

Scale	Status	Created By
1:150 @ A1	V/C	V/C
01	02	02

0:12202 GB1 Cambridge_C:\projects\OneTheSquare\Drawings\Ground Floor Plan.dwg 13/05/13