


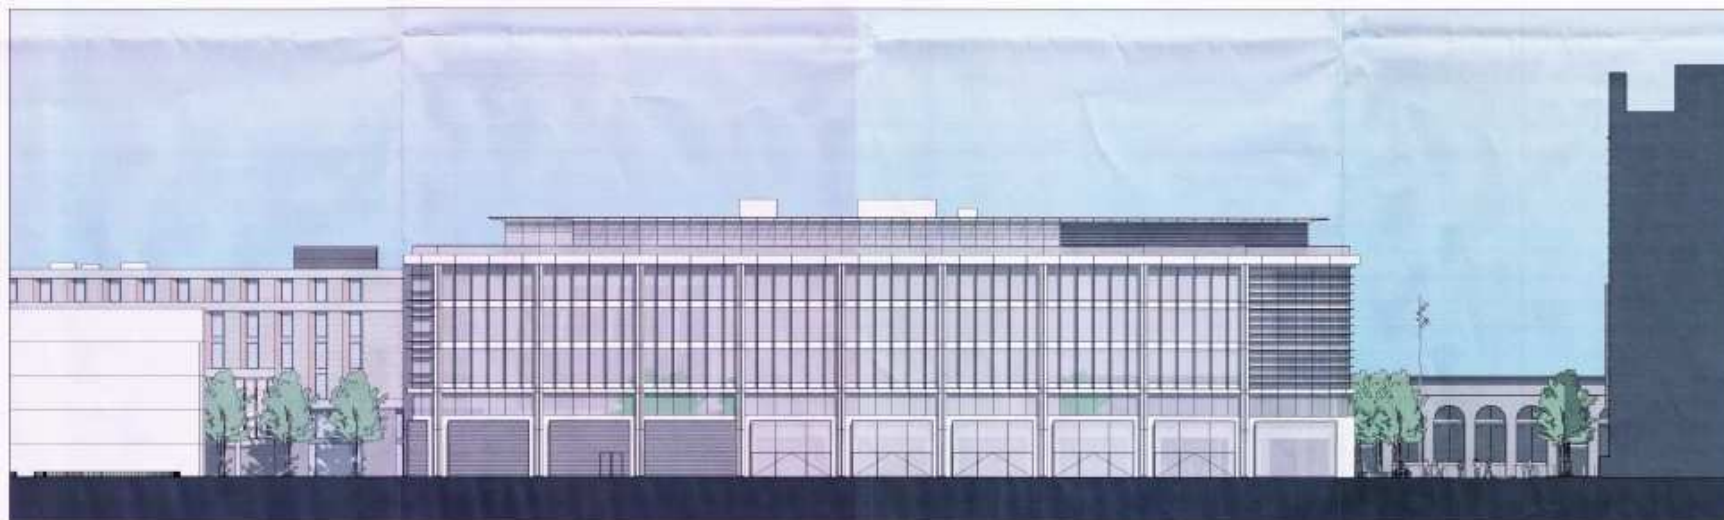

01 EAST ELEVATION
1/200



02 WEST ELEVATION
1/200

Figures are design intent only.
Information is not intended for building and
other dimensions on site.
For more information, see the attached section
drawing.

PRINGLE BRANDON DREW

PRINGLE BRANDON DREW

Project:
CAMBRIDGE CH1
200 THE COLLEGE

Project No:
EASTWEST ELEVATION

Scale:
1/200 @ A1

Sheet:
PB 212202 - A-ELP-EAST

Drawn by:
PBD
Checked by:
PBD