


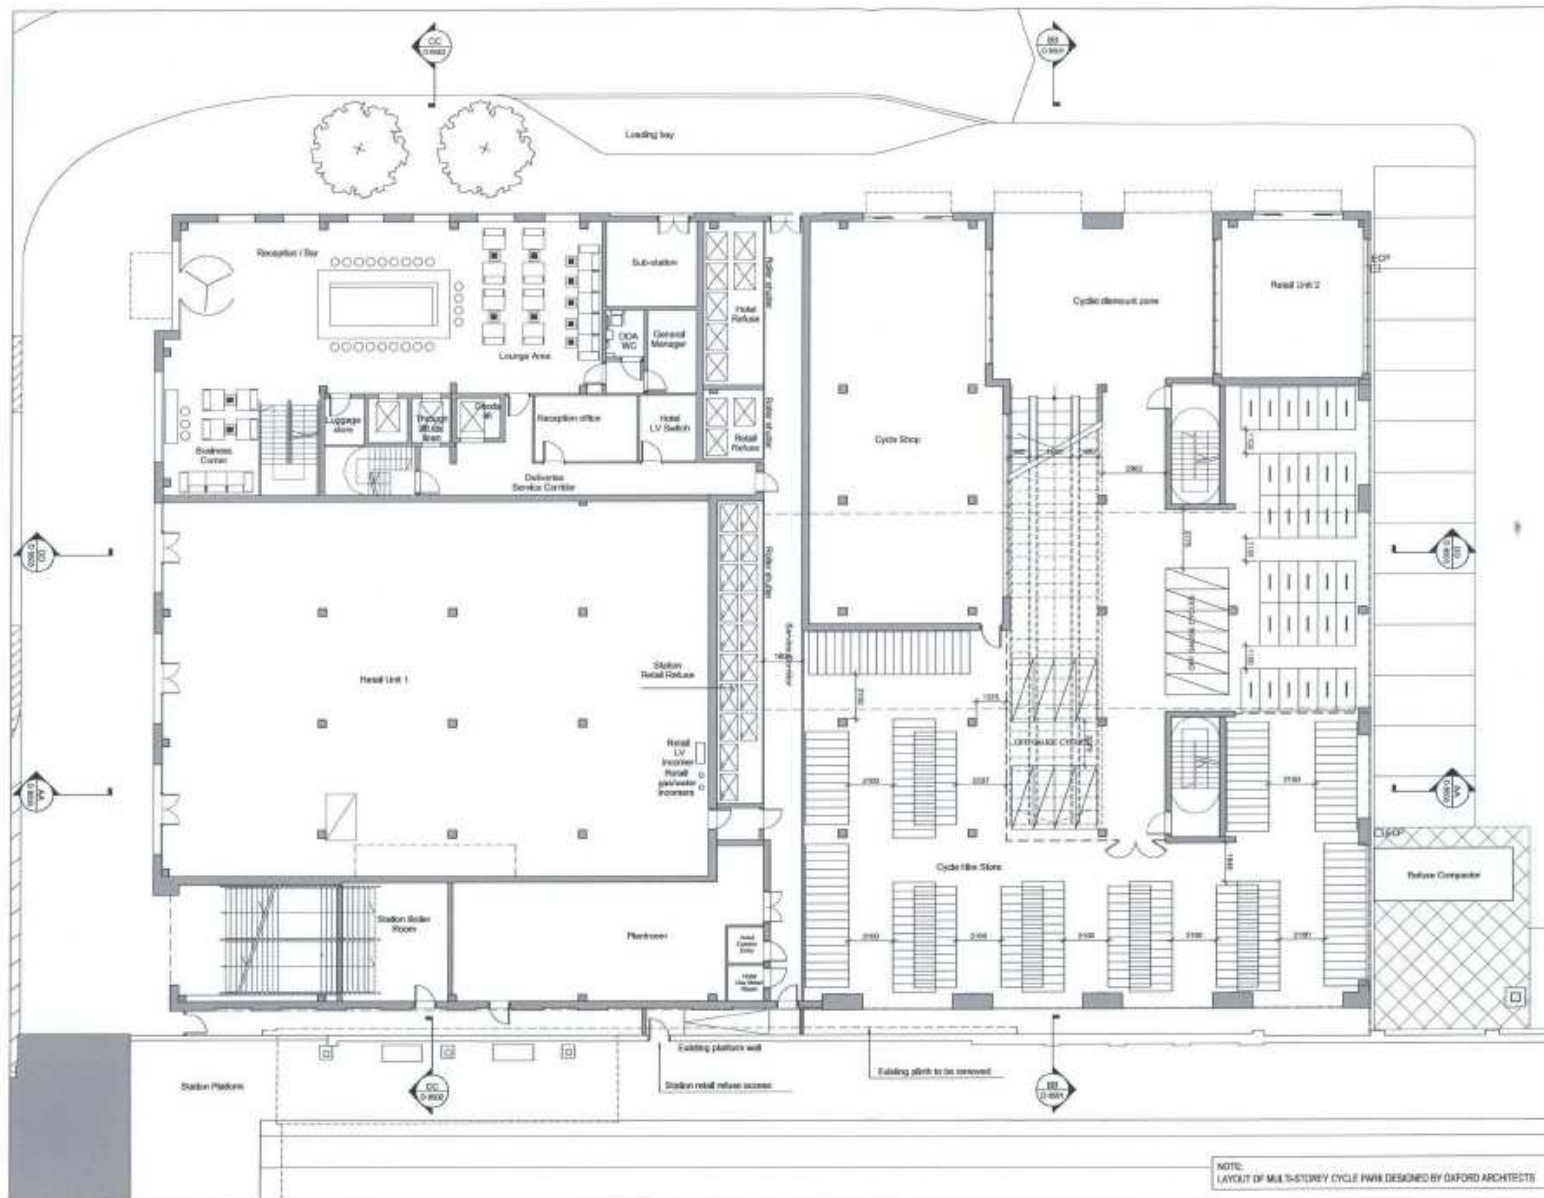

- Legend
- 1. 100.00
 - 2. 100.00
For Planning
Fennell Architects

The Cycle Studio
41 Newbury Road
London W11 7SD
020 7231 0191
020 7231 8204
fennellarchitects.co.uk

Project

Site
C11 Plot 01 Multi-story
Cycle Park and Retail
Cambridge

Client
Sustrans

Drawing No
Proposed Ground Floor Plan

Drawn by
JG
Checked by
MR
Scale
1:100 @ A1 (1:200 @ A3)

Drawing
0109 00100
Page
10

NOTE:
LAYOUT OF MULTI-STORY CYCLE PARK DESIGNED BY OXFORD ARCHITECTS