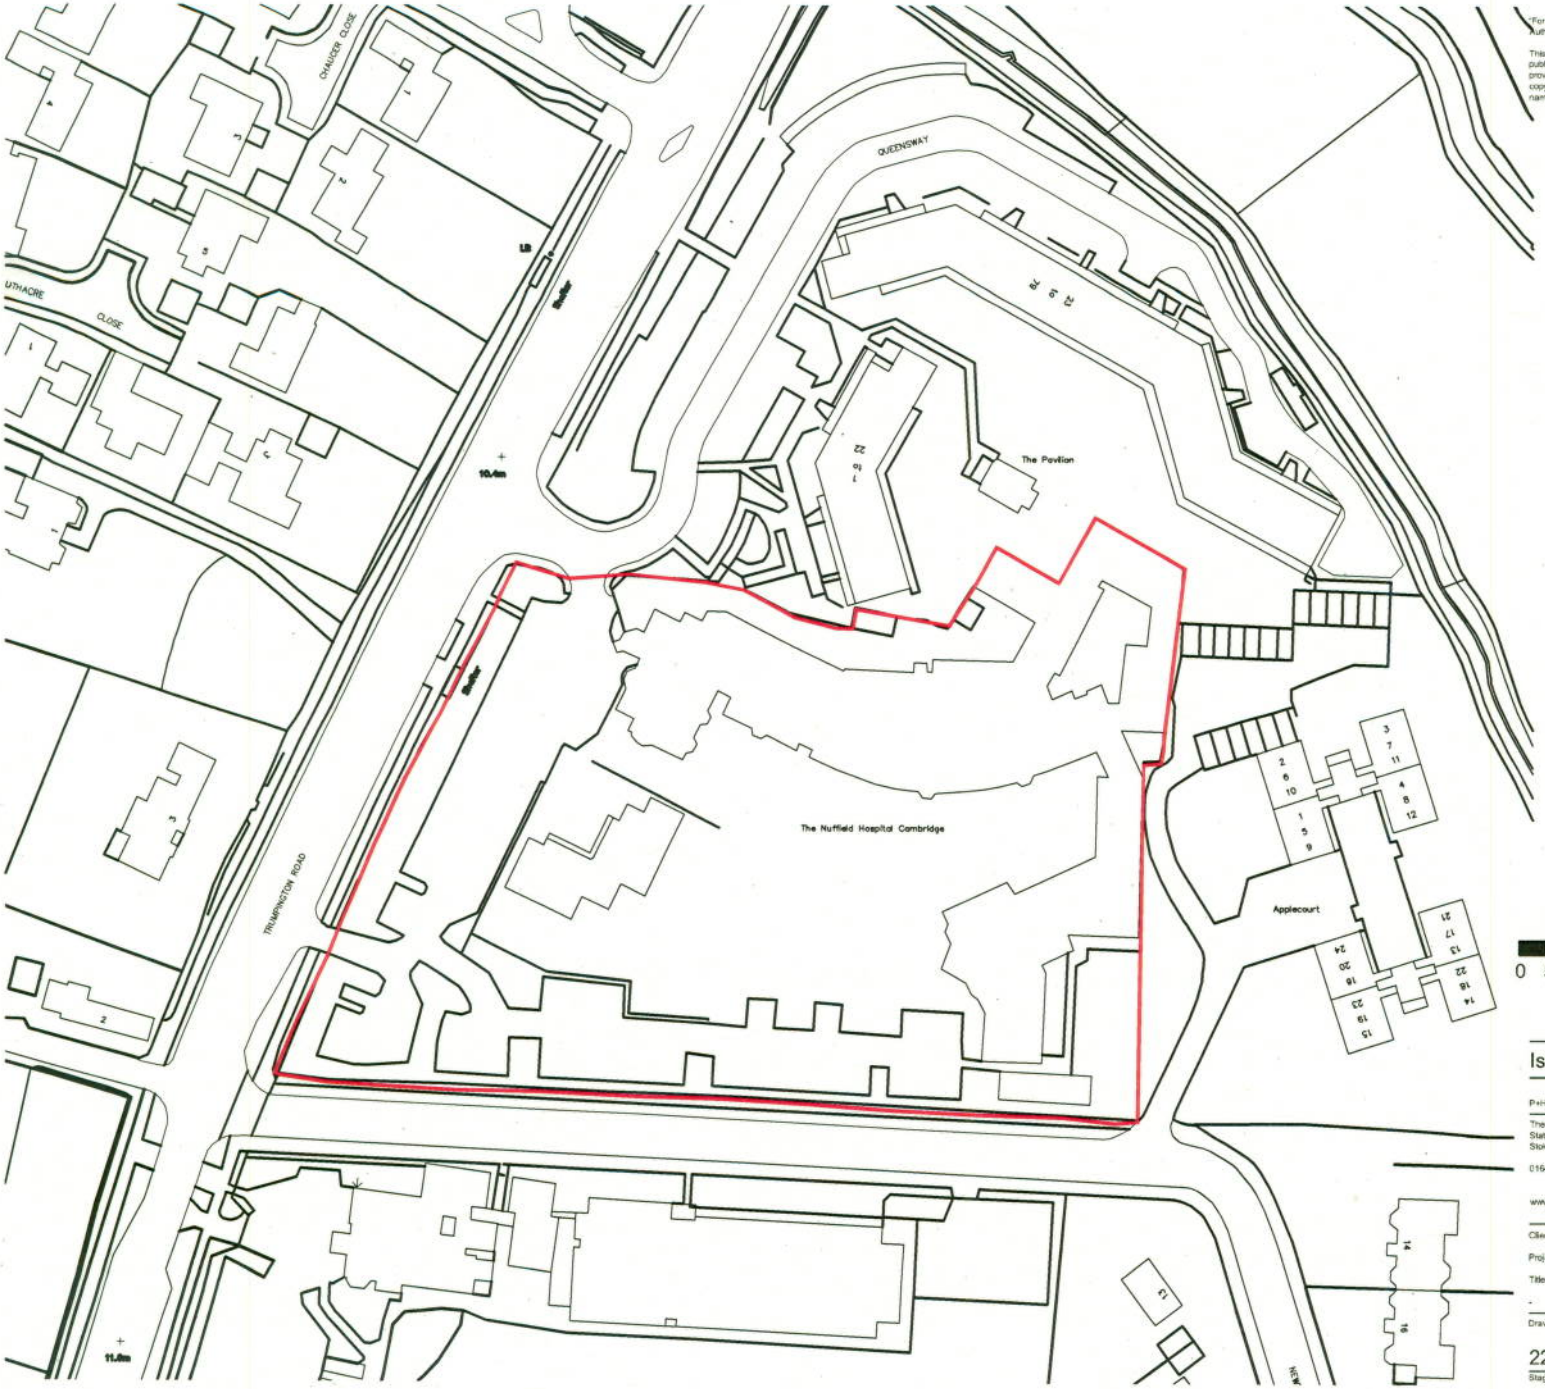


"For the purposes of Planning Consent the following applies to any copy of this drawing made by the Local Authority:

This copy has been made by and with the authority of the person required to make the plan and drawing open to public inspection pursuant to Section 47 of the Copyright, Designs and Patents Act 1988. Unless that Act provides a relevant exception to copyright, the copy must not be copied without the prior permission of the copyright owner. If any copy is made under the authority only the whole drawing including the copyright holder's name and this notice, is to be copied."

Issue Purpose: PLANNING APPLICATION

P+HS Architects

The Old Station, Station Road, Stokesley TS9 7AB, 01642 712684
Queens House, 34 Wellington Street, Leeds LS1 2DE, 0113 245 4332
Studio 14, Blackstock Mews, London N4 2BT, 0207 288 1232

www.pandhs.co.uk


P+HS

Client	Nuffield Health
Project	New Replacement Hospital, Nuffield Cambridge
Title	Site Location Plan
-	
Drawing Number	Revision
2281 – D – 90 – 001	–
Stage Identification: Design = D Construction = C	

Issued From	Leeds
Date	September 2012
Scale	1:1250 @ A4
Drawn TCP Auth WDS	

Do not scale from this drawing. Work to figured dimensions, and any discrepancies to be reported to the Architect.

Refer to larger scale drawings where available. © P+HS Architects Limited

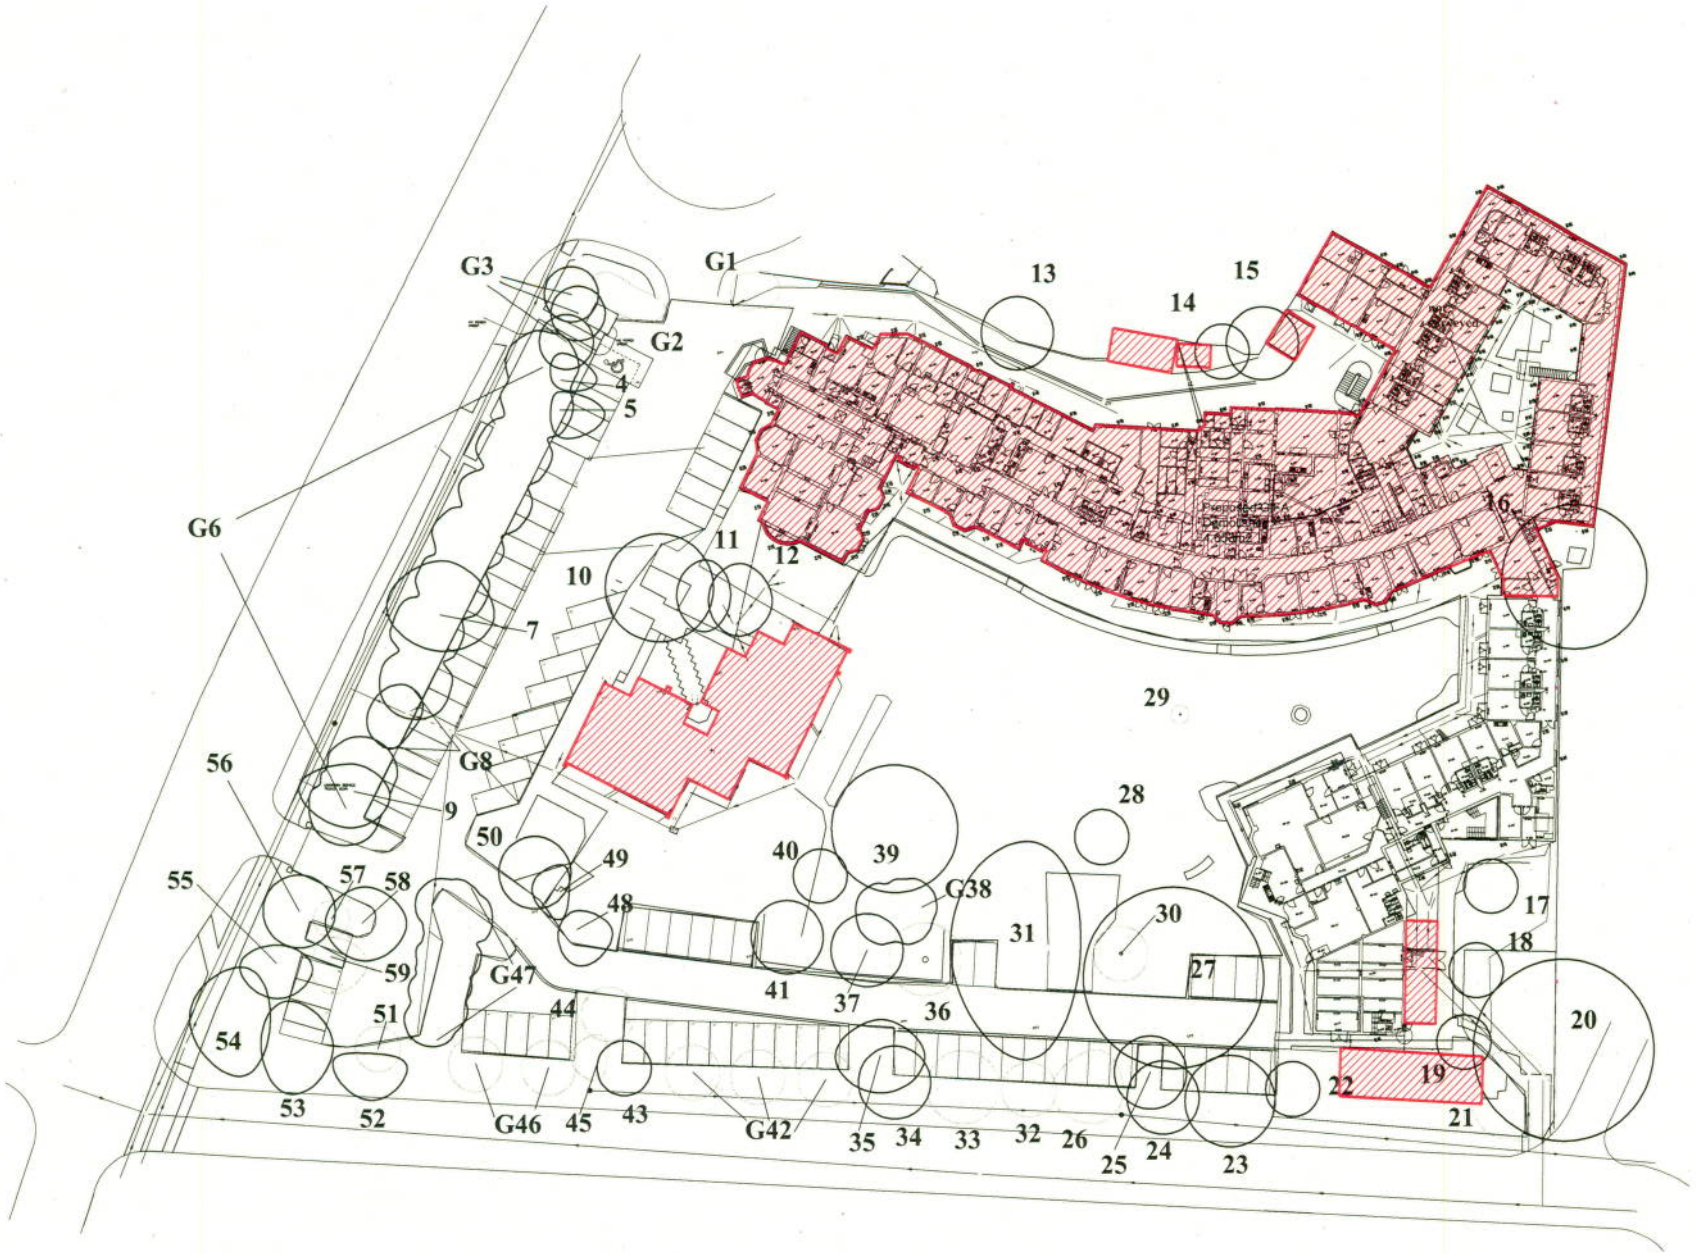

KEY

Buildings to be demolished


Please see separate drawing from David Brown Landscape Design for trees to be removed

Nuffield Health

Issue Purpose: PLANNING APPLICATION

P+HS

2281 D 90 004 A

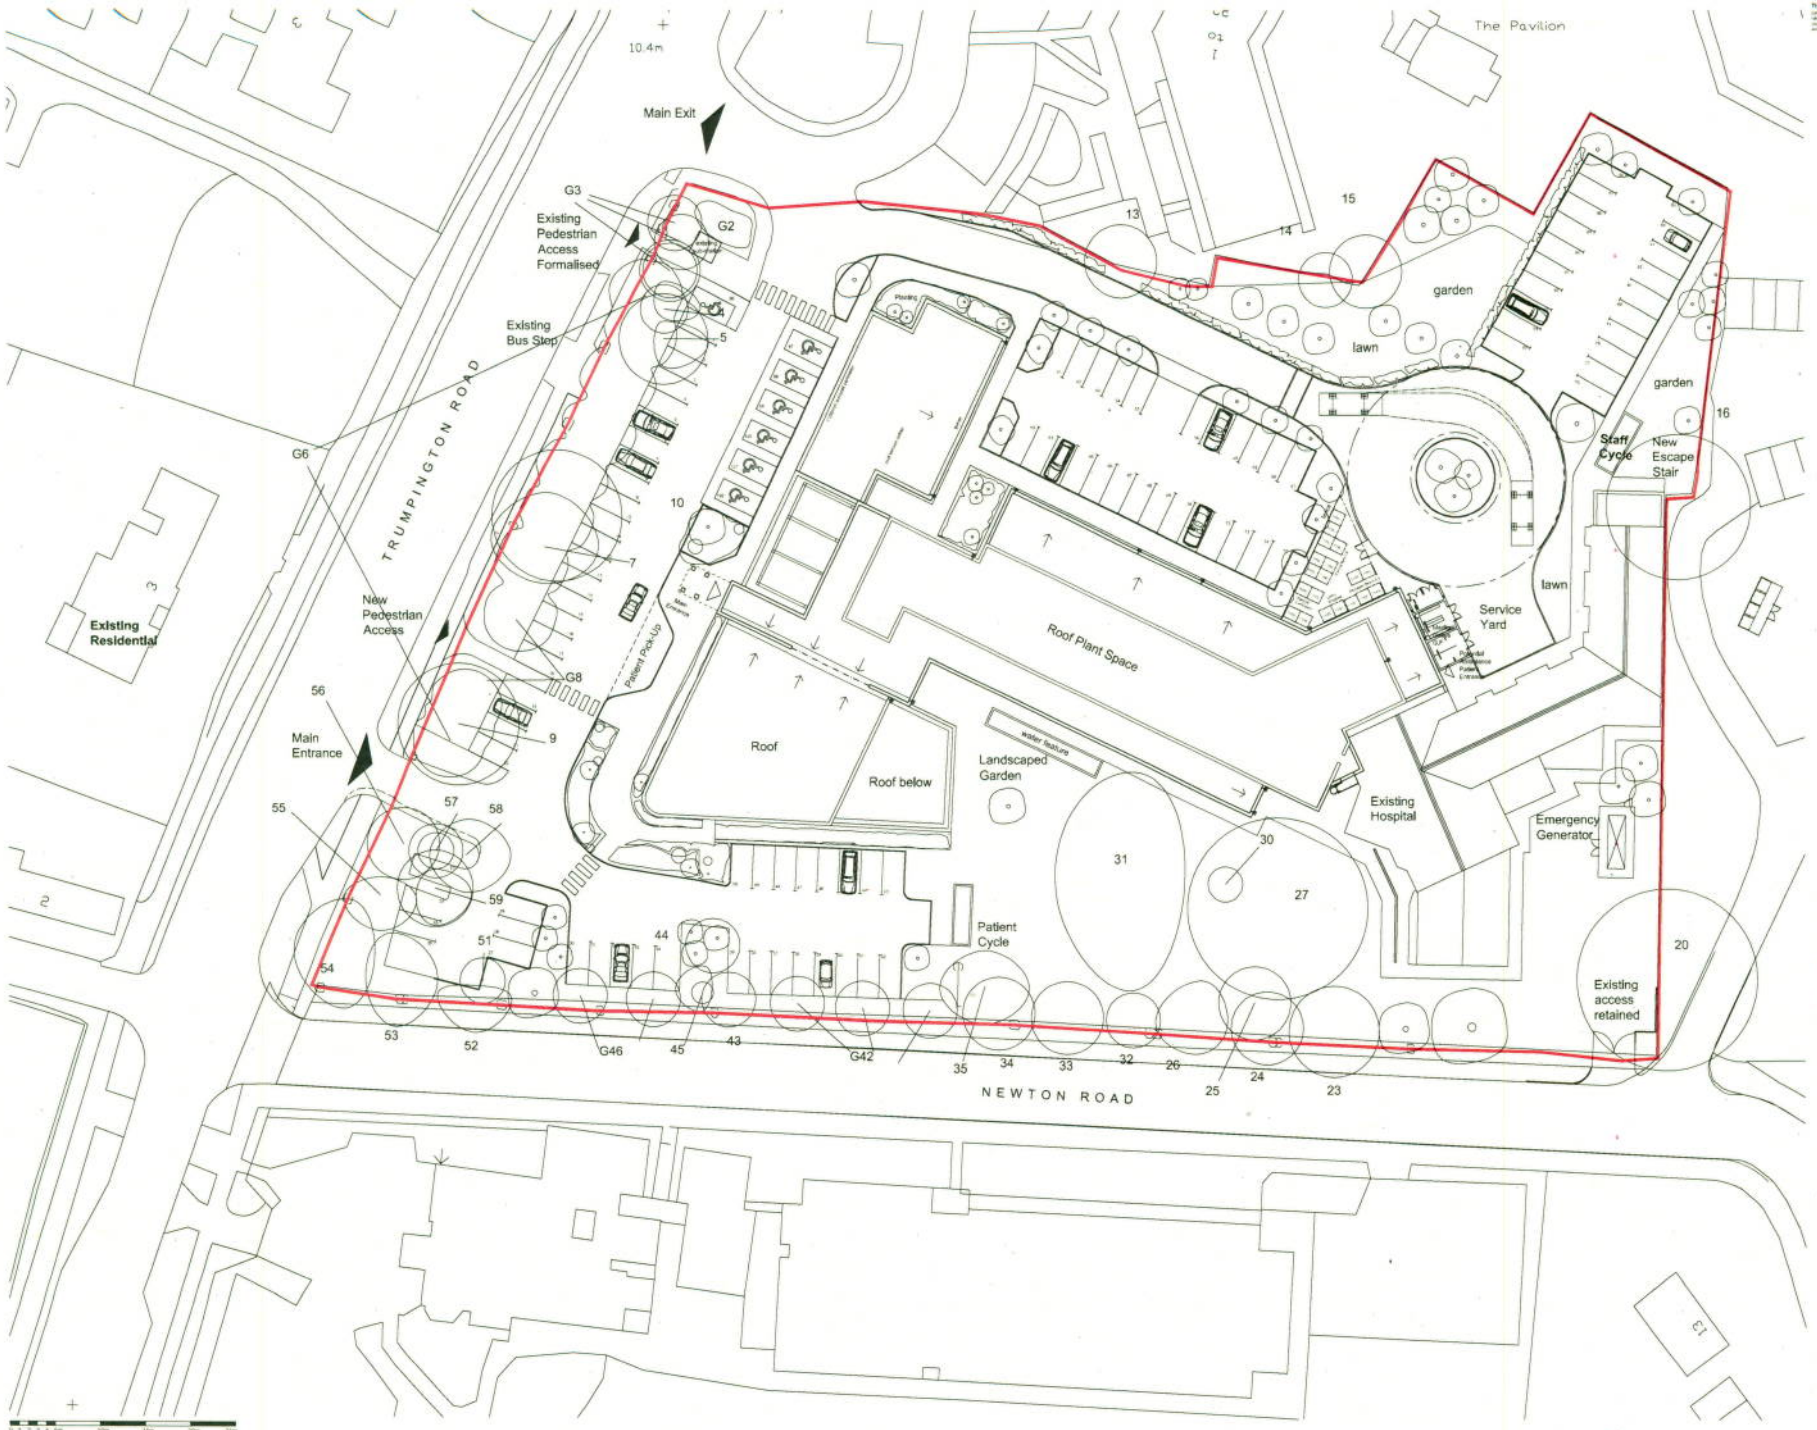

NOTE:
Proposed Planting Indicative.
For Details of Landscape Design and Planting Plan
Refer to Landscape Works Proposal LAN_11-12 By
David Brown Landscape Design

Nuffield Health


Issue Purpose: PLANNING APPLICATION

P+HS


2281 D 90 003 K

"For the purposes of Planning Consent the following applies to any copy of this drawing made by the Local Authority:


This copy has been made by and with the authority of the person inspirant to make the plan and drawing open to public inspection pursuant to Section 47 of the Copyright, Designs and Patents Act 1988. Unless that Act provides a relevant exception to copyright, the copy must not be copied without the prior permission of the copyright owner. If any copy is made under the authority only the whole drawing including the copyright holder's name and this notice, is to be copied."

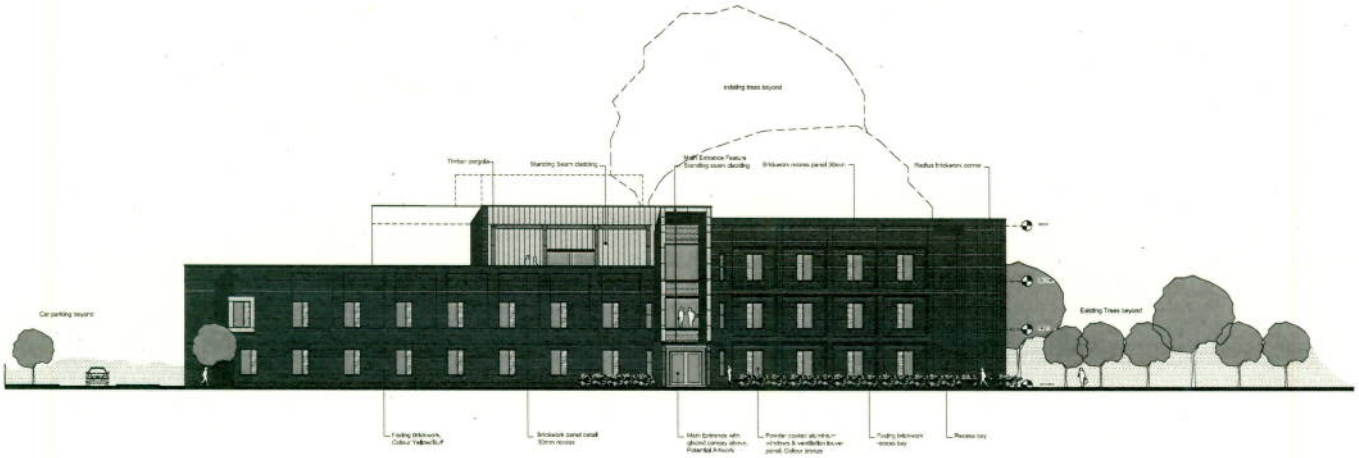

WEST ELEVATION 1:200

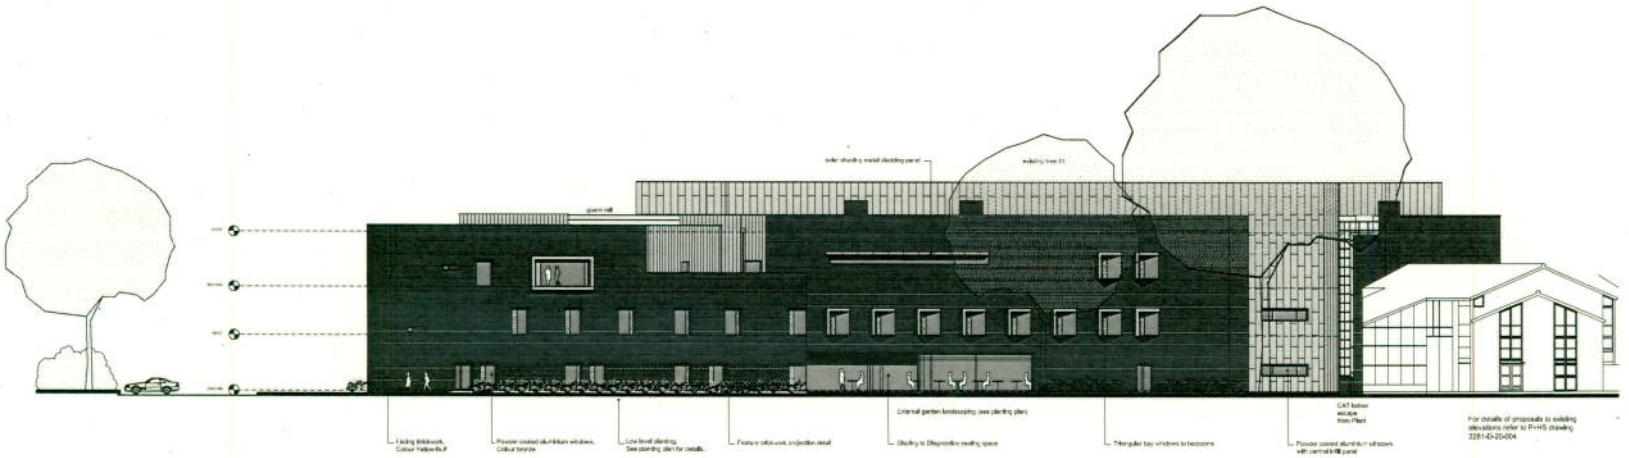

SOUTH ELEVATION 1:200

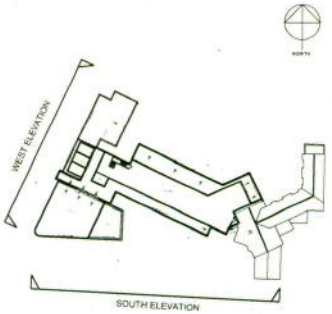

KEY LOCATION PLAN

0 1 2 3 4 5m 10m 15m 20m 25m

Nuffield Health

Rev C : 2012.10.31 : PJK
Main entrance feature revised following Planner comments, Timber pergola and planting added to roof terrace, west elevation.

Rev B : 2012.10.19 : PJK
Elevations updated. West elevation phase 02 reduced in length.

Rev A : 2012.10.04 : PJK
Elevations rationalised. Window positions revised to match plans.

Issue Purpose: PLANNING APPLICATION

P+HS Architects

The Old Station, Station Road, Stokesley TS9 7AS, 01642 712664
Queens House, 34 Wellington Street, Leeds LS1 2DF, 0113 245 4332
Studio 14, Blackstock Mews, London N4 2BT, 0207 288 1232

www.pandhs.co.uk


P+HS

Client	Nuffield Health	Issued From	LEEDS
Project	New Replacement Hospital, Nuffield Cambridge	Date	July 2012
Title	Proposed Elevations Sheet 01	Scale	1:200 @ A1
		Drawn PJK Auth WdS	
Drawing Number		Revision	
2281 – D – 20 – 001		– C	


Stage Identification: Design = D Construction = C

"For the purposes of Planning Consent the following applies to any copy of this drawing made by the Local Authority


This copy has been made by and with the authority of the person required to make the plan and drawing open to public inspection pursuant to Section 47 of the Copyright, Designs and Patents Act 1988. Unless that Act provides a relevant exception to copyright, the copy must not be copied without the prior permission of the copyright owner. If any copy is made under the authority only the whole drawing including the copyright holders name and this notice, is to be copied."

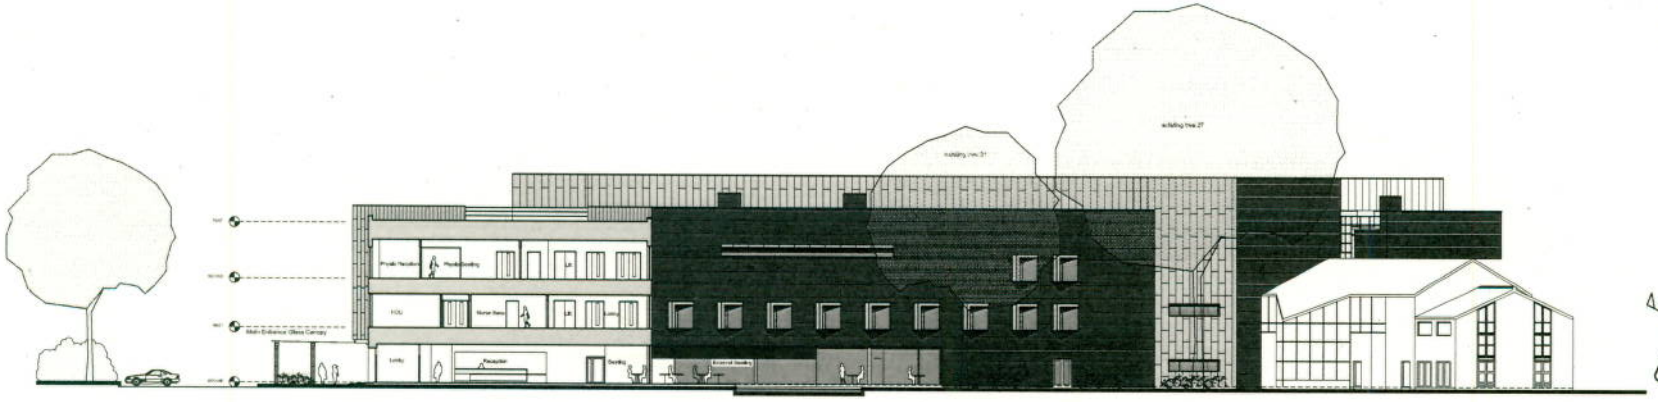


SOUTH ELEVATION SECTION B-B 1:200

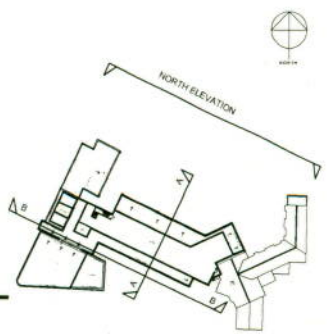

KEY LOCATION PLAN

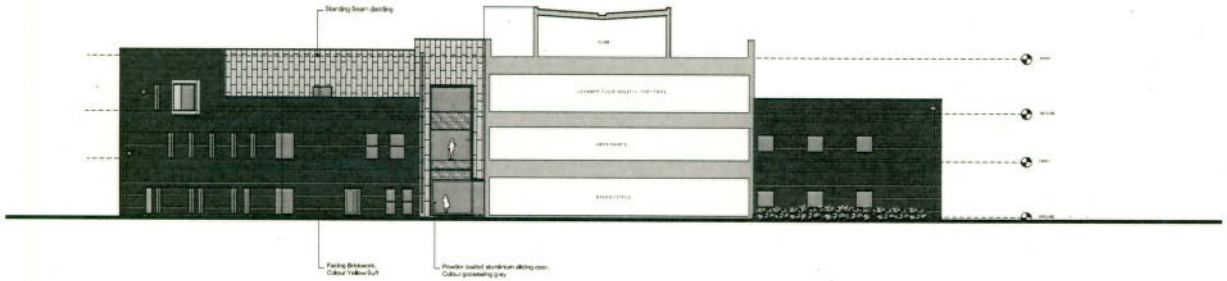

EAST ELEVATION SECTION A-A 1:200

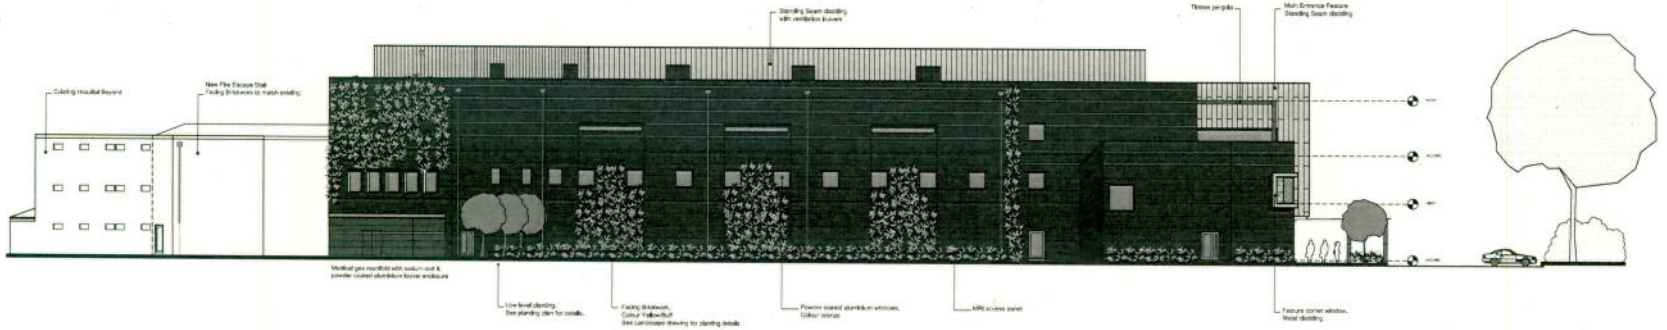

NORTH ELEVATION 1:200

Nuffield Health

Rev C : 2012.10.21 : PJK
North elevation updated, Standing Seam reduced with facing brickwork, 2no. windows reduced in size.

Rev B : 2012.10.19 : PJK
Elevations updated, West elevation of wave 02 reduced in length.

Rev A : 2012.10.04 : PJK
Elevations ratio-ralised, window positions revised to match plans.

Issue Purpose: PLANNING APPLICATION

P+HS Architects
The Old Station, Station Road, Stokesley TS9 7AB, 01642 712684
Queens House, 56 Wellington Street, Leeds LS1 2DE, 0113 345 4332
Studio 14, Westbrook Mews, London W6 9BY, 0207 289 1232
P+HS
www.pandhs.co.uk

Client	Nuffield Health	Issued From	LEEDS
Project	New Replacement Hospital, Nuffield Cambridge	Date	July 2012
Title	Proposed Elevations Sheet 02	Scale	1:200 @ A1
		Drawn	PJK Auth WdS
Drawing Number	Revision		
2281 – D – 20 – 002	C		

Stage Identification: Design = D Construction = C