
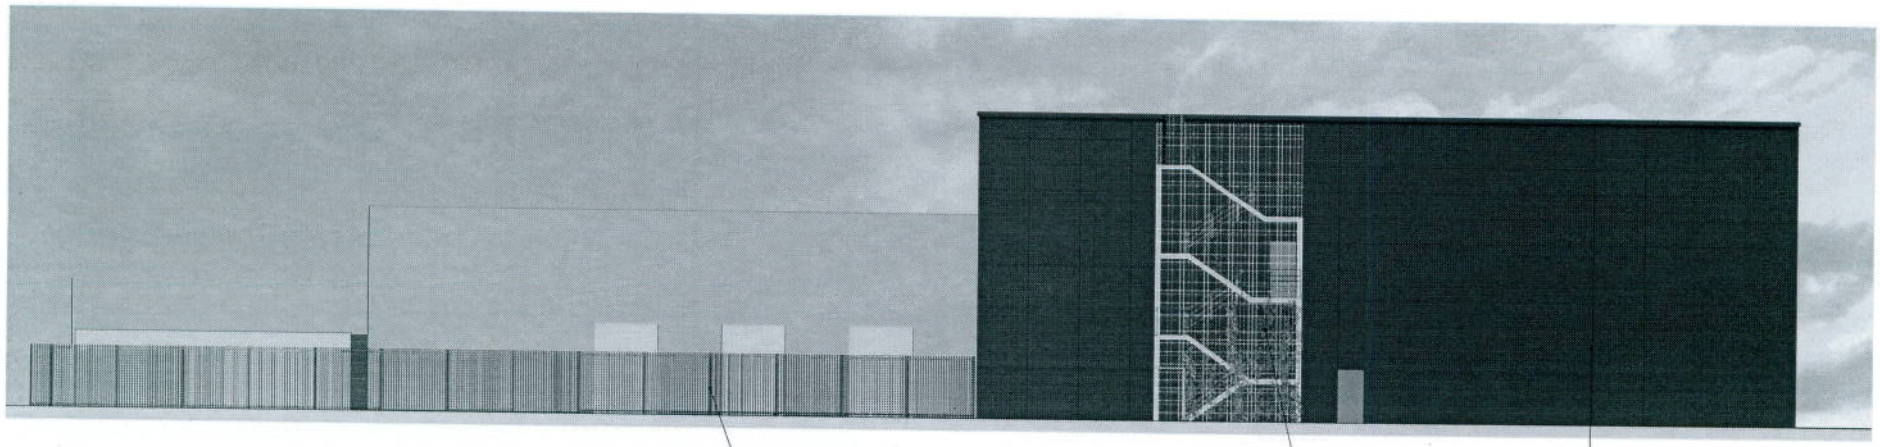


SOUTH ELEVATION

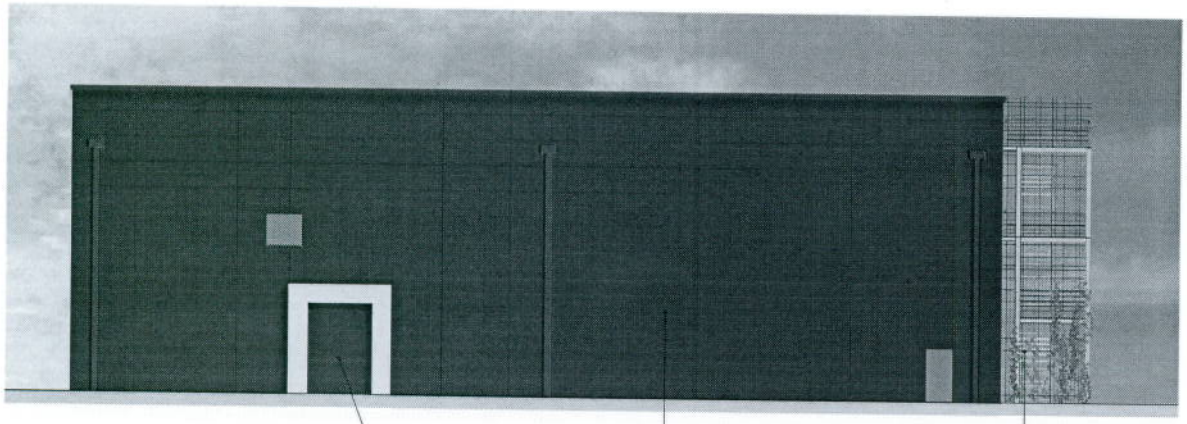

WEST ELEVATION

Information

Copyright of ttsp Ltd ©

All discrepancies to be reported to ttsp.
Do not scale this drawing. All dimensions to be checked on site.

FOR PLANNING

0 1 5 10 20
m

Rev.	Date	Revisions	By	Ch'd	Rev.	Date	Revisions	By	Ch'd

Project title
University of Cambridge
West Cambridge Data Centre

Drawing title
South and West Elevations


Sheet	Scale	Date	Drawn	Ch'd
A1	1:100	19.10.12	AR	DPS

Project no
2688

Drawing no
A05003

Rev

ttsp ARCHITECTURE + DESIGN
TTSP 90-98 Goswell Road London EC1V 7AD
+44 (0)20 7490 8899 www.ttsp.com

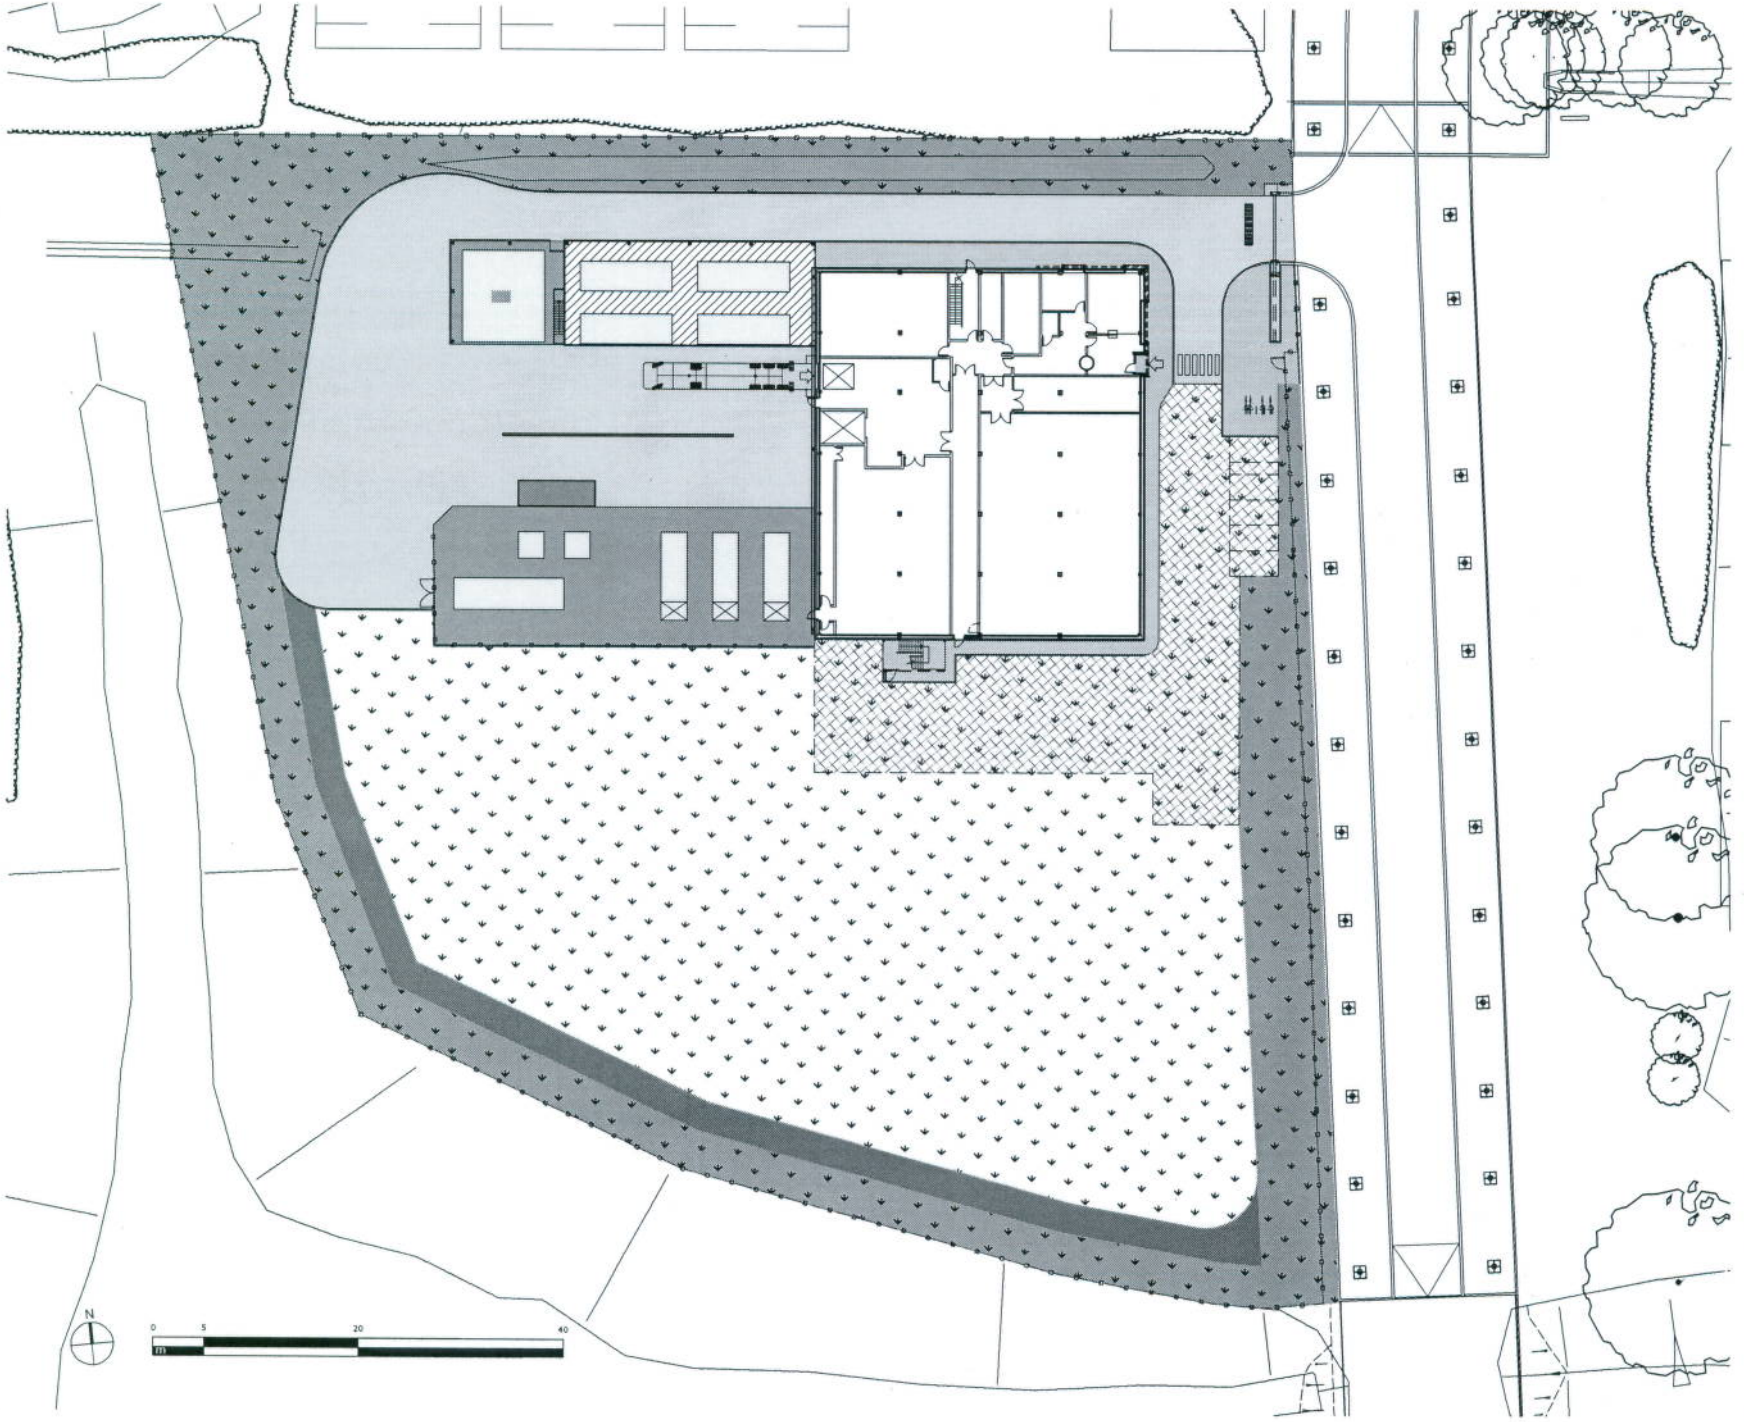

Information

Copyright of ttsp Ltd ©

All discrepancies to be reported to ttsp.
Do not scale this drawing. All dimensions to be checked on site.

KEY:

- STEEL PALISADE TO BOUNDARY FENCE
- ACCESS ROAD, PARKING & SERVICE YARD
- PEDESTRIAN PAVING
- EXTERNAL PLANT COMPOUNDS: Fenced enclosures on hardstanding wit gates or removable panels, where required, for access.
- EXTERNAL PLANT GANTRY FOR COOLI TOWERS: with 1100mm high guarding to exposed edges.
- NATIVE SPECIES SCRUBS
- RUDERAL MEADOW
- MEADOW
- REINFORCED MEADOW
- SWALE
- ROAD BLOCKER
- ACCESS CONTROL POINT
- REFUSE STORAGE
- 4 BICYCLE HOOPS

Rev	Date	Revisions	By Ch'd

Drawing Status
FOR PLANNING

Project Title
University of Cambridge
West Cambridge Data Centre

Drawing title
Site layout

Sheet	Scale	Date	Drawn	Ch'd
A3	1:500	13.11.12	AR	DPS


Project no
2688

Drawing no
A05910

Rev
-

ttsp ARCHITECTURE + DESIGN

TTSP 90-96 Goswell Road London EC1V 7RD
+44 (0)20 7490 6895 www.ttsp.com

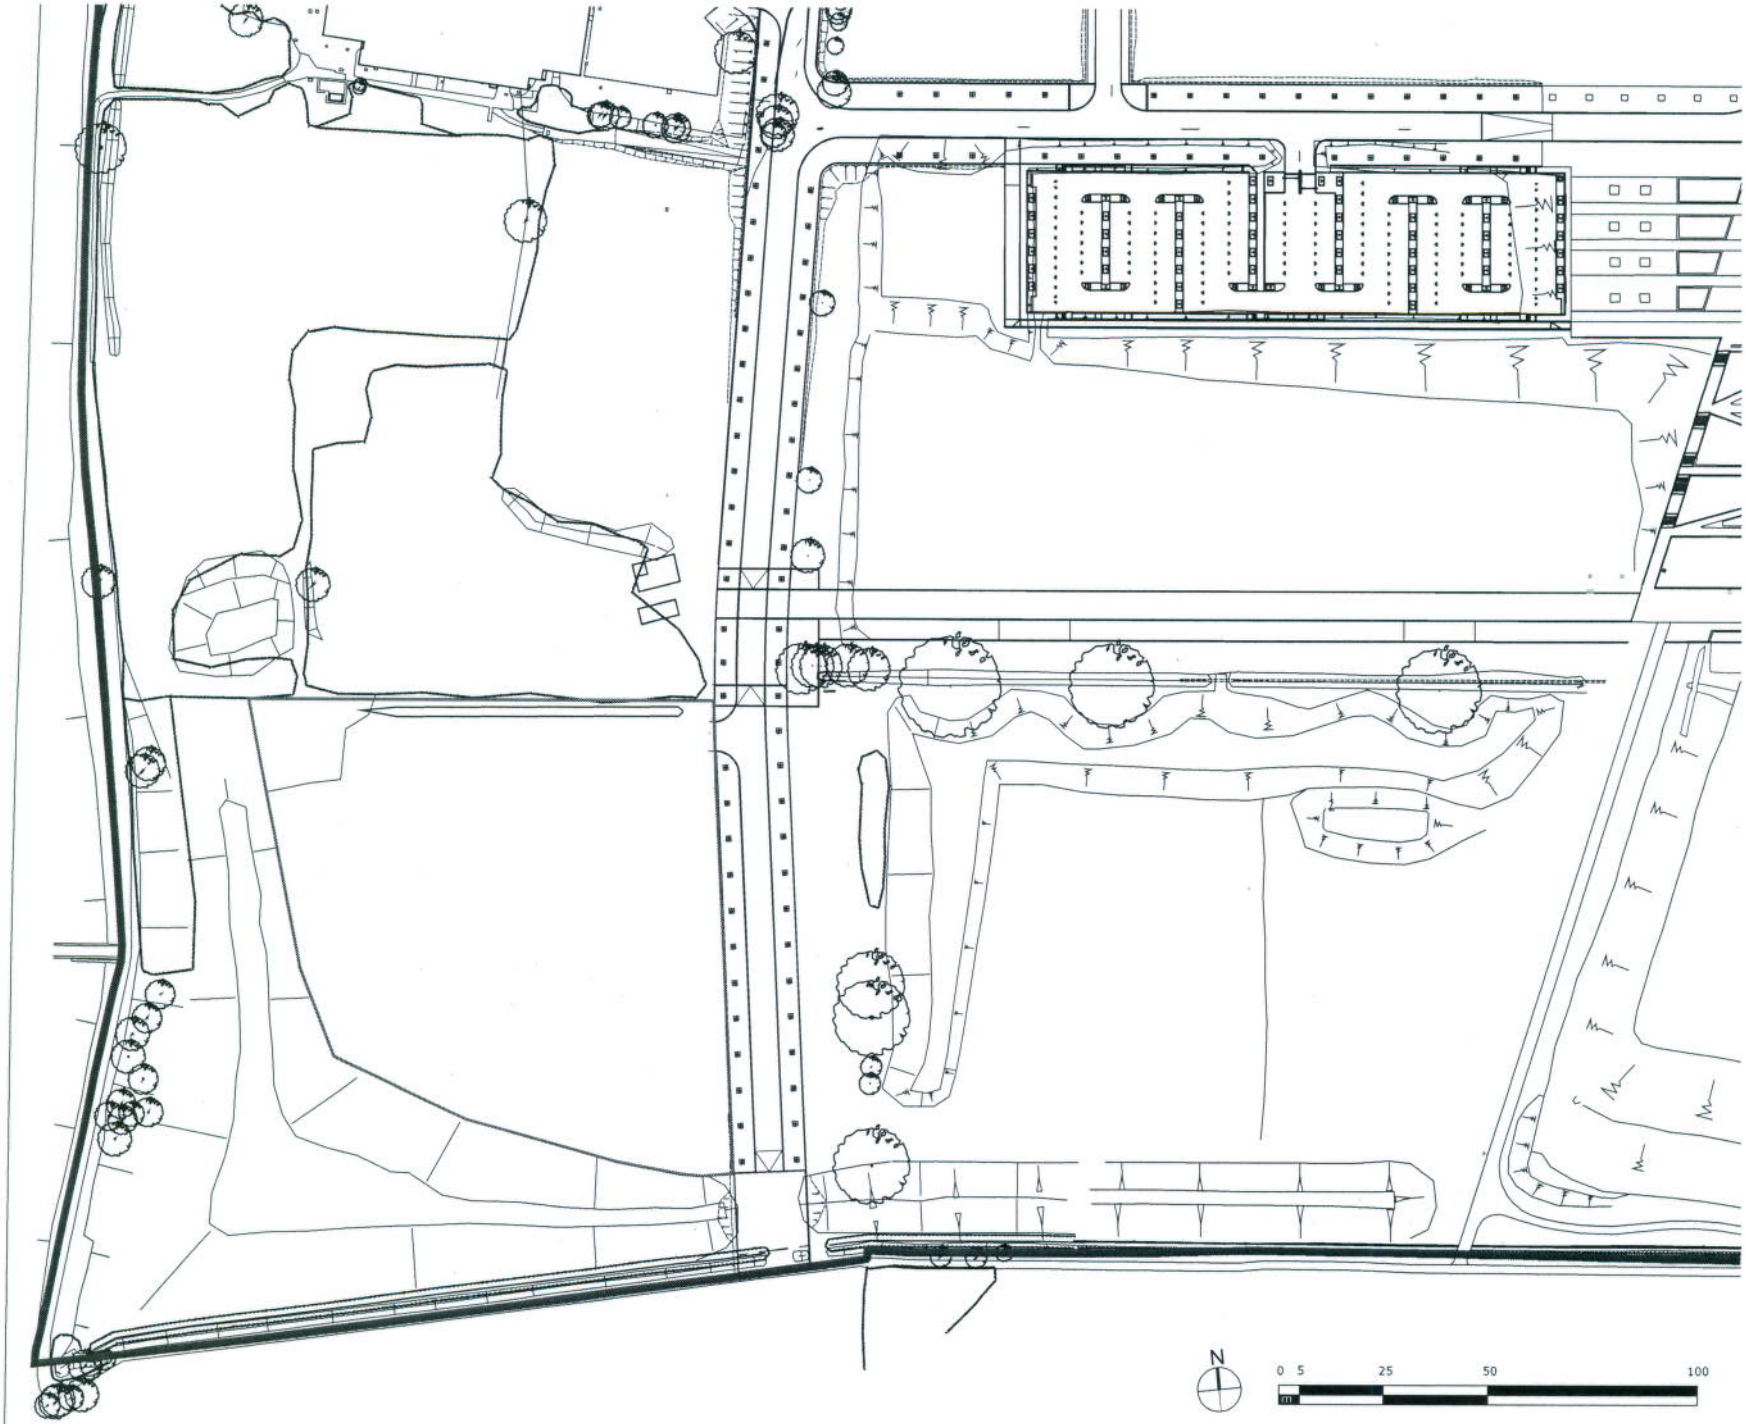

Information

Copyright of ttsp Ltd ©

All discrepancies to be reported to ttsp.
Do not scale this drawing. All dimensions to be checked on site.

KEY:

SITE BOUNDARY

WEST CAMBRIDGE CAMPUS BOUNDARY

Rev	Date	Revisions	By	Ch'd

Drawing Status
FOR PLANNING

Project Title
University of Cambridge
West Cambridge Data Centre

Drawing title
Site Location Plan

Sheet	Scale	Date	Drawn	Ch'd
A3	1:1250	13.11.12	AR	DPS

Project no
2688

Drawing no
A05901

Rev
-

ttsp ARCHITECTURE + DESIGN

TTSP 90-98 Goswell Road London EC1V 7RD
+44 (0)20 7490 8899 www.ttsp.com