MAJOR APPLICATIONS

19/1159/FUL Park Street Car Park

Site Location Plan

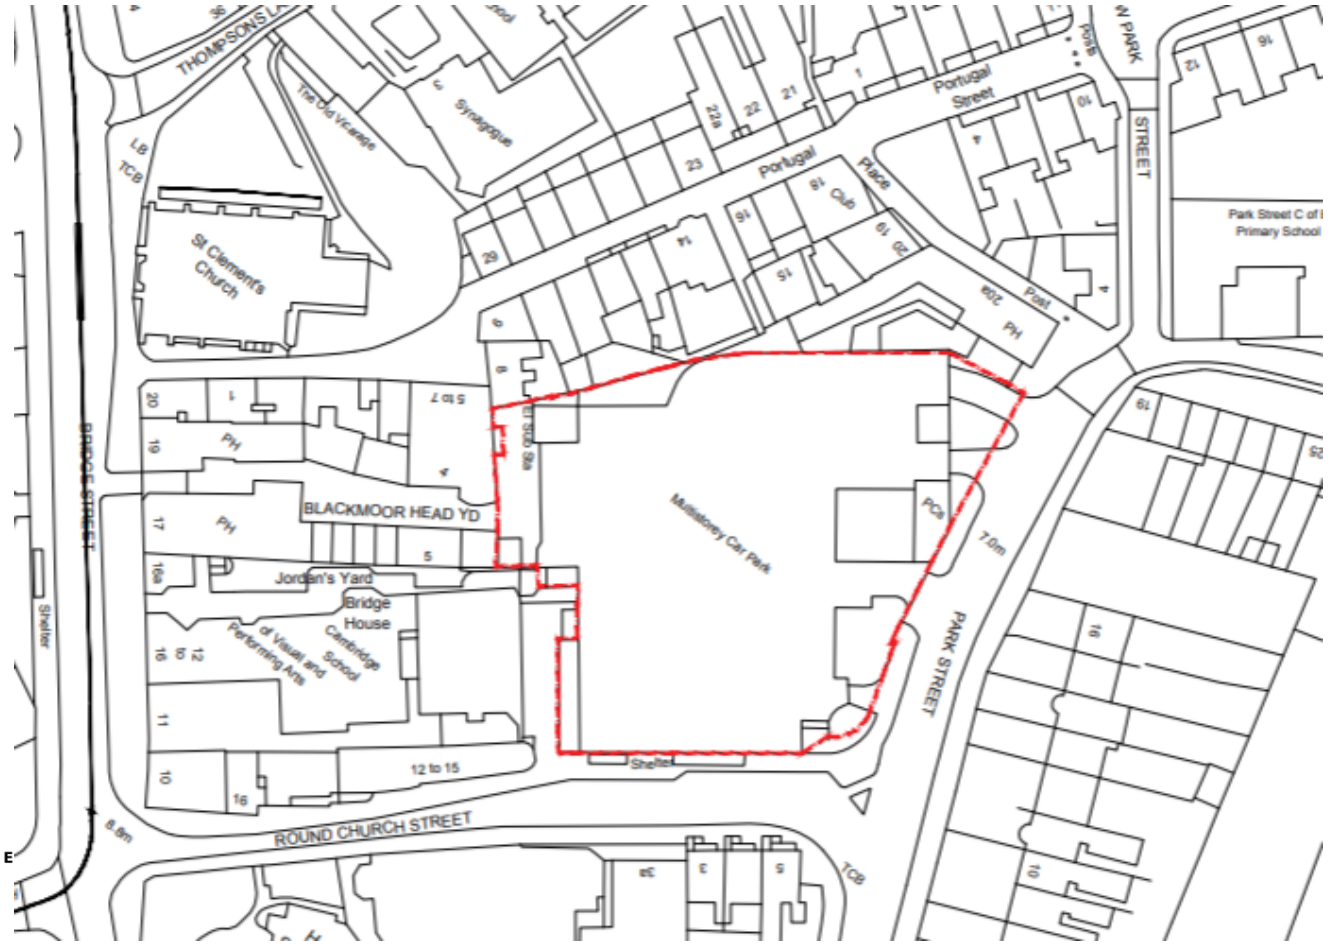

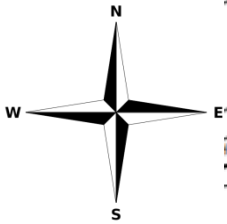

Page 2

Proposed Ground Floor Plan

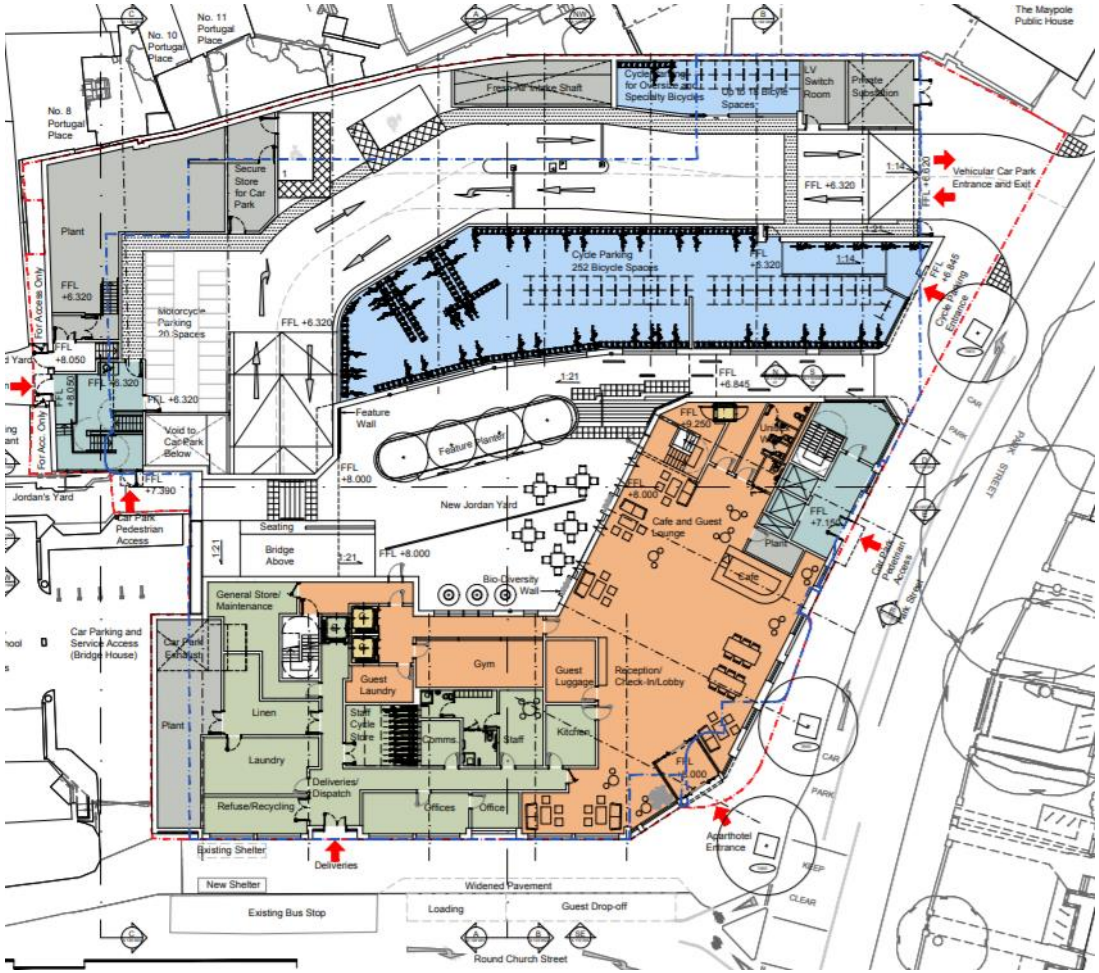

Proposed view

Proposed view

19/0718/REM – 295-301 Histon Road

Site Location Plan

Proposed site plan

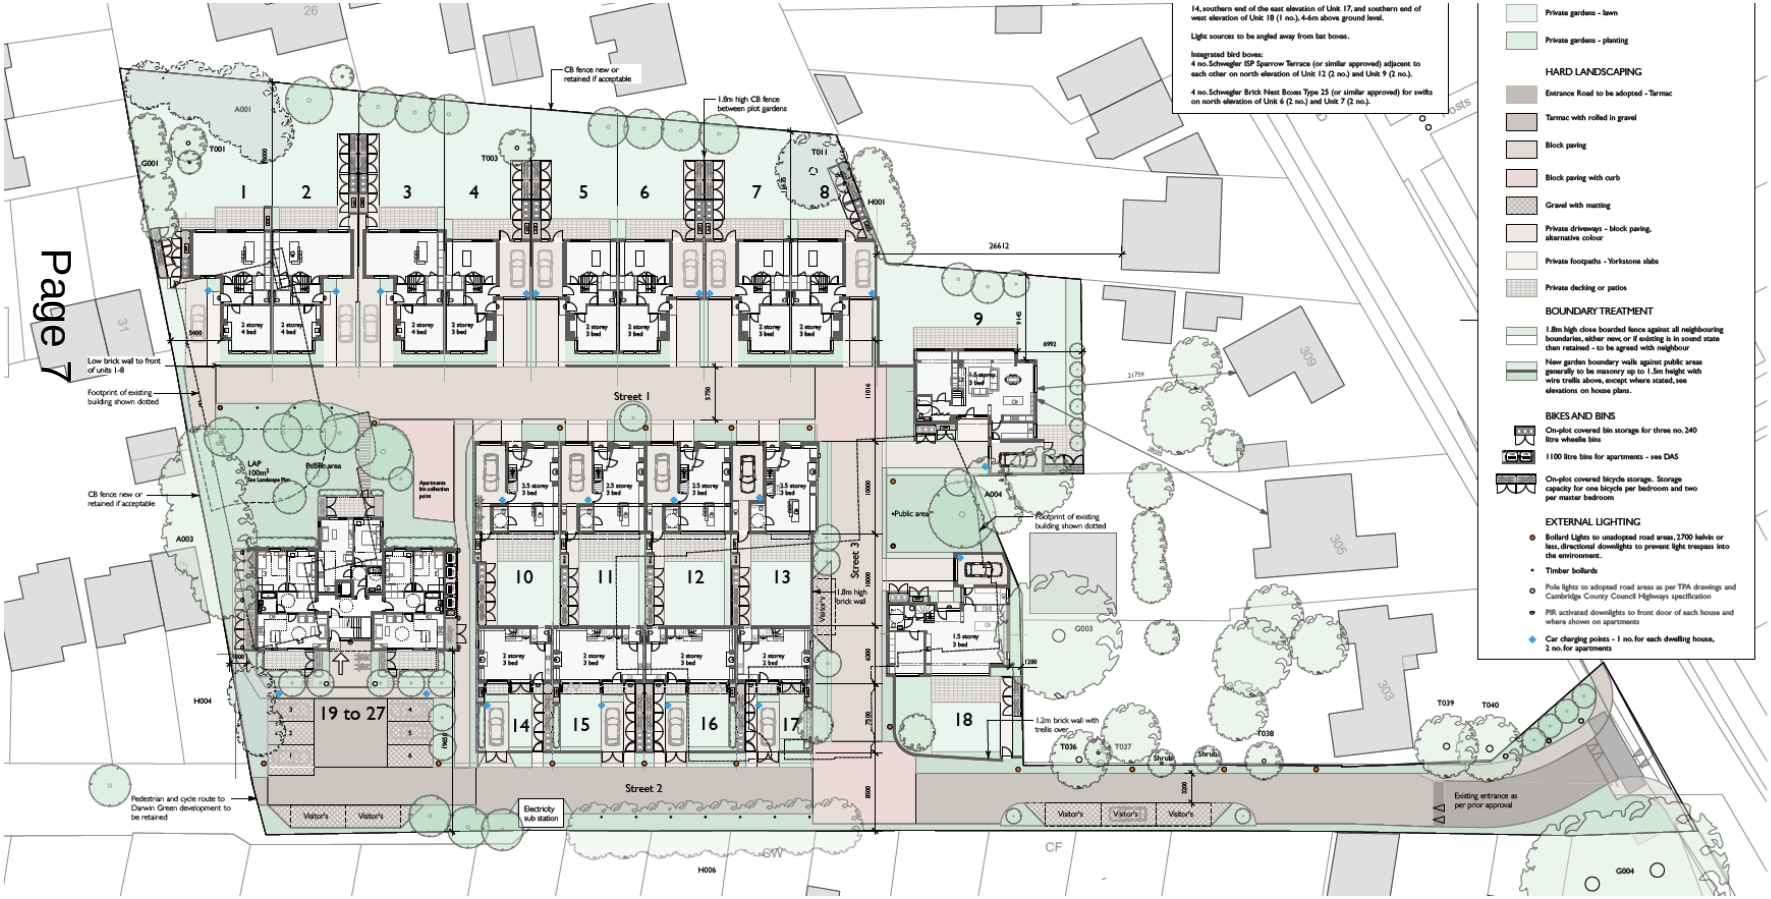

Proposed apartment block plans

Front Elevation

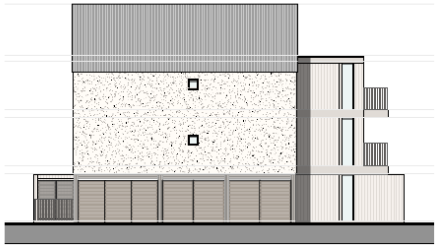

Side Elevation

Rear Elevation

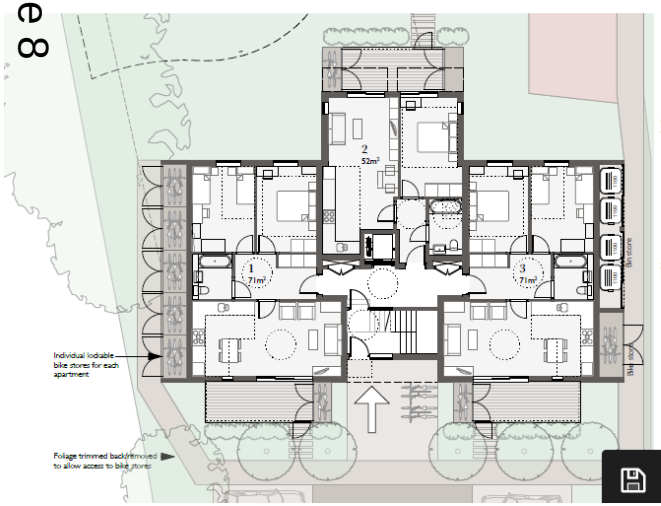

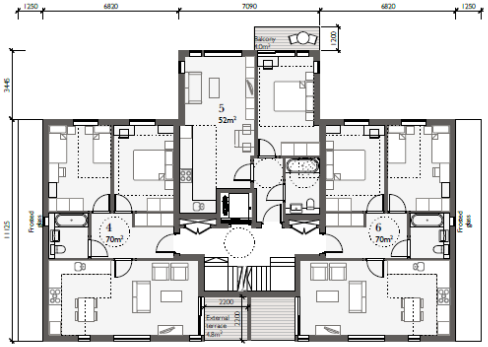

First Floor Plan

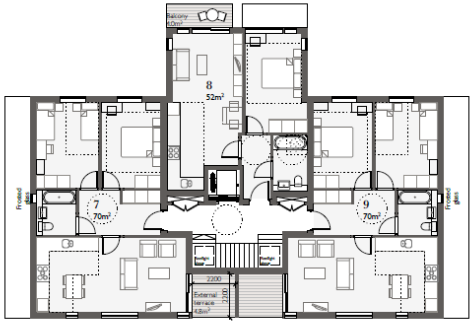

Second Floor Plan

MINOR APPLICATIONS

19/0560/FUL Land rear of 5-17 New Square

Site Location Plan

Proposed site plan

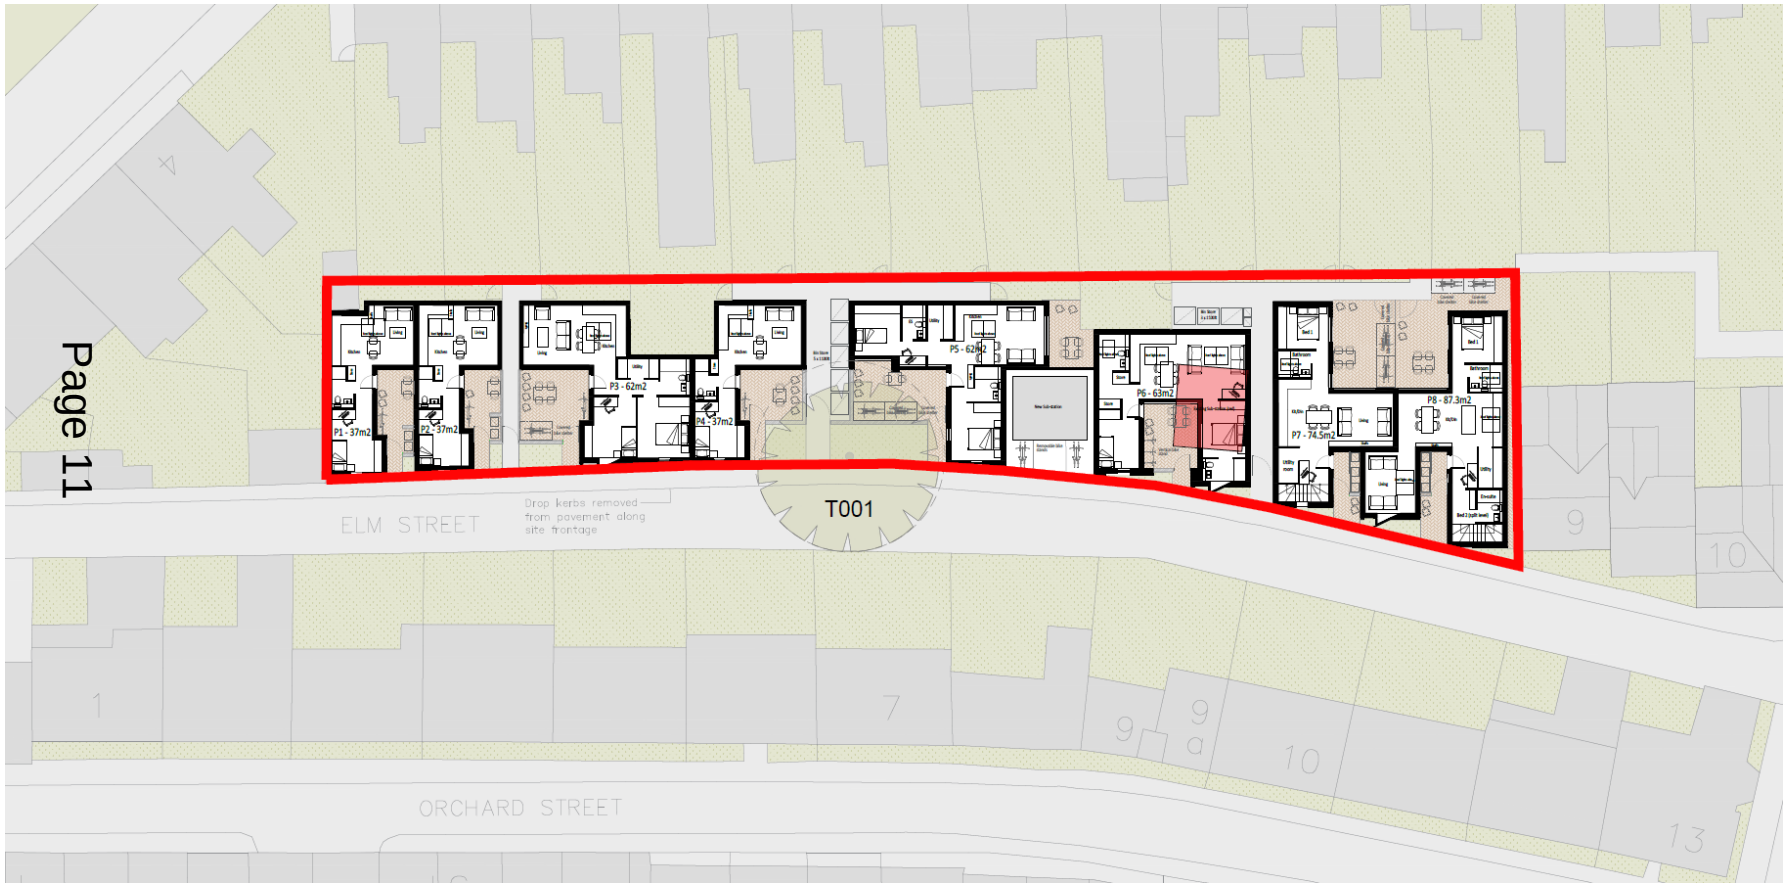

Proposed elevations and second floor/roof plans

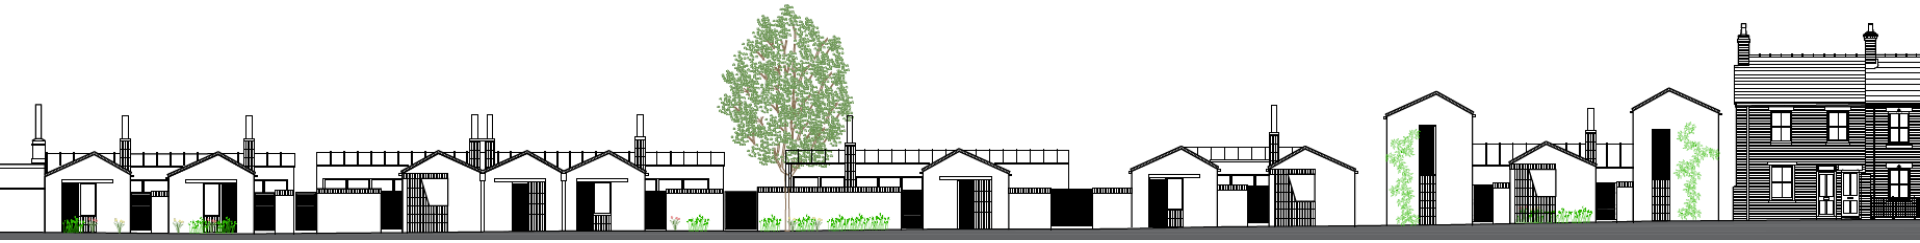

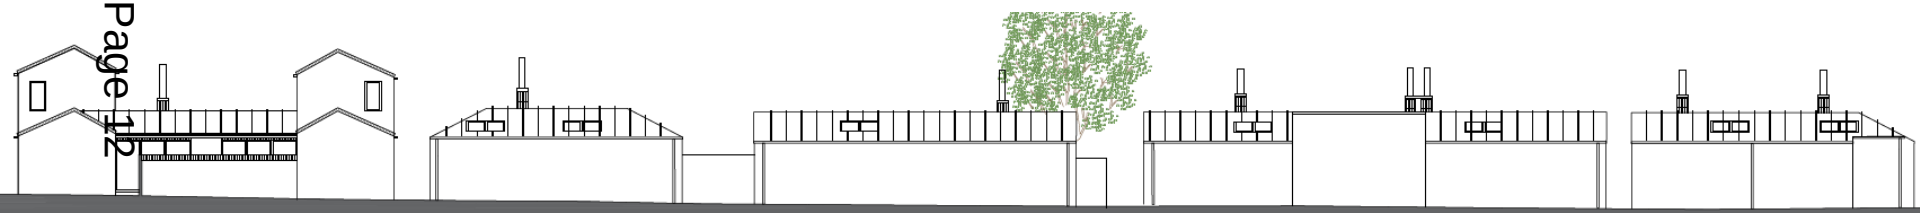

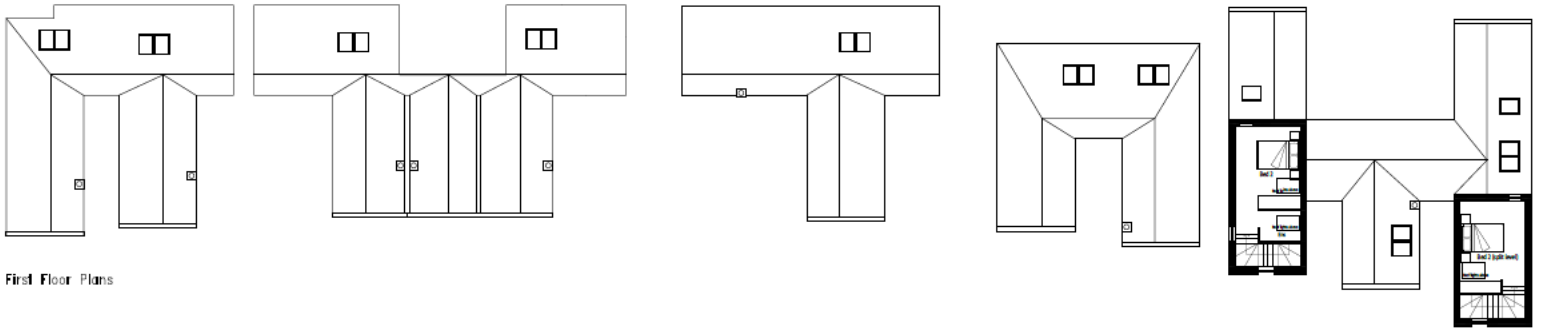

First Floor Plans

19/0964/FUL – 1 Regent Street
Site Location Plan

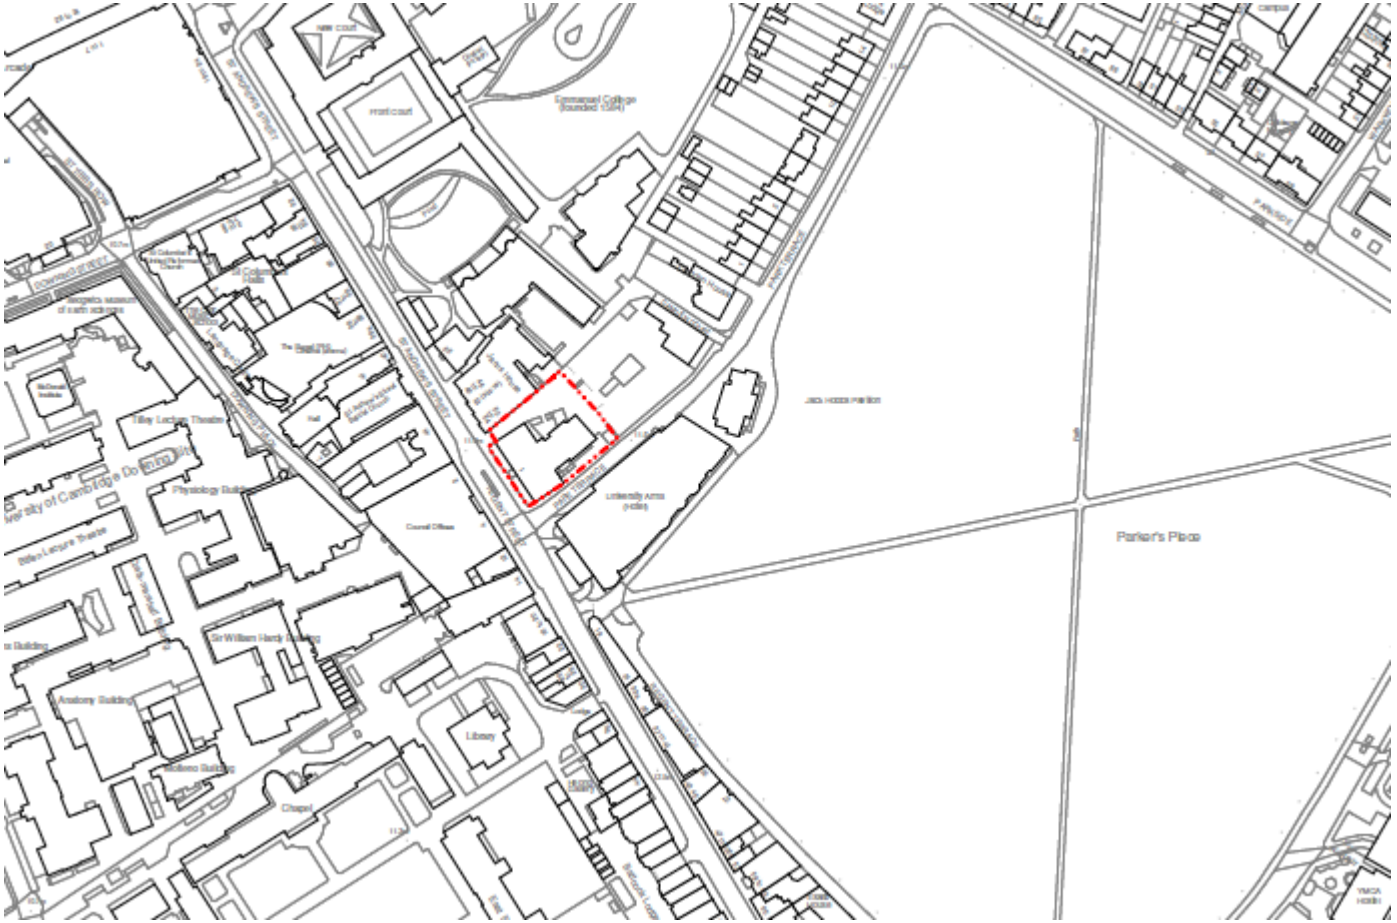

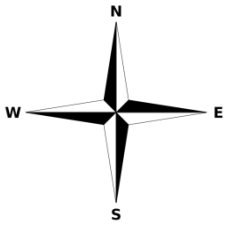

Ground Floor

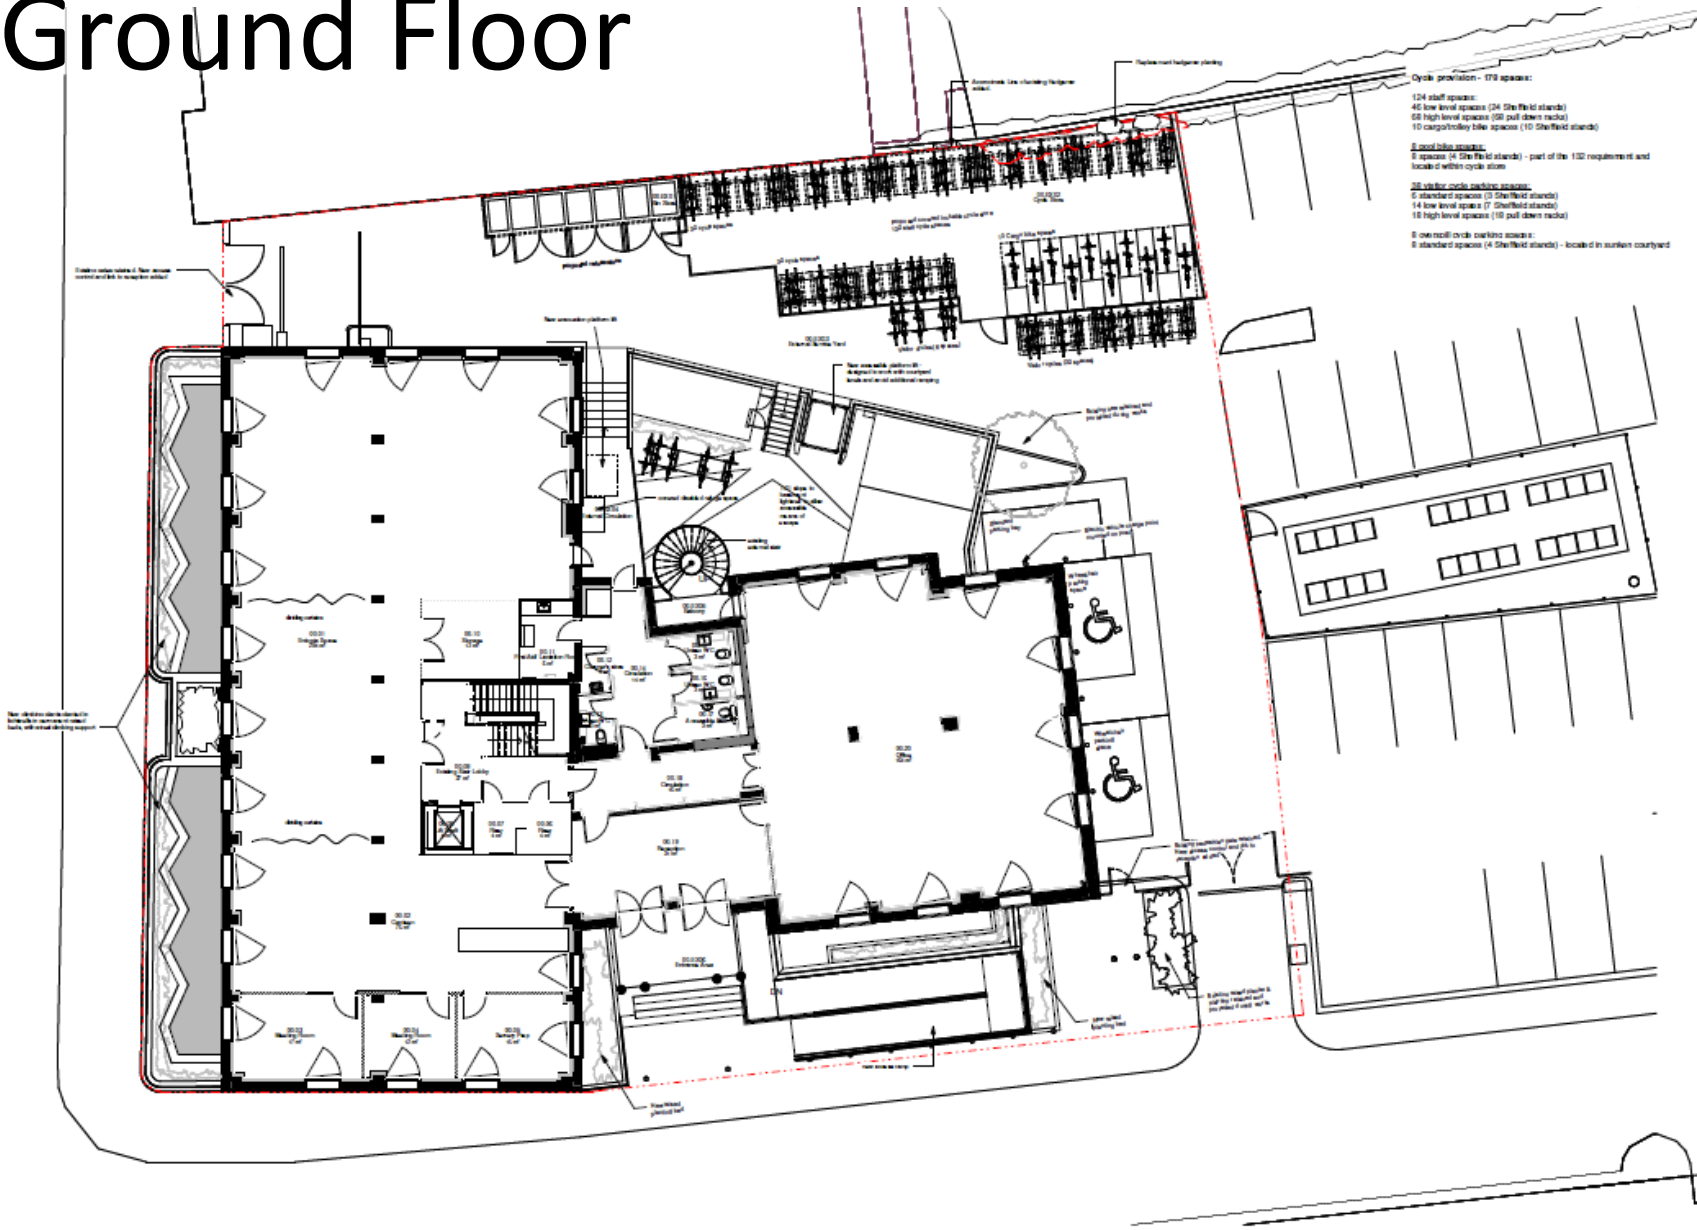

Elevations

Elevations

Existing

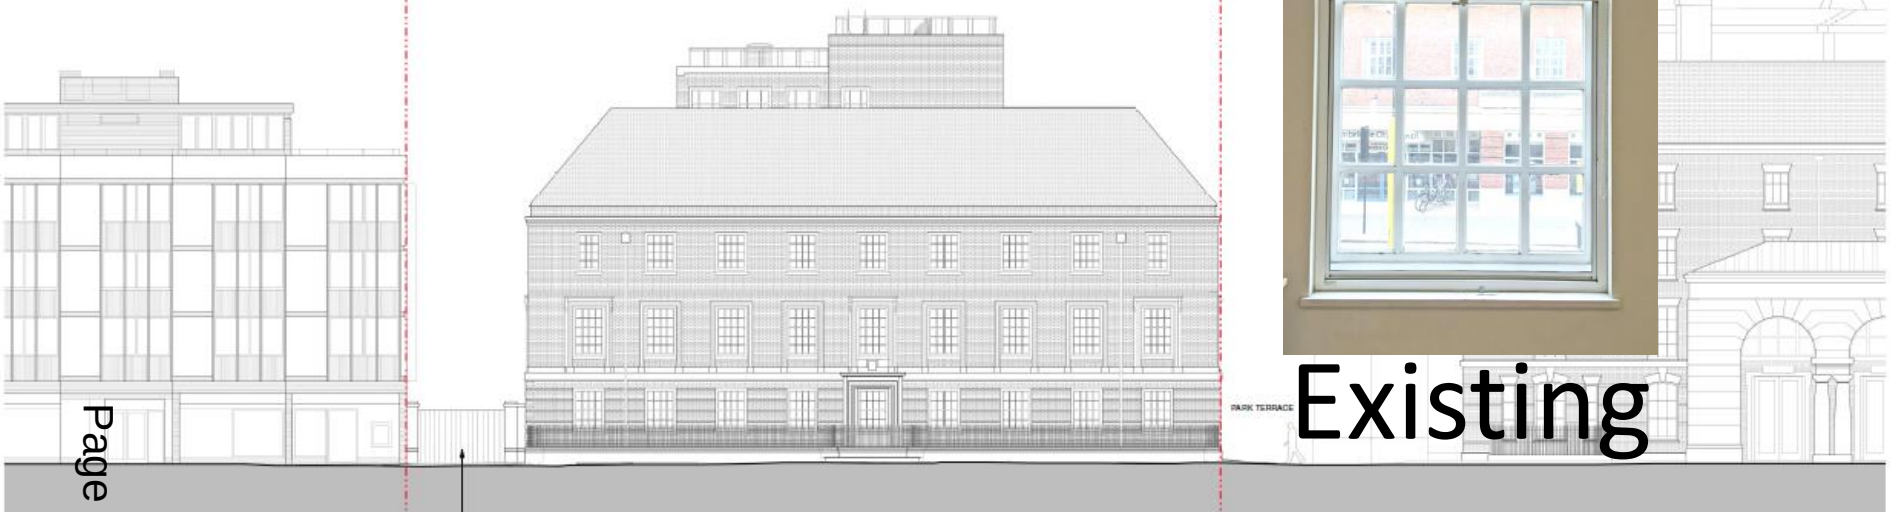

Proposed replacement triple glazed Passivhaus certified inward opening tilt and turn windows in existing window openings. Frame set beyond masonry openings within internally placed insulation zone. Masonry openings lined with PPC aluminium linings. Refer to window bay study and details.

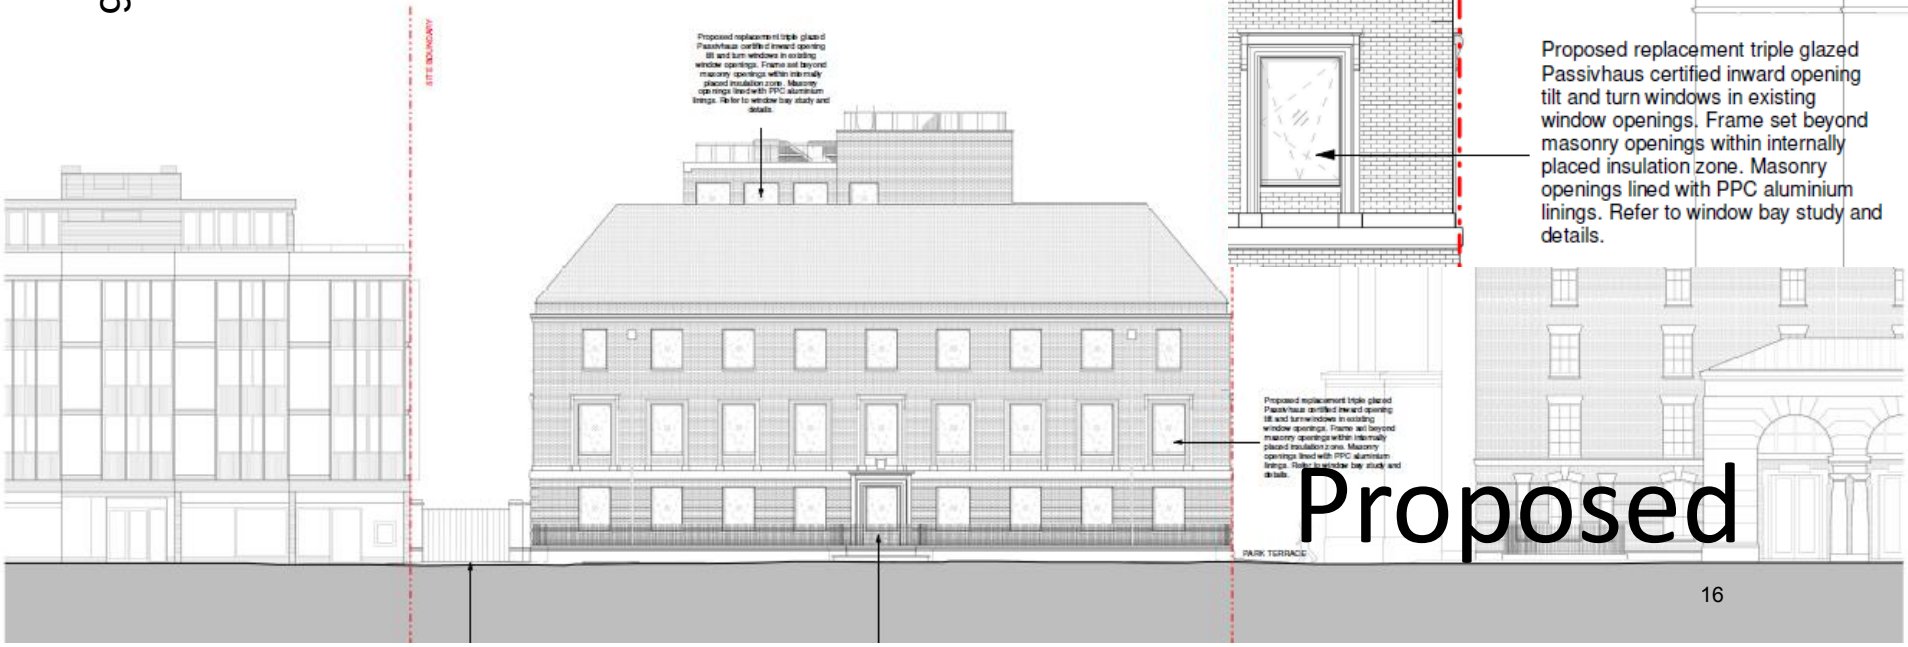

Proposed

19/0651/FUL 23 Barrow Road

Site Location Plan

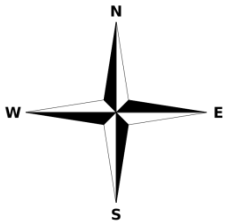

Site plan

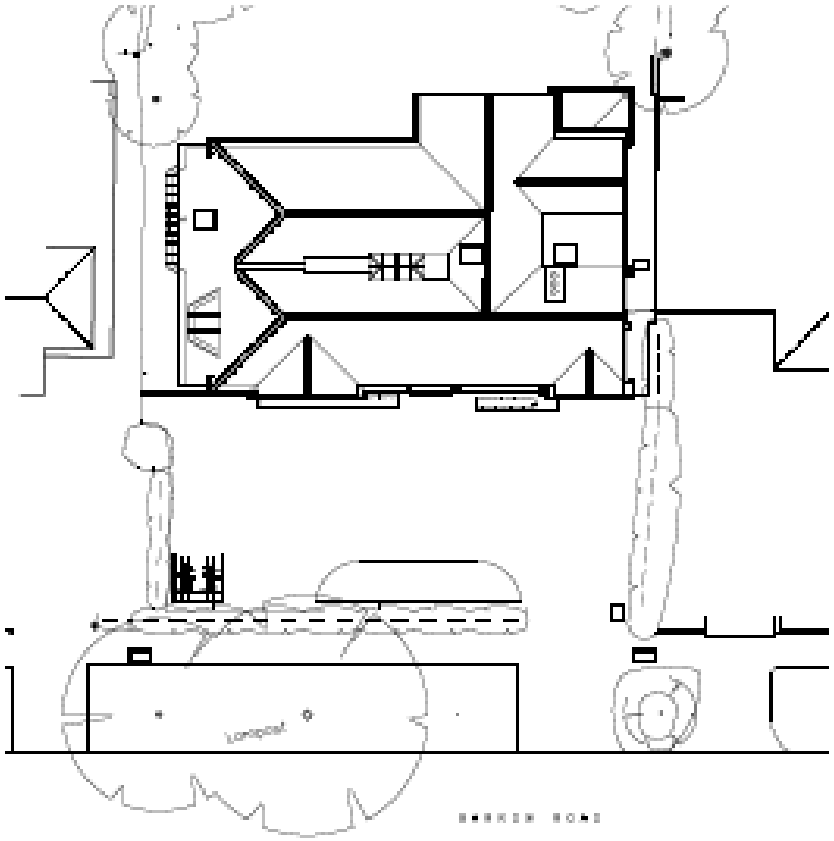

Elevation of bike store

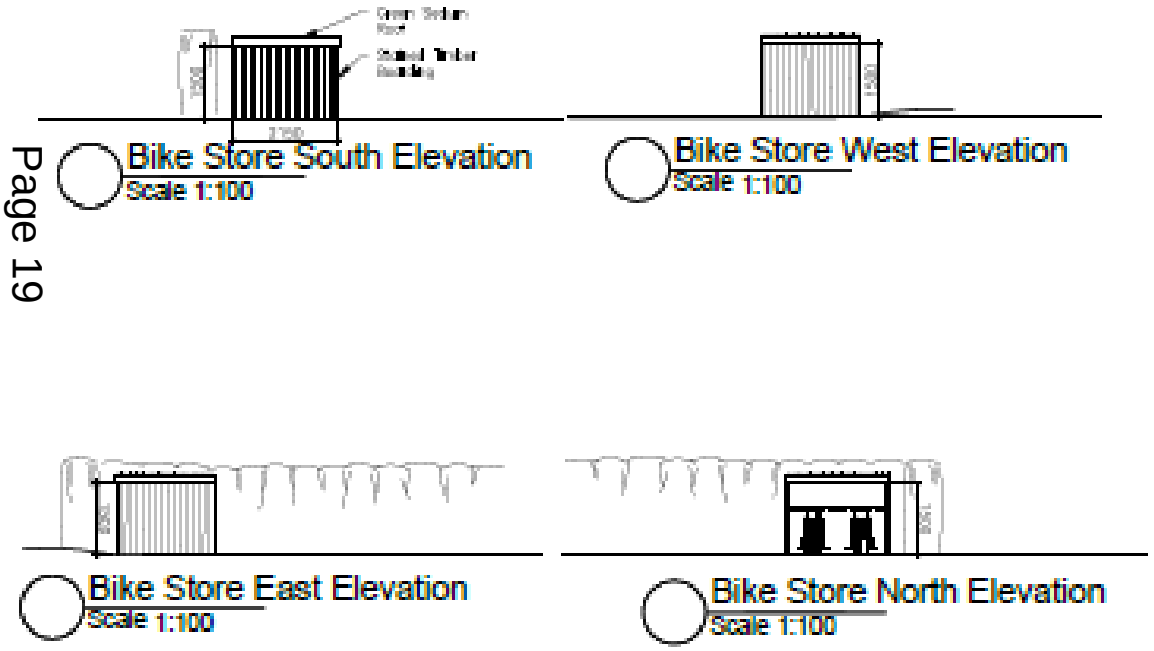

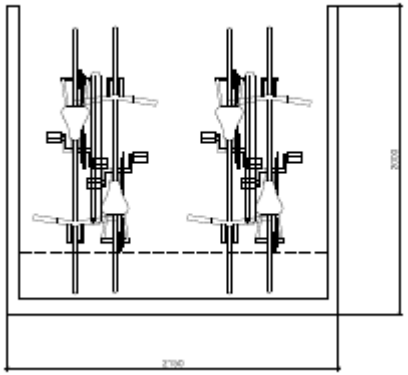

19/0183/FUL 3 Saxon Street
Site Location Plan

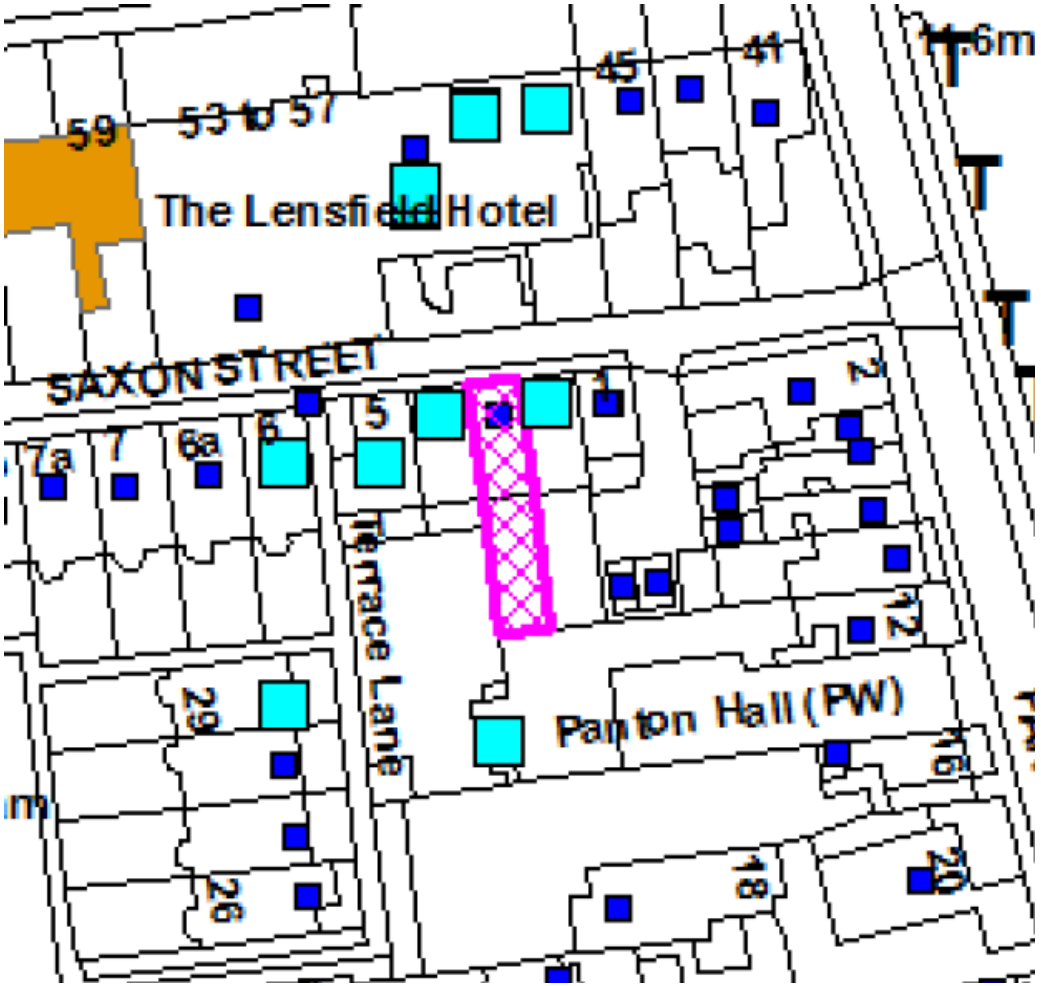

Proposed Site Plan

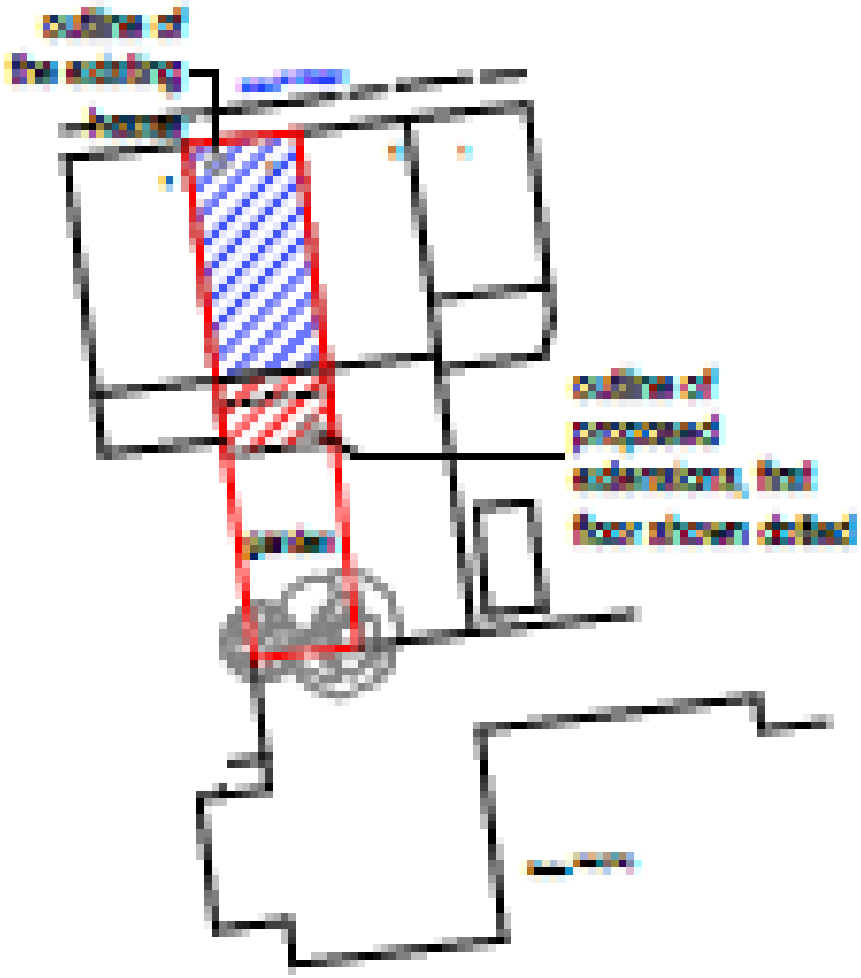

Proposed Front and Rear Elevations

proposed east elevation 1:100

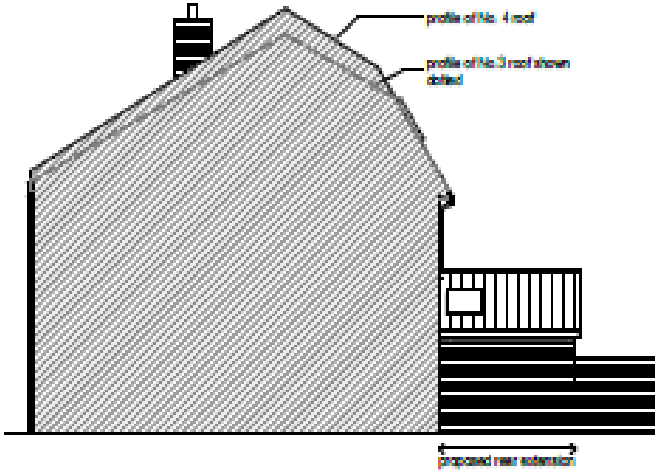

proposed west elevation 1:100

Proposed Ground, First and Loft Plans

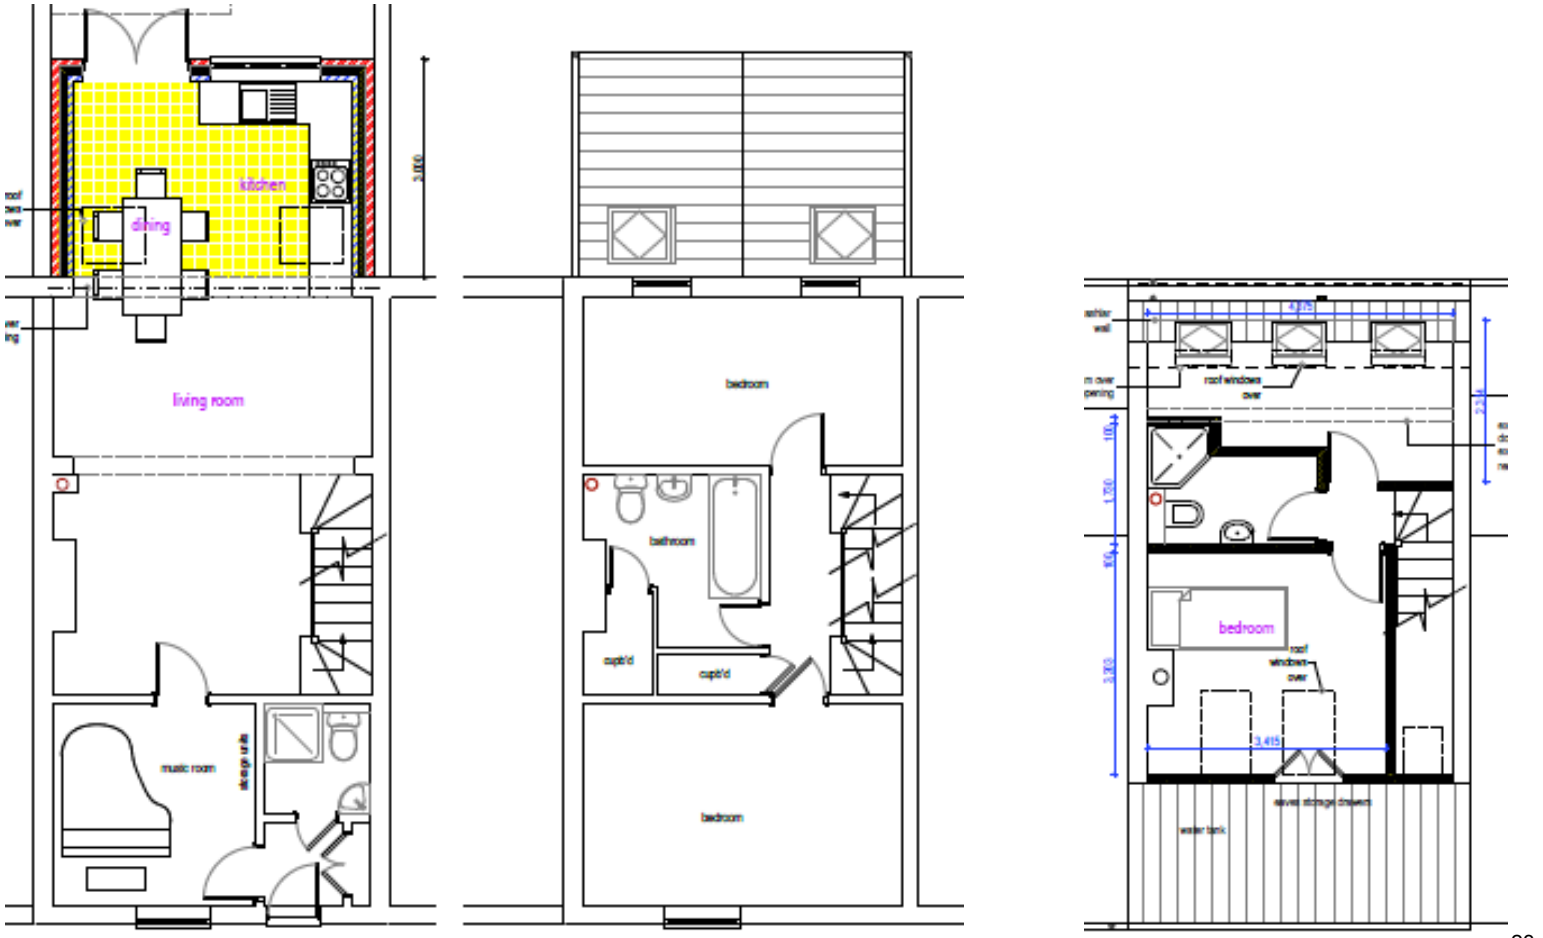

19/1317/FUL 95B Glebe Road

Site Location Plan

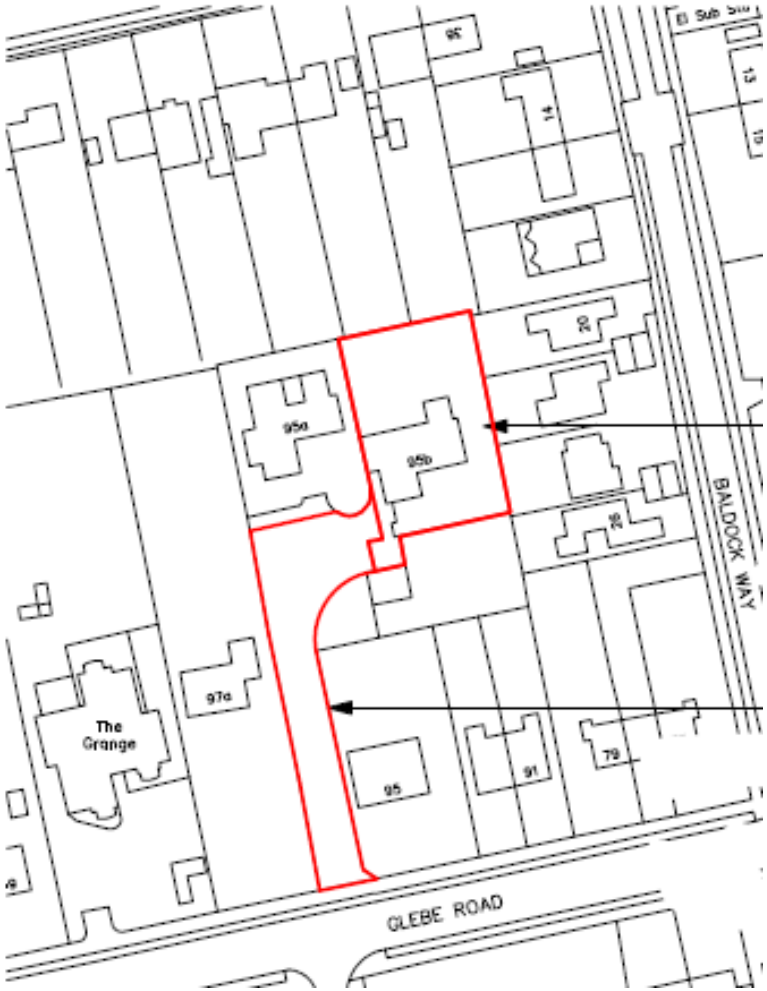

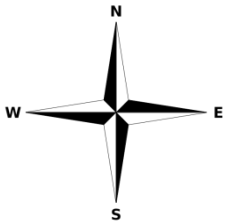

Site plan as proposed

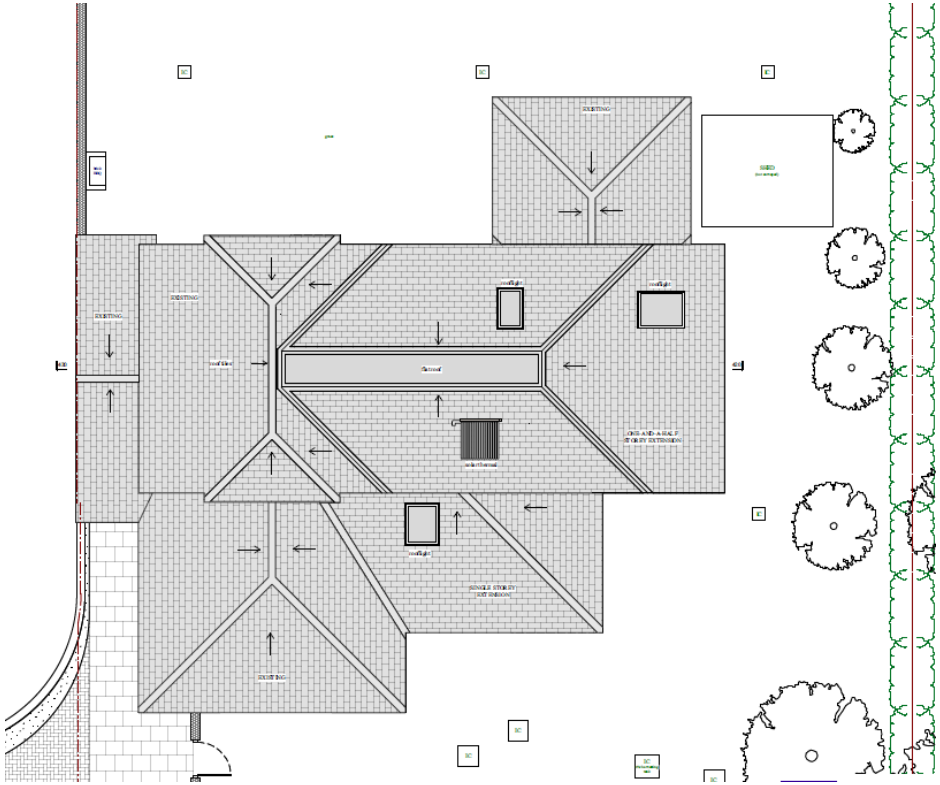

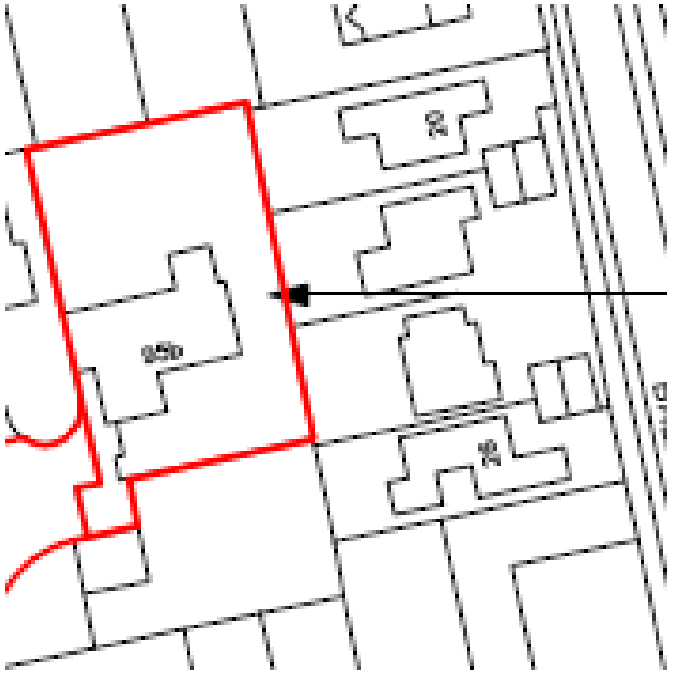

Proposed south and east elevations

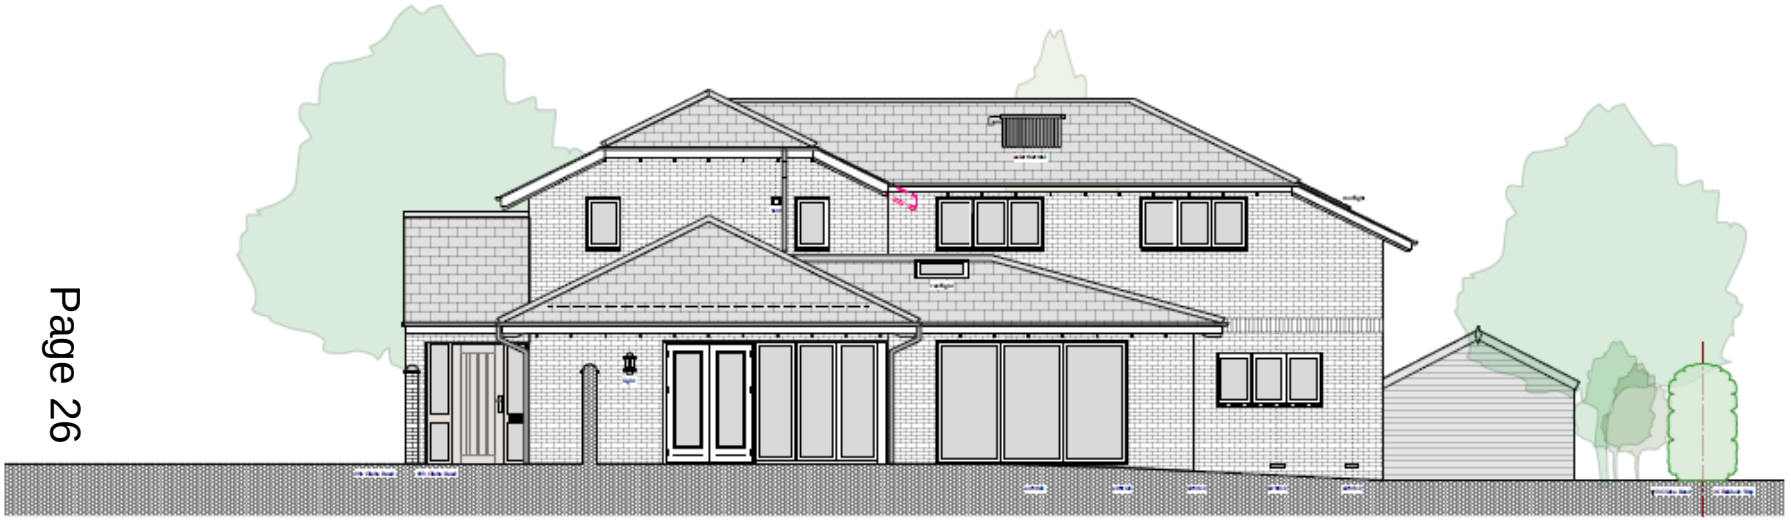

1. FRONT (SOUTH) ELEVATION

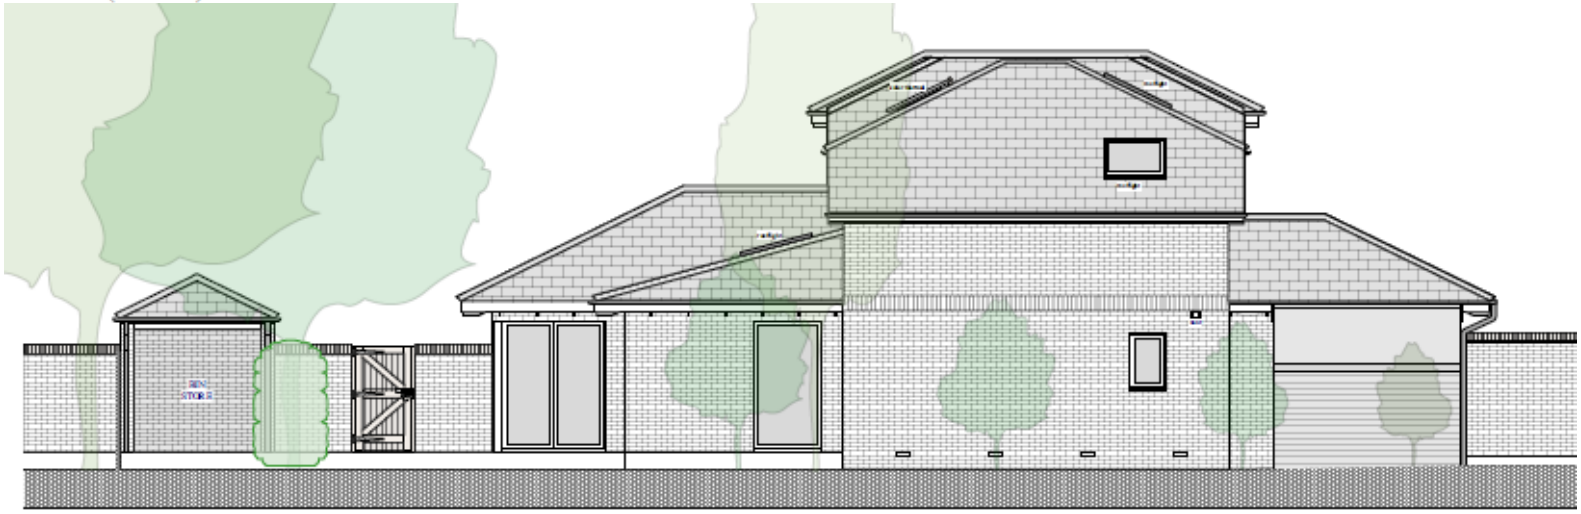

2. SIDE (EAST) ELEVATION

Proposed north and west elevations

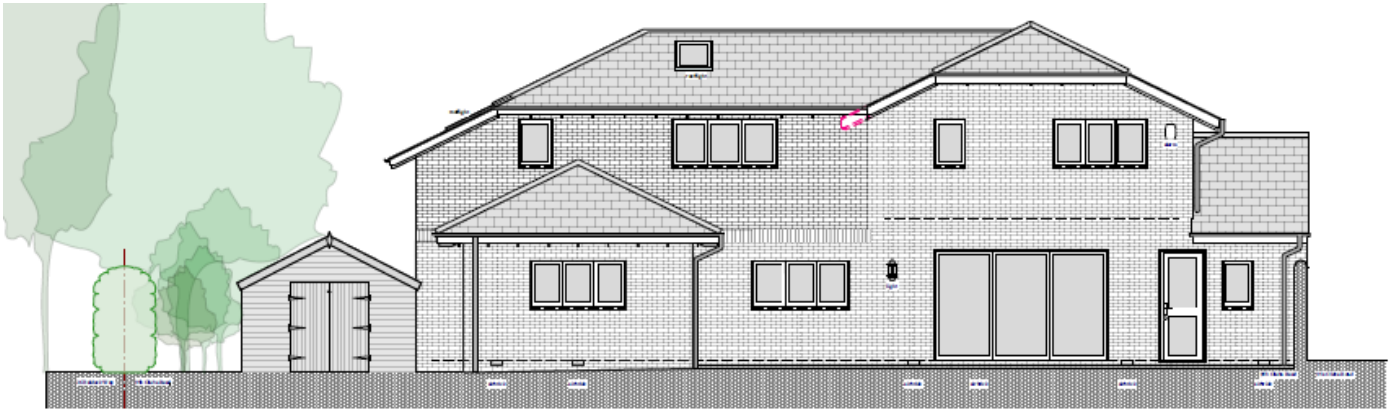

1. REAR (NORTH) ELEVATION

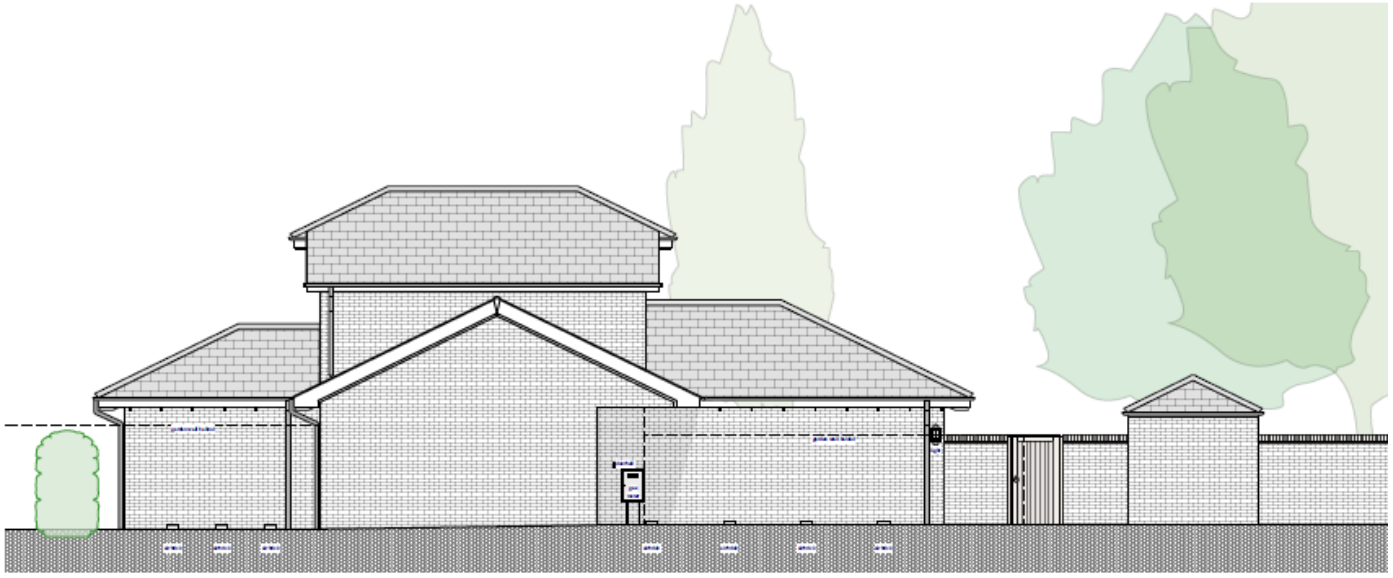

2. SIDE (WEST) ELEVATION

Ground and first floor plans

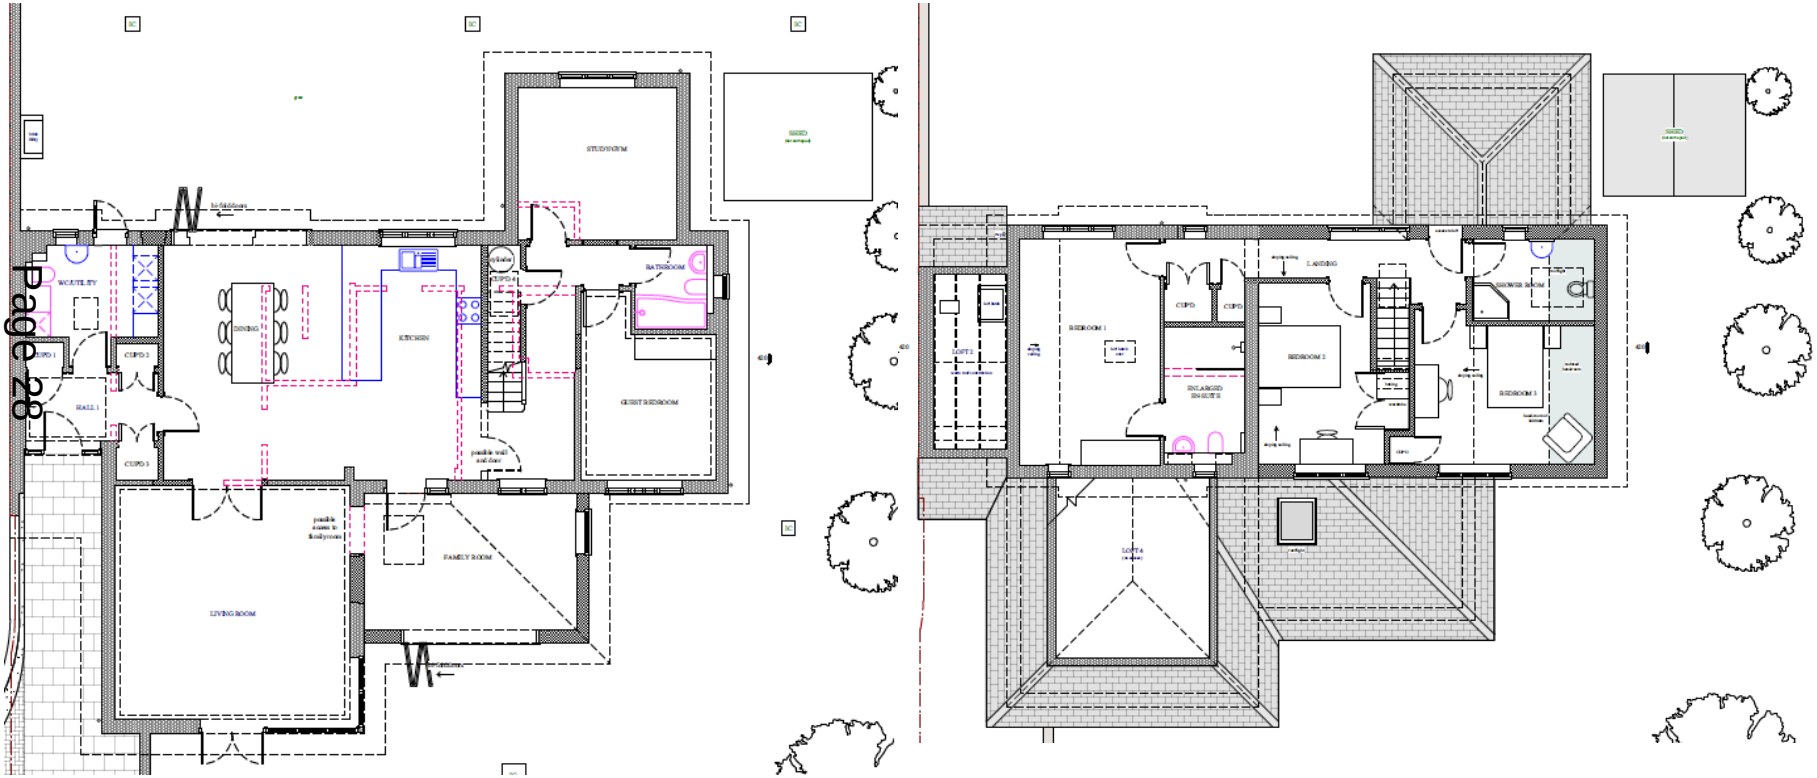

19/0630/FUL 2 Mill Road
Site Location Plan

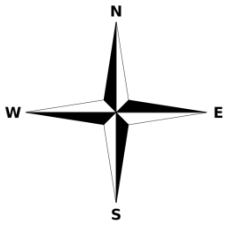

Block Plan

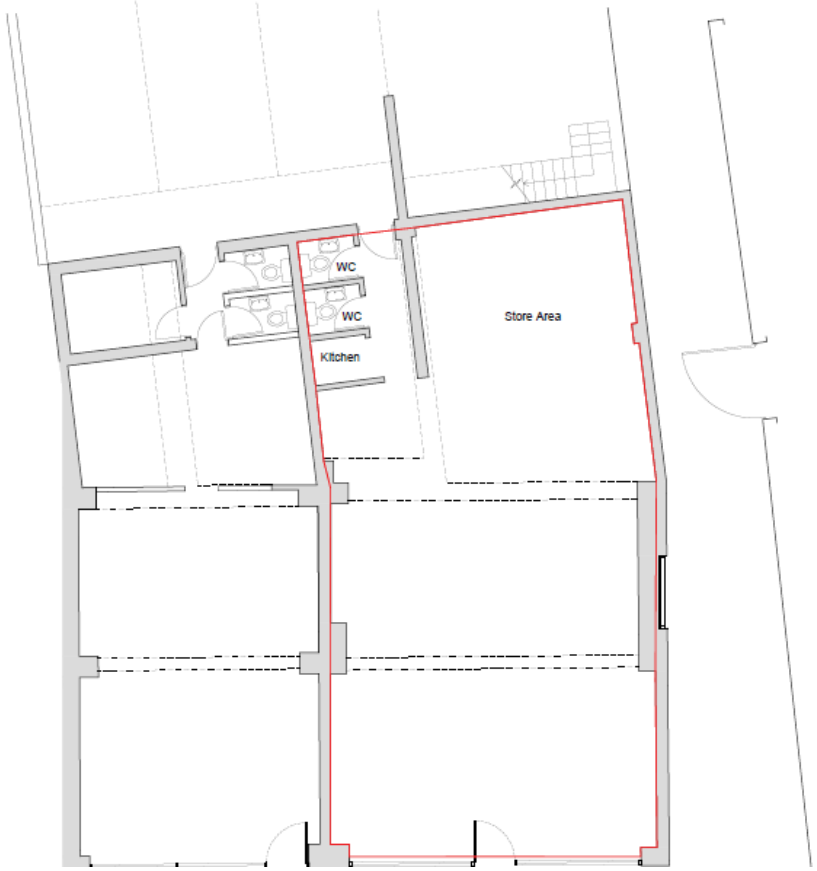
WC
WC
Kitchen
Store Area

Car Parking Spaces
Car Parking Spaces