

JDMC
21 October
2026




GREATER CAMBRIDGE
SHARED PLANNING

26/01403/FUL – Chapter House Howes Place Cambridge Cambridgeshire CB3 0UW

Provision of Postal Lockers (Retrospective)


Site Location

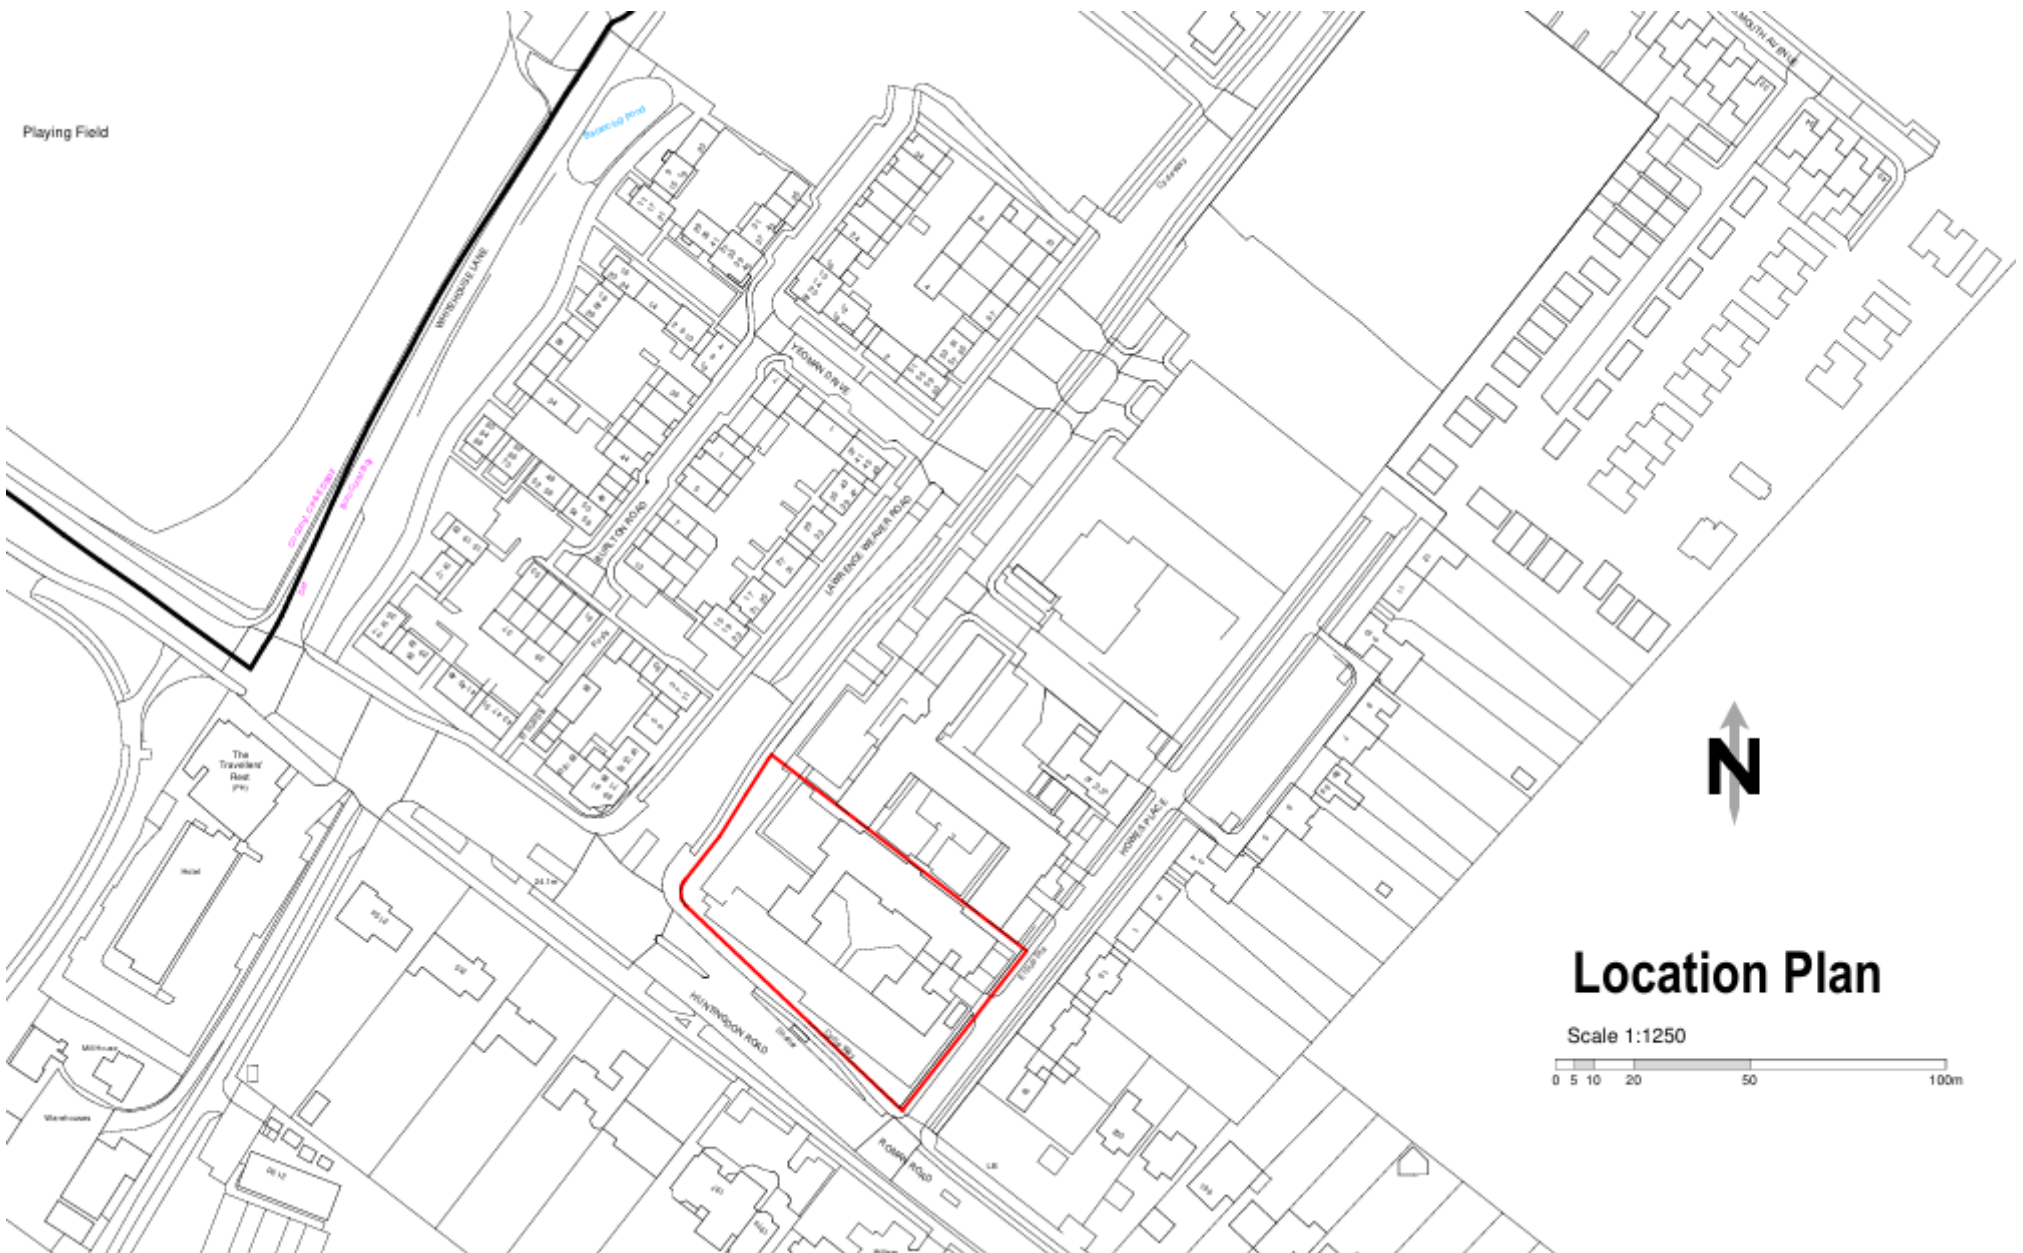


Site Plan




Plans & Elevations

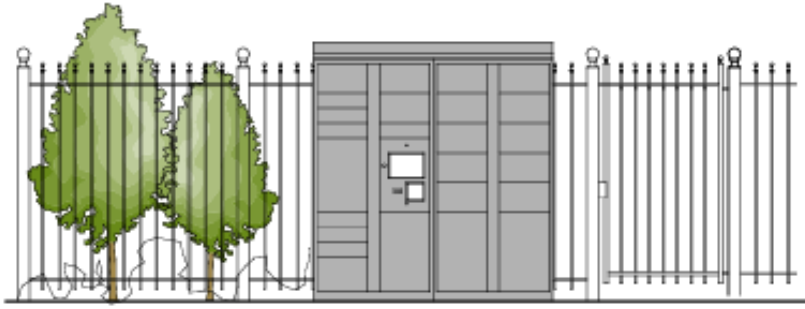

Front Elevation

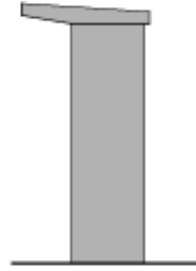

Side Elevation

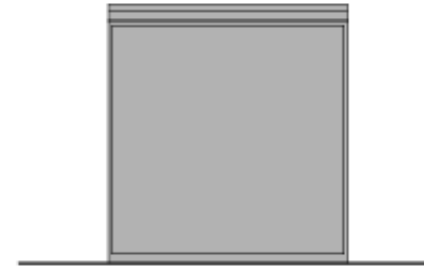


Rear Elevation



Side Elevation

Page 5

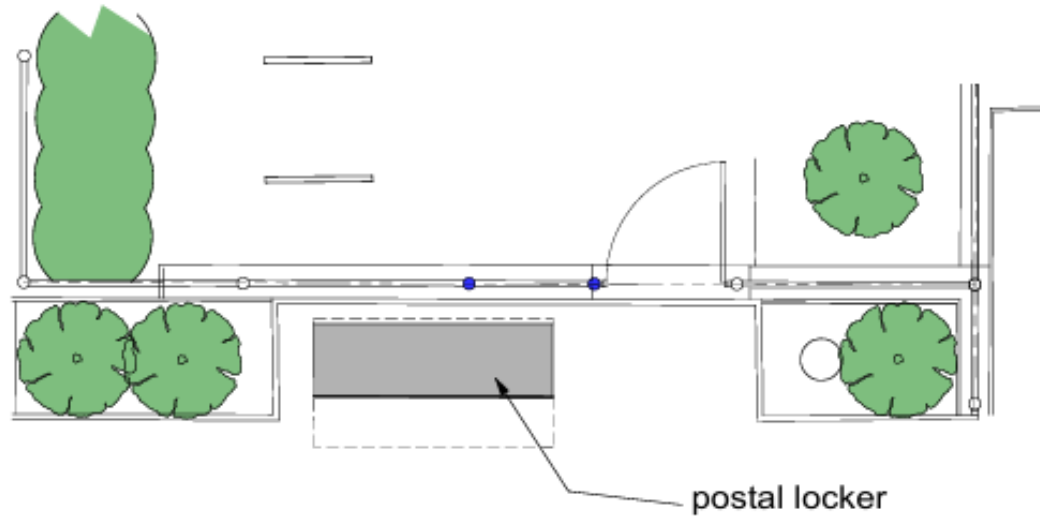

Floor Plan

Scale 1:50



Chapter House, Howes Place,
Cambridge

Postal Lockers - Plan and Elevations

Drawing No. CH. 01
Scale: 1: 50
Date: April 2026

Copyright - All Rights Reserved. These drawings may not be copied or reproduced in whole or in part without the written consent of Paul Harvey Associates

PHA

This page is intentionally left blank