
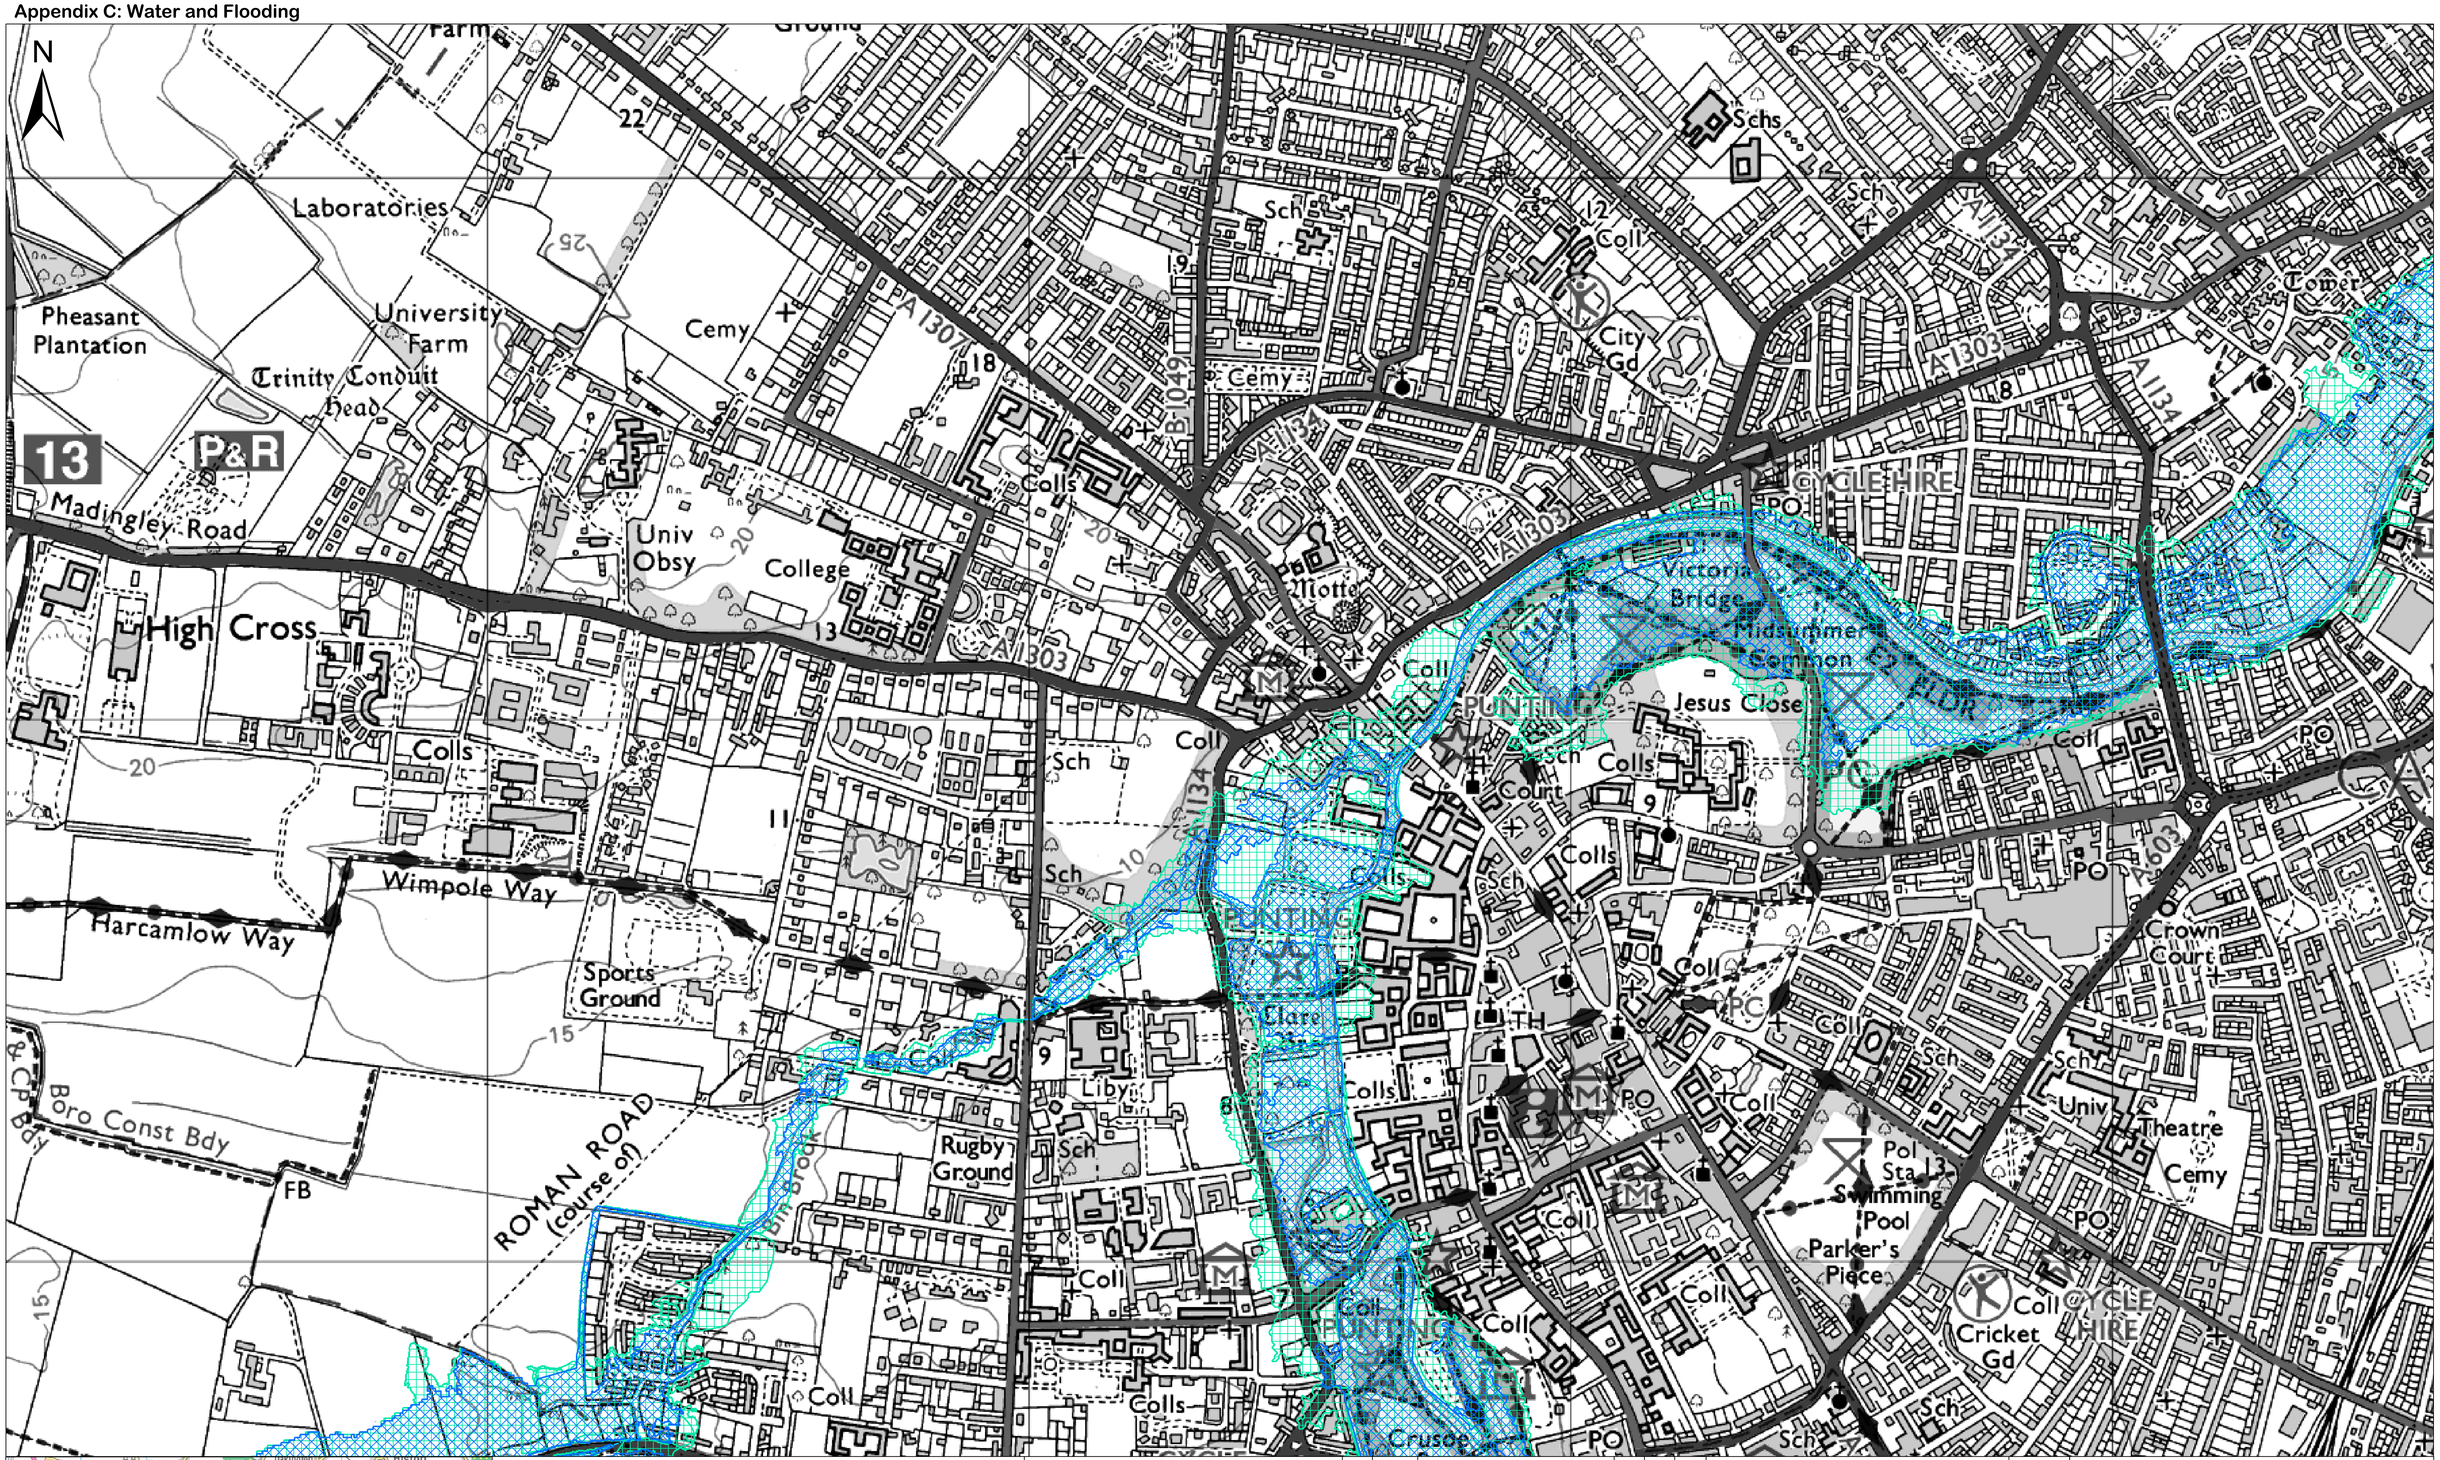


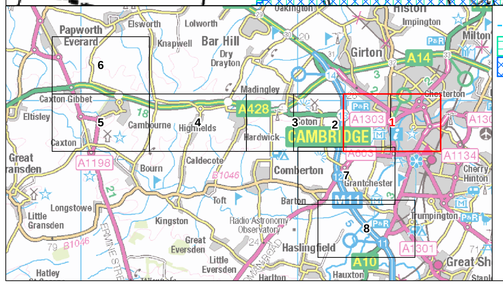

Rivers (Water Framework Directive)

Flood Zone 2

Flood Zone 3

This map is reproduced from Ordnance Survey material with the permission of Ordnance Survey on behalf of the controller of Her Majesty's Stationery Office. © Crown Copyright. Unauthorised reproduction infringes Crown copyright and may lead to prosecution or civil proceedings.

CLIENT NAME: City Deal Partners

LICENCE NUMBER: 100018928

© Natural England copyright.
© Historic England 2015.

Meters

0 50 100 200 300 400 500

Rev.	Date	Description	By	Chk'd	App'd
P01	27.08.15	DRAFT	CW	SMC	PRM

Drawing Status: DRAFT

Suitability: S2

ATKINS
Elizabeth House
28 Baddow Road
Chelmsford
Essex
CM2 0DG

Tel: +44 (0) 1245 245245
Fax: +44 (0) 1245 345010

www.atkinsglobal.com

Copyright © Atkins Limited (2015)

Client: CITY DEAL PARTNERS

Project Title: Western Orbital

Drawing Title: FLOOD CONSTRAINTS SKETCH PAGE 1 OF 8


Scale	Designed	Drawn	Checked	Authorised
XXX	TW	TW	XX	XX
Original Size	**Date**	**Date**	**Date**	**Date**
A0	05/02/16	05/02/16	05/02/16	05/02/16


Drawing Number: 5131840_A428_00 - ATK - HAC - 001 - D - A428

(Project | Originator | Volume | Location | Type | Role | Number)

Project Ref. No.: 5134058

Revision: P01

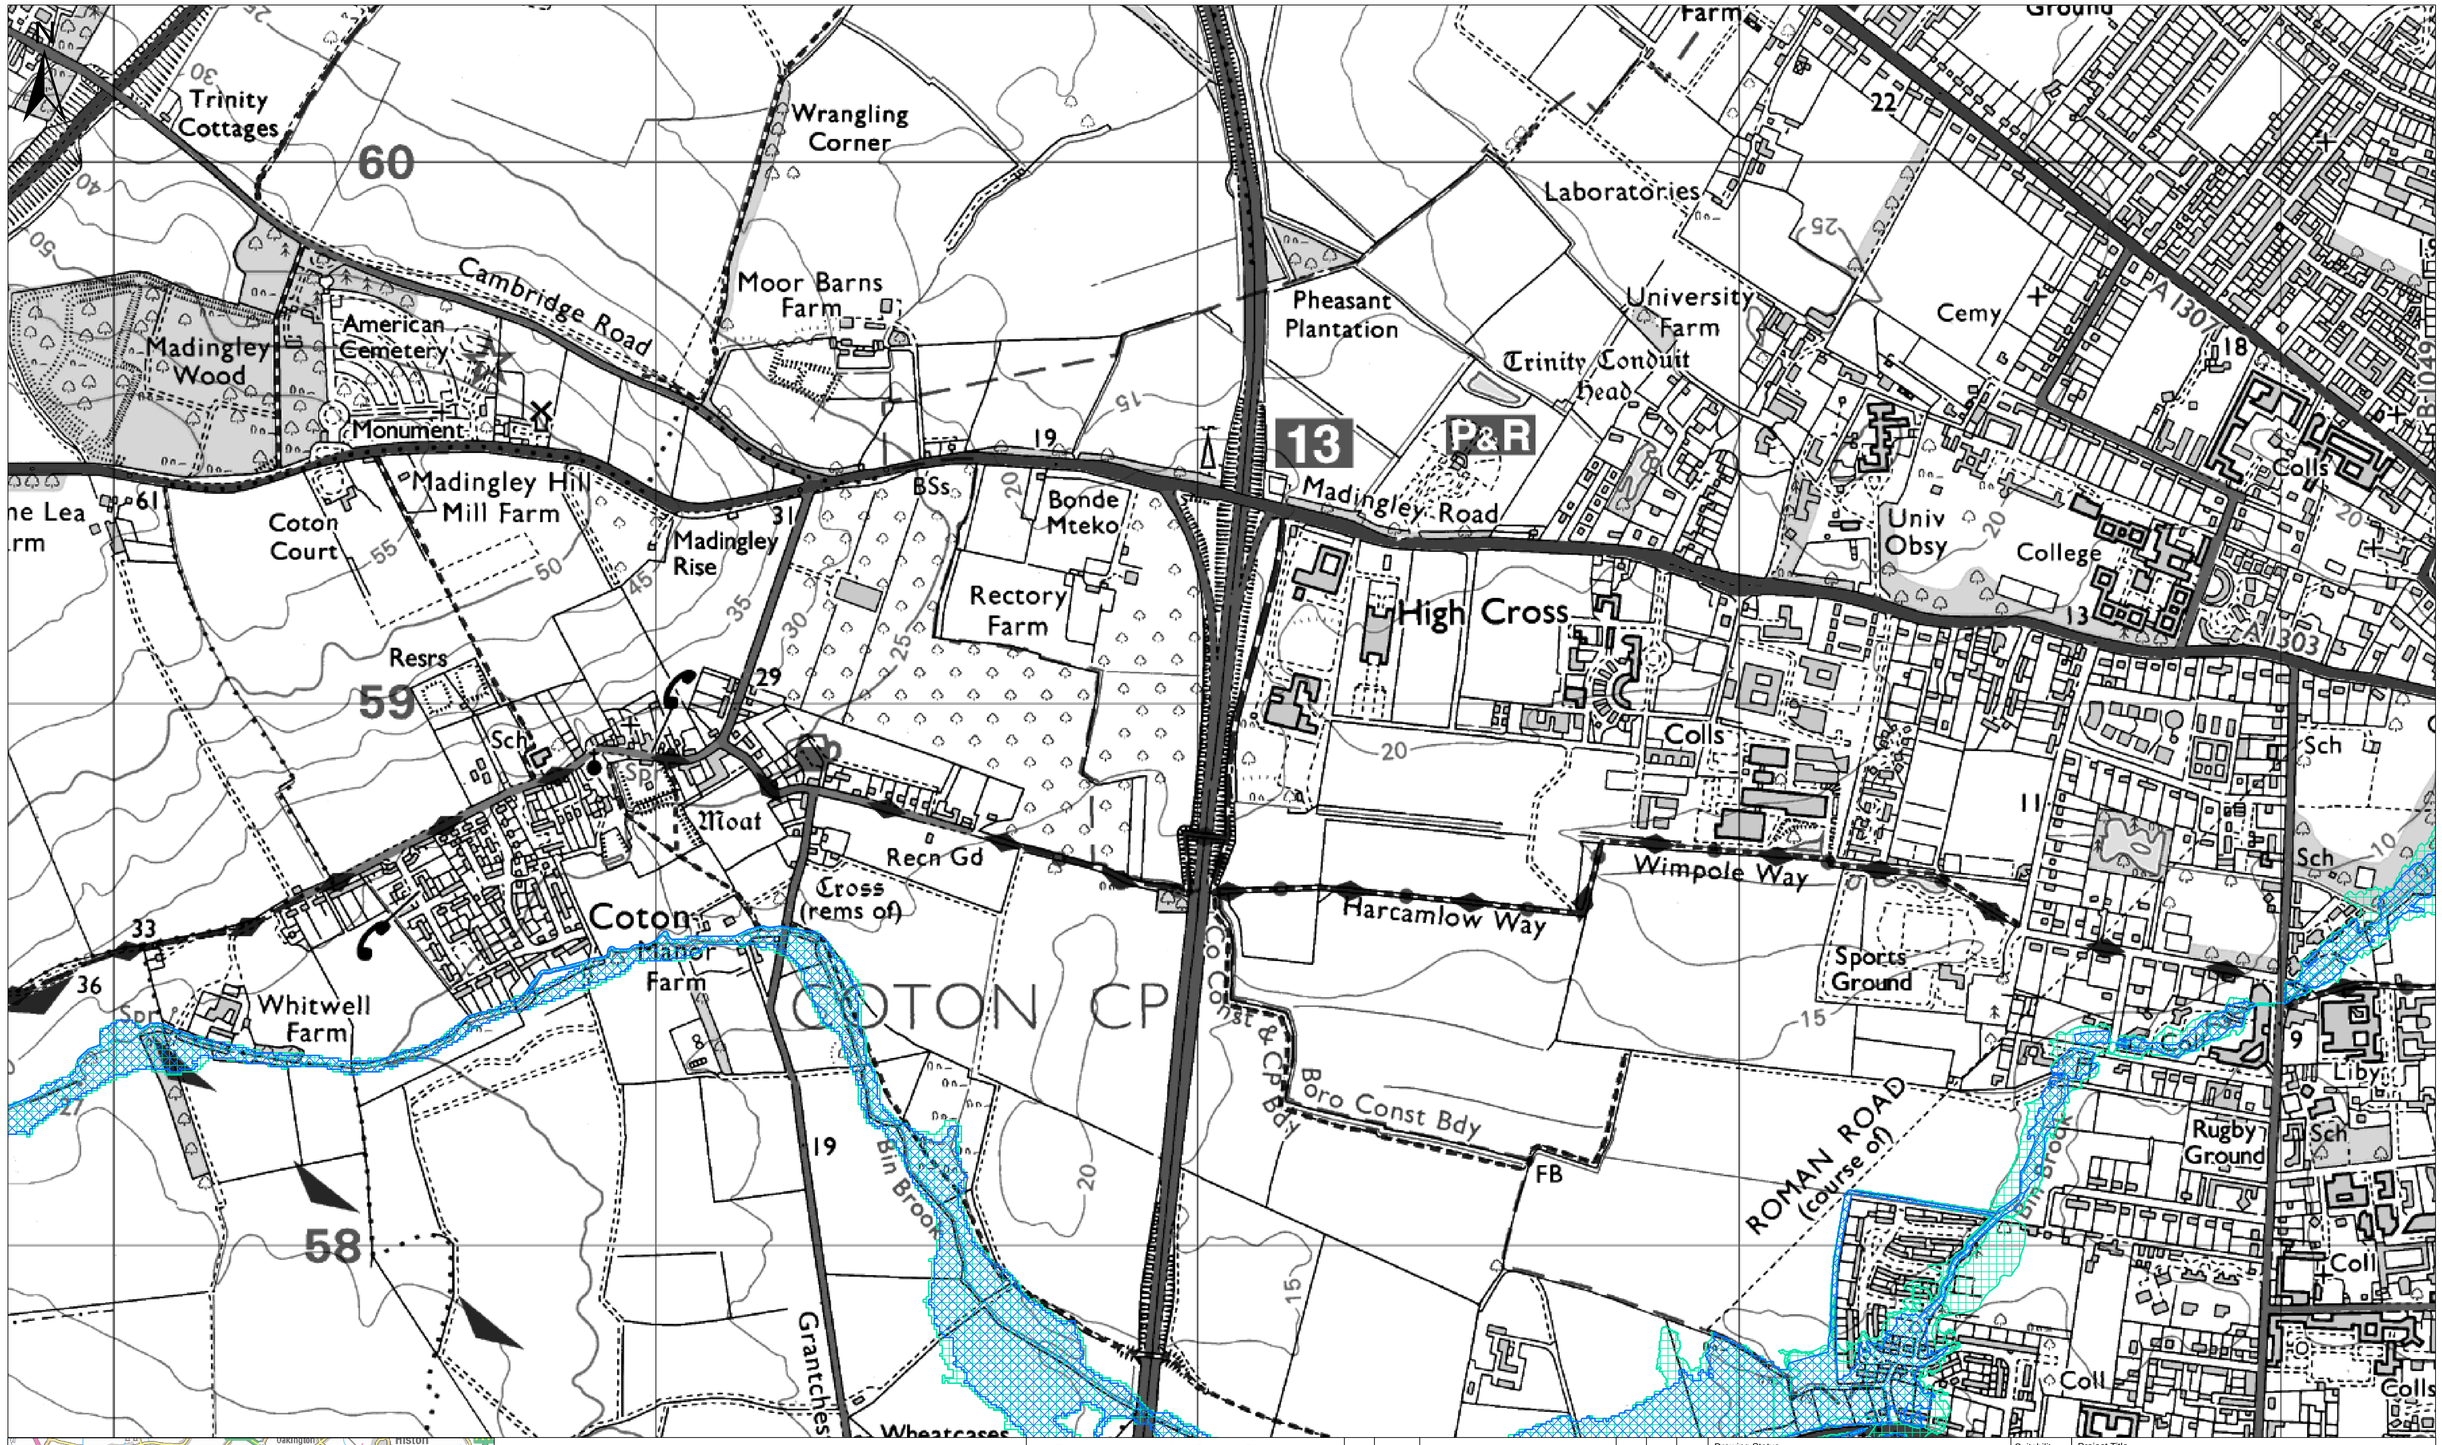

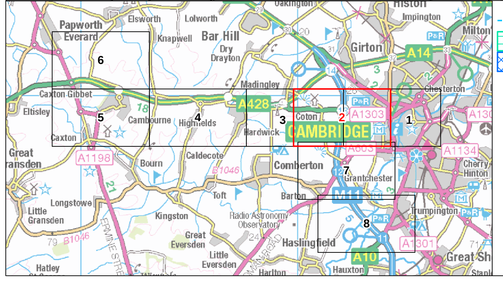

Rivers (Water Framework Directive)
Flood Zone 2
Flood Zone 3

This map is reproduced from Ordnance Survey material with the permission of Ordnance Survey on behalf of the controller of Her Majesty's Stationery Office. © Crown Copyright. Unauthorised reproduction infringes Crown copyright and may lead to prosecution or civil proceedings.

CLIENT NAME: City Deal Partners

LICENCE NUMBER: 100018928

© Natural England copyright.
© Historic England 2015.

Meters
0 50 100 200 300 400 500

Rev.	Date	Description	By	Chk'd	App'd
P01	27.08.15	DRAFT	CW	SMC	PRM

Drawing Status: DRAFT
Suitability: S2

ATKINS
Elizabeth House
28 Baddow Road
Chelmsford
Essex
CM2 0DG
Tel: +44 (0) 1245 245245
Fax: +44 (0) 1245 345010
www.atkinsglobal.com

Copyright © Atkins Limited (2015)


Client: CITY DEAL PARTNERS

Project Title: Western Orbital

Drawing Title: FLOOD CONSTRAINTS SKETCH PAGE 2 OF 8

Scale	Designed	Drawn	Checked	Authorised
XXX	TW	TW	XX	XX
Original Size	Date	Date	Date	Date
A0	05/02/16	05/02/16	05/02/16	05/02/16

Drawing Number: Project 5131840_A428_00 - Originator ATK - Volume HAC - Location A428 - Type D - Role - Number 001
Project Ref. No.: 5134058
Revision: P01

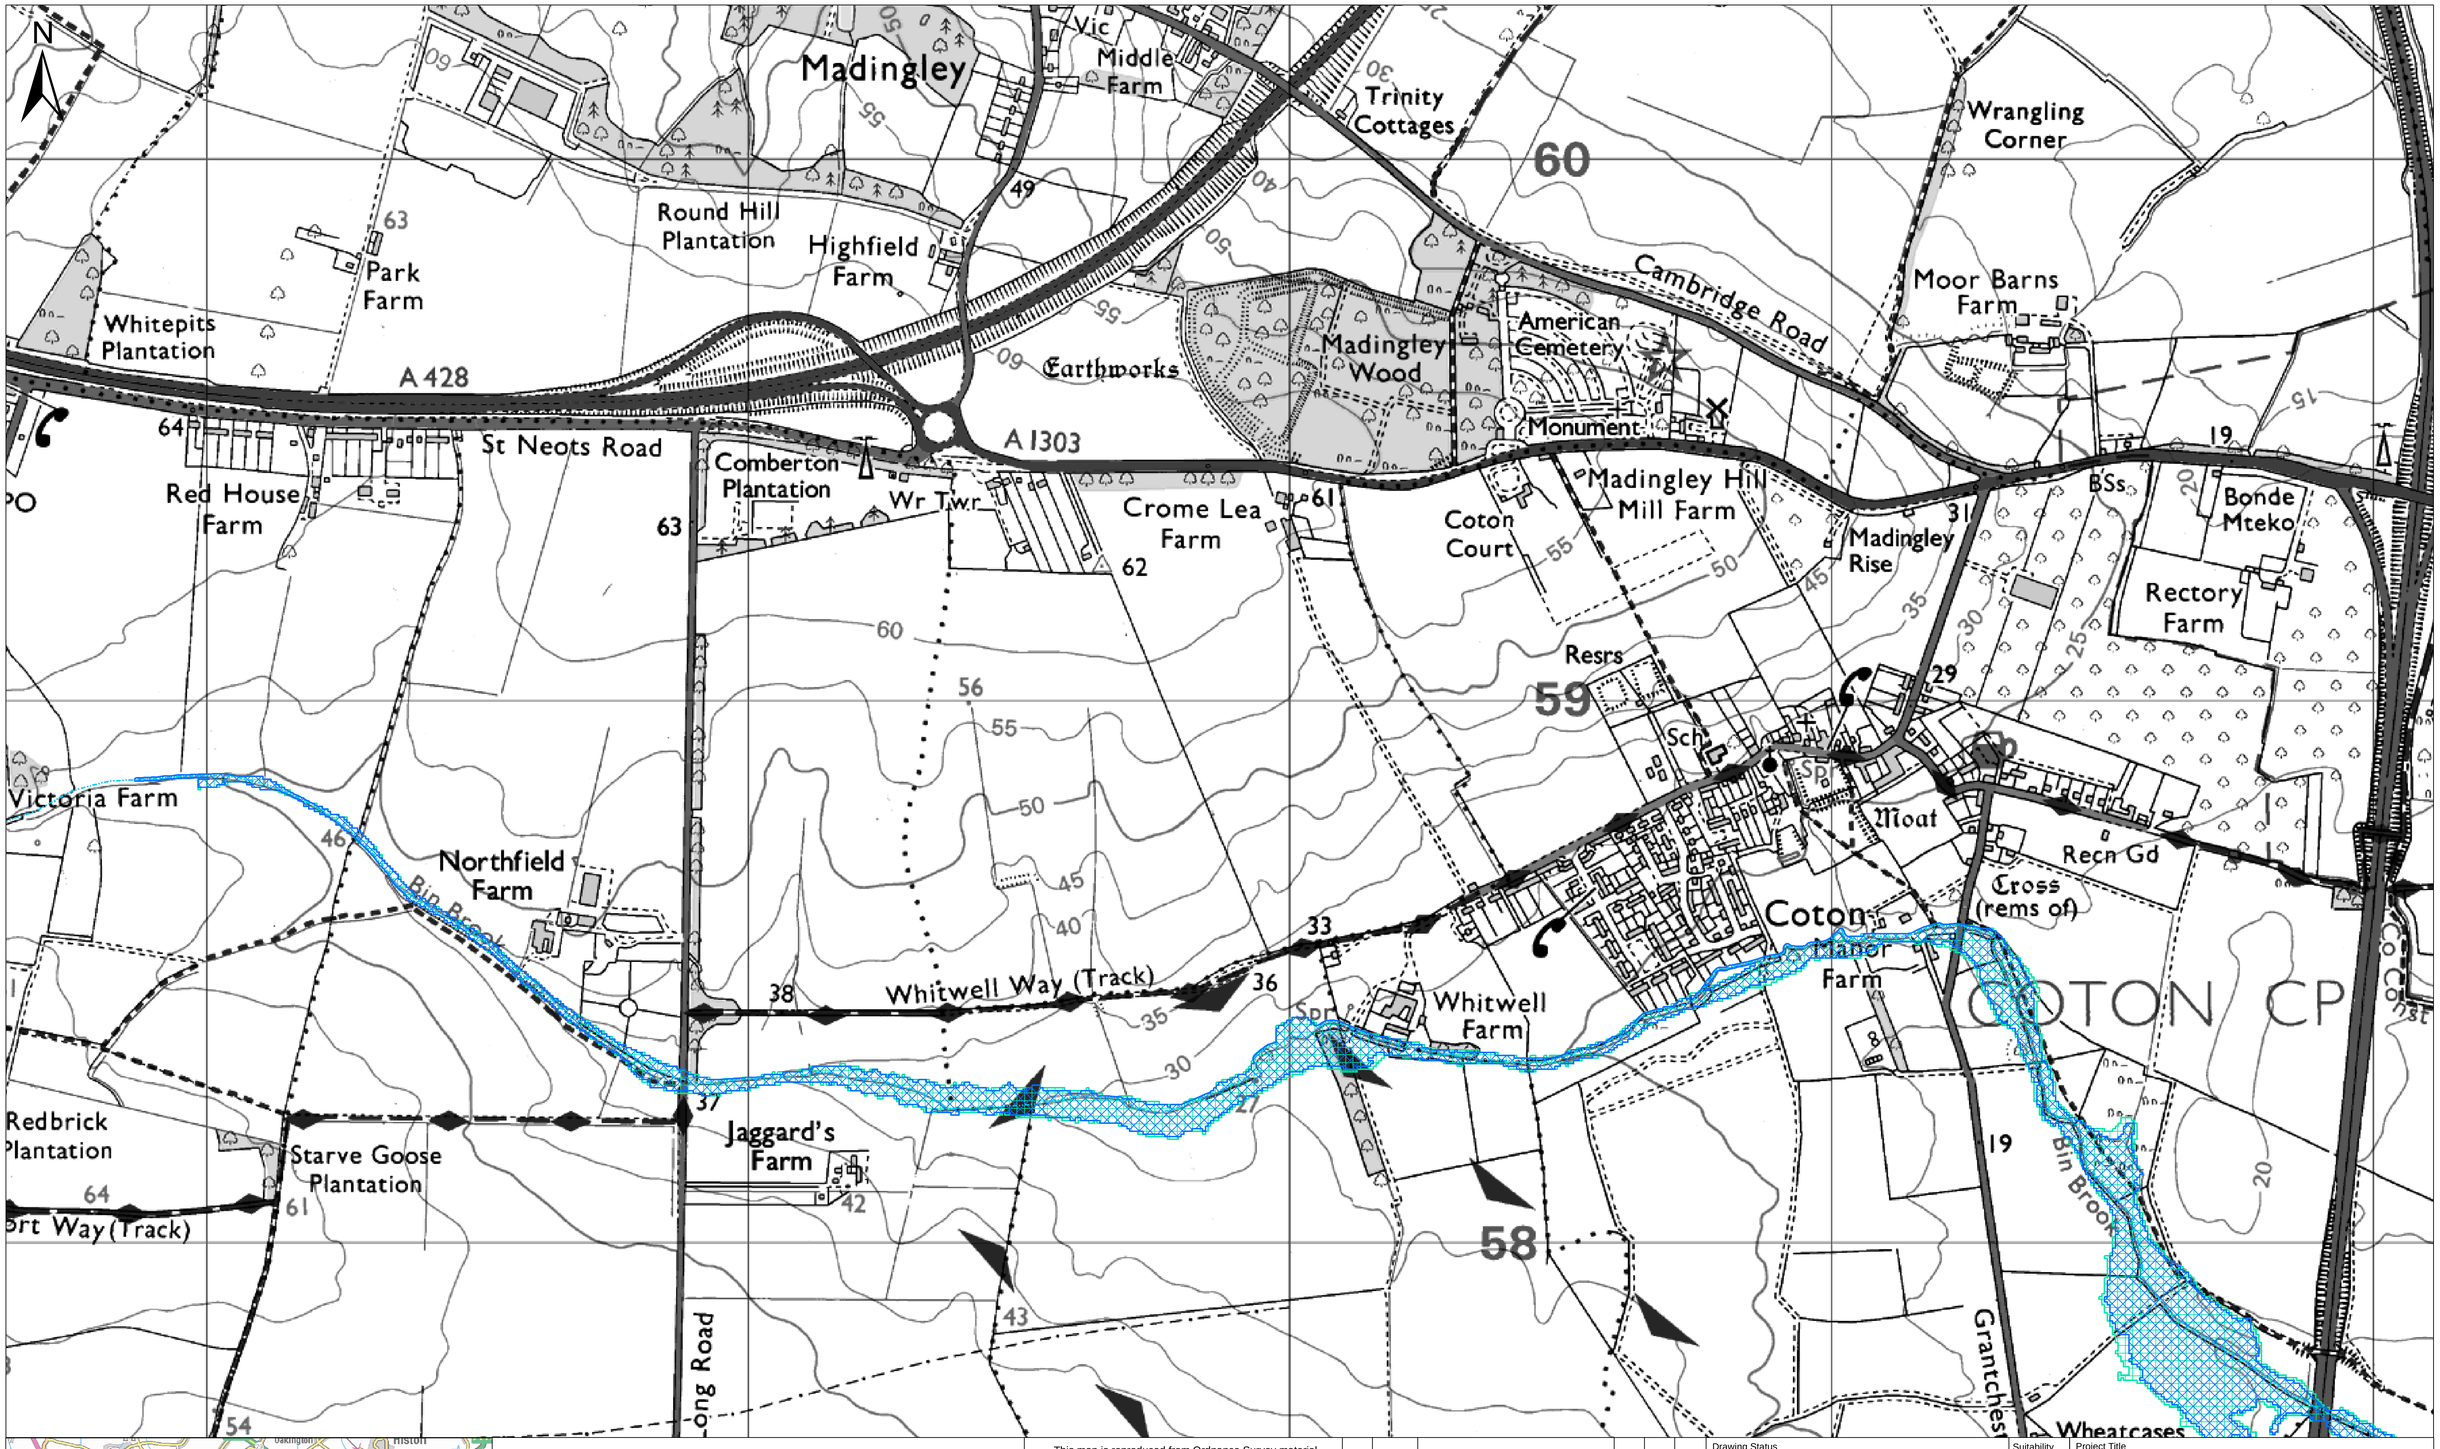

Rivers (Water Framework Directive)
Flood Zone 2
Flood Zone 3

This map is reproduced from Ordnance Survey material with the permission of Ordnance Survey on behalf of the controller of Her Majesty's Stationery Office. © Crown Copyright. Unauthorised reproduction infringes Crown copyright and may lead to prosecution or civil proceedings.

CLIENT NAME: City Deal Partners

LICENCE NUMBER: 100018928

© Natural England copyright.
© Historic England 2015.

Meters
0 50 100 200 300 400 500

Rev.	Date	Description	By	Chk'd	App'd
P01	27.08.15	DRAFT	CW	SMC	PRM

Drawing Status: DRAFT
Suitability: S2

ATKINS
Elizabeth House
28 Baddow Road
Chelmsford
Essex
CM2 0DG
Tel: +44 (0) 1245 245245
Fax: +44 (0) 1245 345010
www.atkinsglobal.com

Copyright © Atkins Limited (2015)

Client: CITY DEAL PARTNERS


Project Title: Western Orbital


Drawing Title: FLOOD CONSTRAINTS SKETCH
PAGE 3 OF 8

Scale	Designed	Drawn	Checked	Authorised
XXX	TW	TW	XX	XX
Original Size	Date	Date	Date	Date
A0	05/02/16	05/02/16	05/02/16	05/02/16

Drawing Number: Project | Originator | Volume | Location | Type | Role | Number
5131840_A428_00 - ATK - HAC
A428 - D - 001

Project Ref. No.: 5134058
Revision: P01

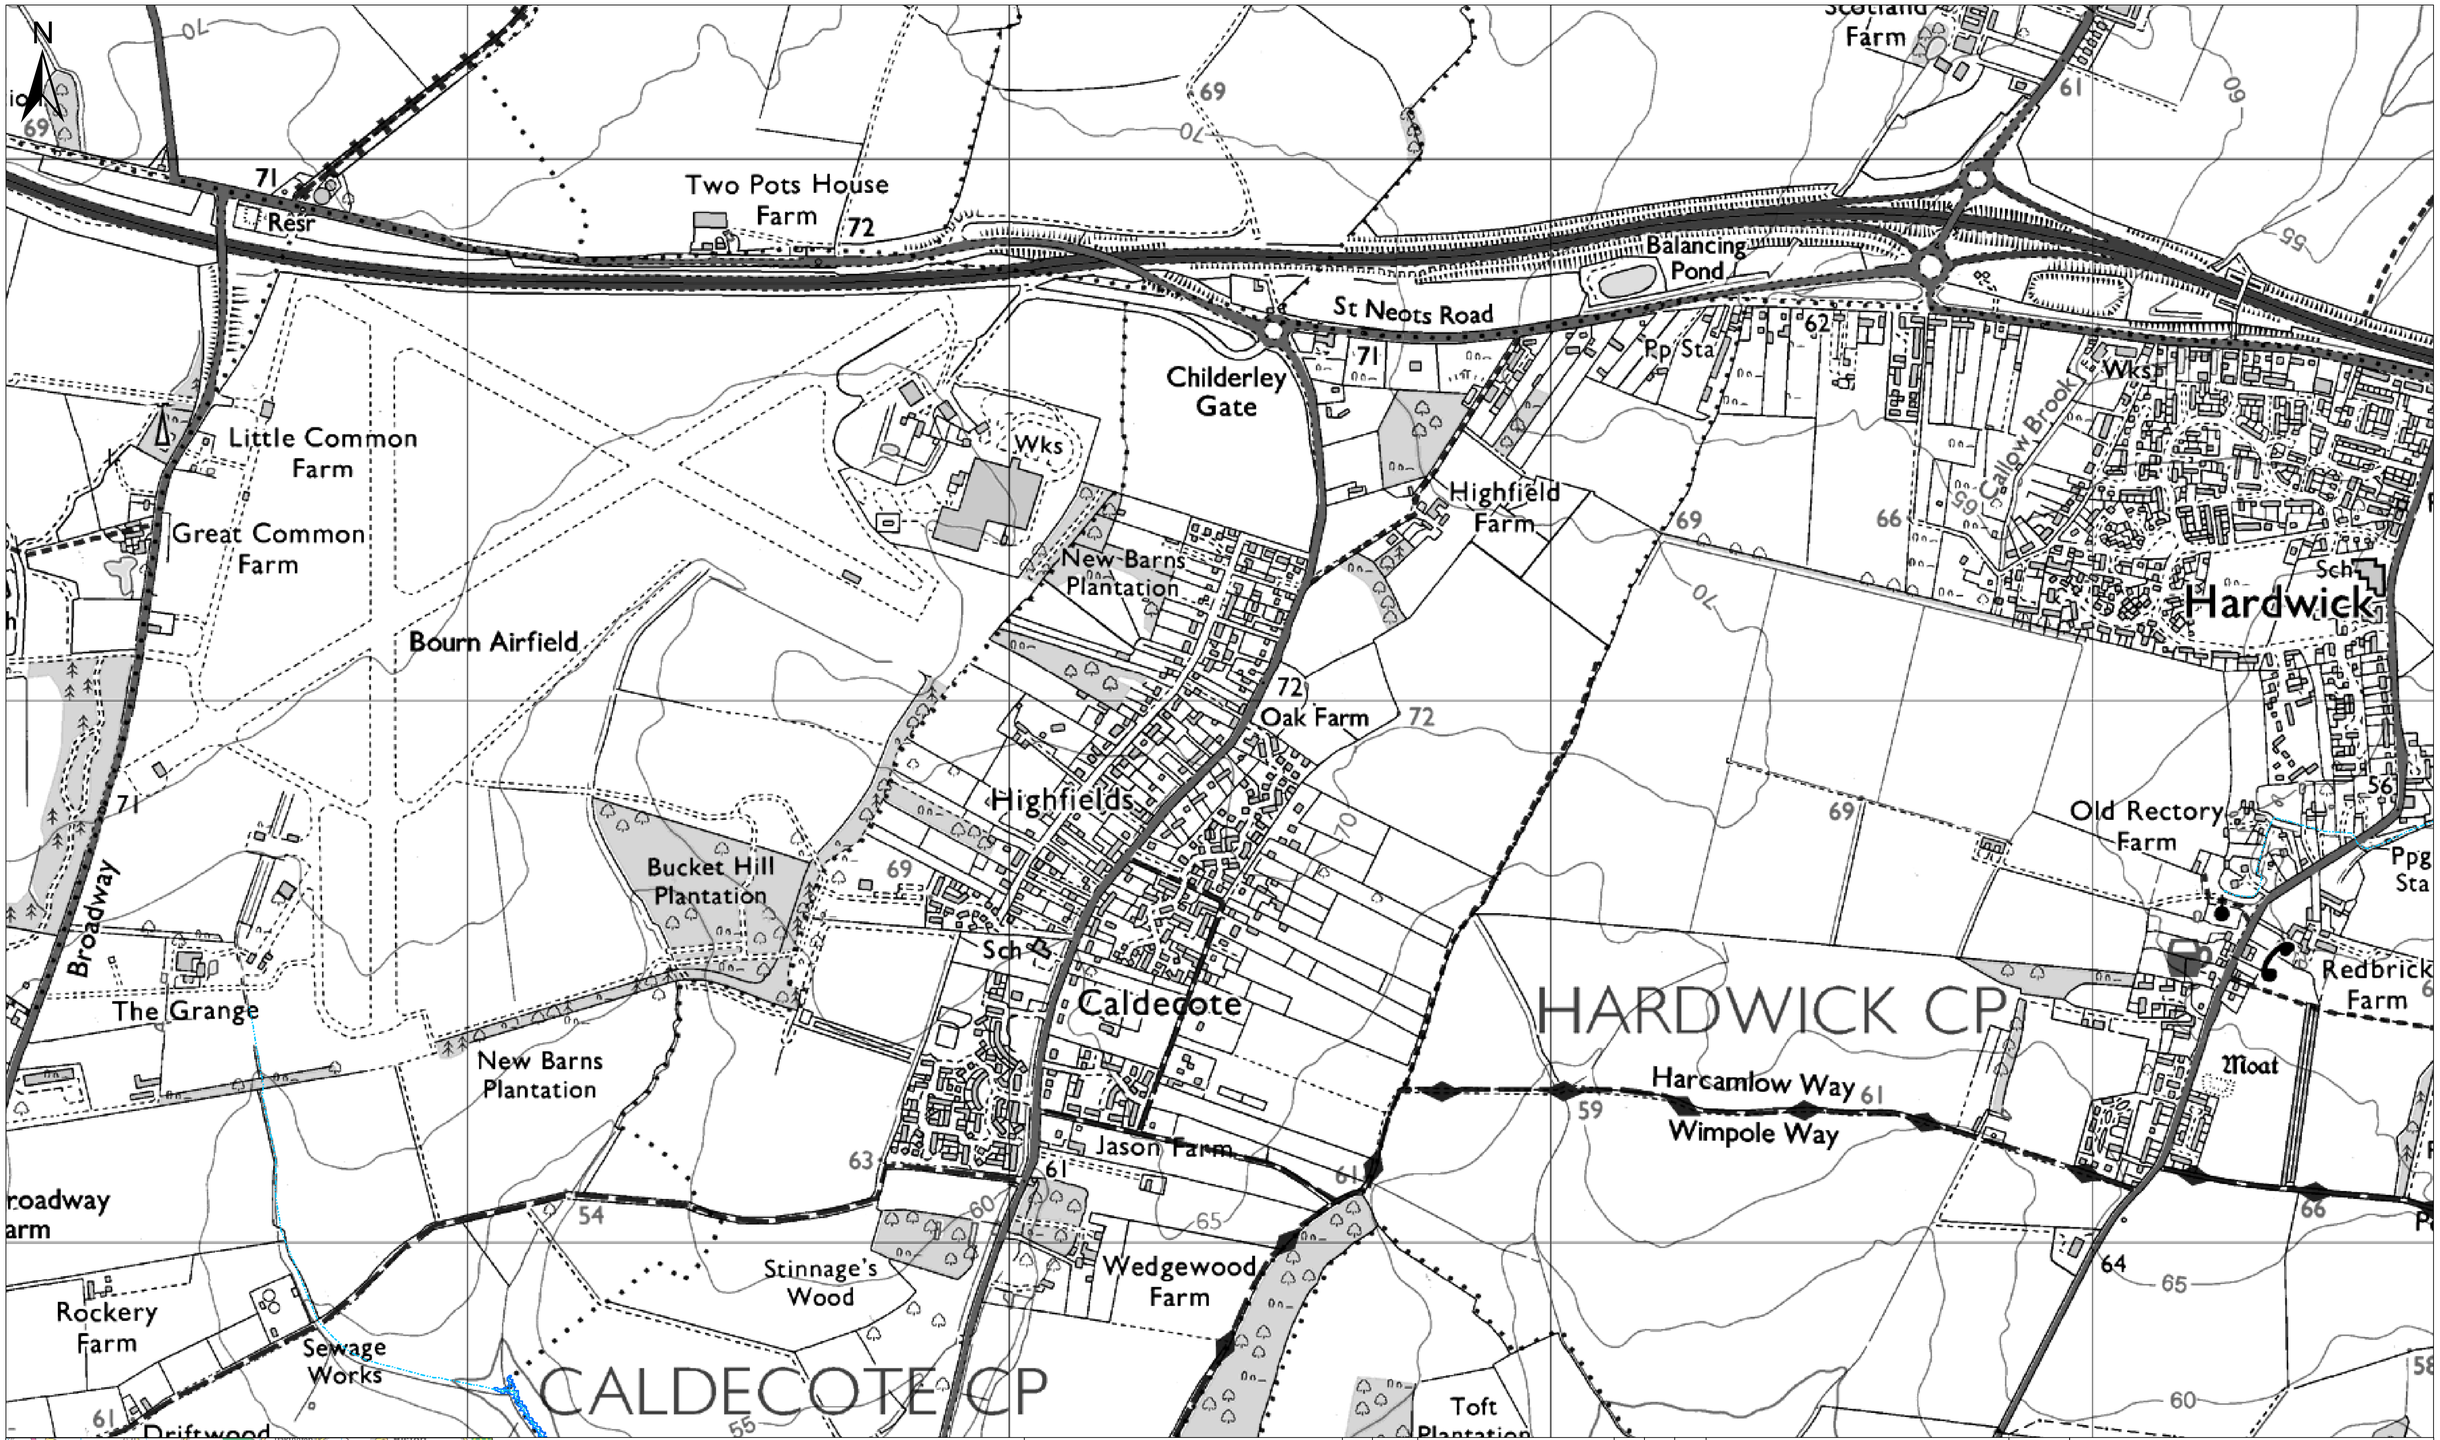

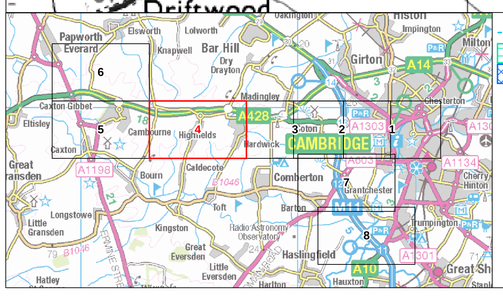

Rivers (Water Framework Directive)
Flood Zone 2
Flood Zone 3

This map is reproduced from Ordnance Survey material with the permission of Ordnance Survey on behalf of the controller of Her Majesty's Stationery Office. © Crown Copyright. Unauthorised reproduction infringes Crown copyright and may lead to prosecution or civil proceedings.

CLIENT NAME: City Deal Partners

LICENCE NUMBER: 100018928

© Natural England copyright.
© Historic England 2015.

Meters
0 50 100 200 300 400 500

Rev.	Date	Description	By	Chk'd	App'd
P01	27.08.15	DRAFT	CW	SMC	PRM

Drawing Status: DRAFT
Suitability: S2

ATKINS
Elizabeth House
28 Baddow Road
Chelmsford
Essex
CM2 0DG
Tel: +44 (0) 1245 245245
Fax: +44 (0) 1245 345010
www.atkinsglobal.com

Copyright © Atkins Limited (2015)

Client: CITY DEAL PARTNERS


Project Title: Western Orbital


Drawing Title: FLOOD CONSTRAINTS SKETCH PAGE 4 OF 8

Scale	Designed	Drawn	Checked	Authorised
XXX	TW	TW	XX	XX
Original Size	Date	Date	Date	Date
A0	05/02/16	05/02/16	05/02/16	05/02/16

Drawing Number: Project | Originator | Volume | Location | Type | Role | Number
5131840_A428_00 - ATK - HAC
A428 - D - 001

Project Ref. No.: 5134058
Revision: P01

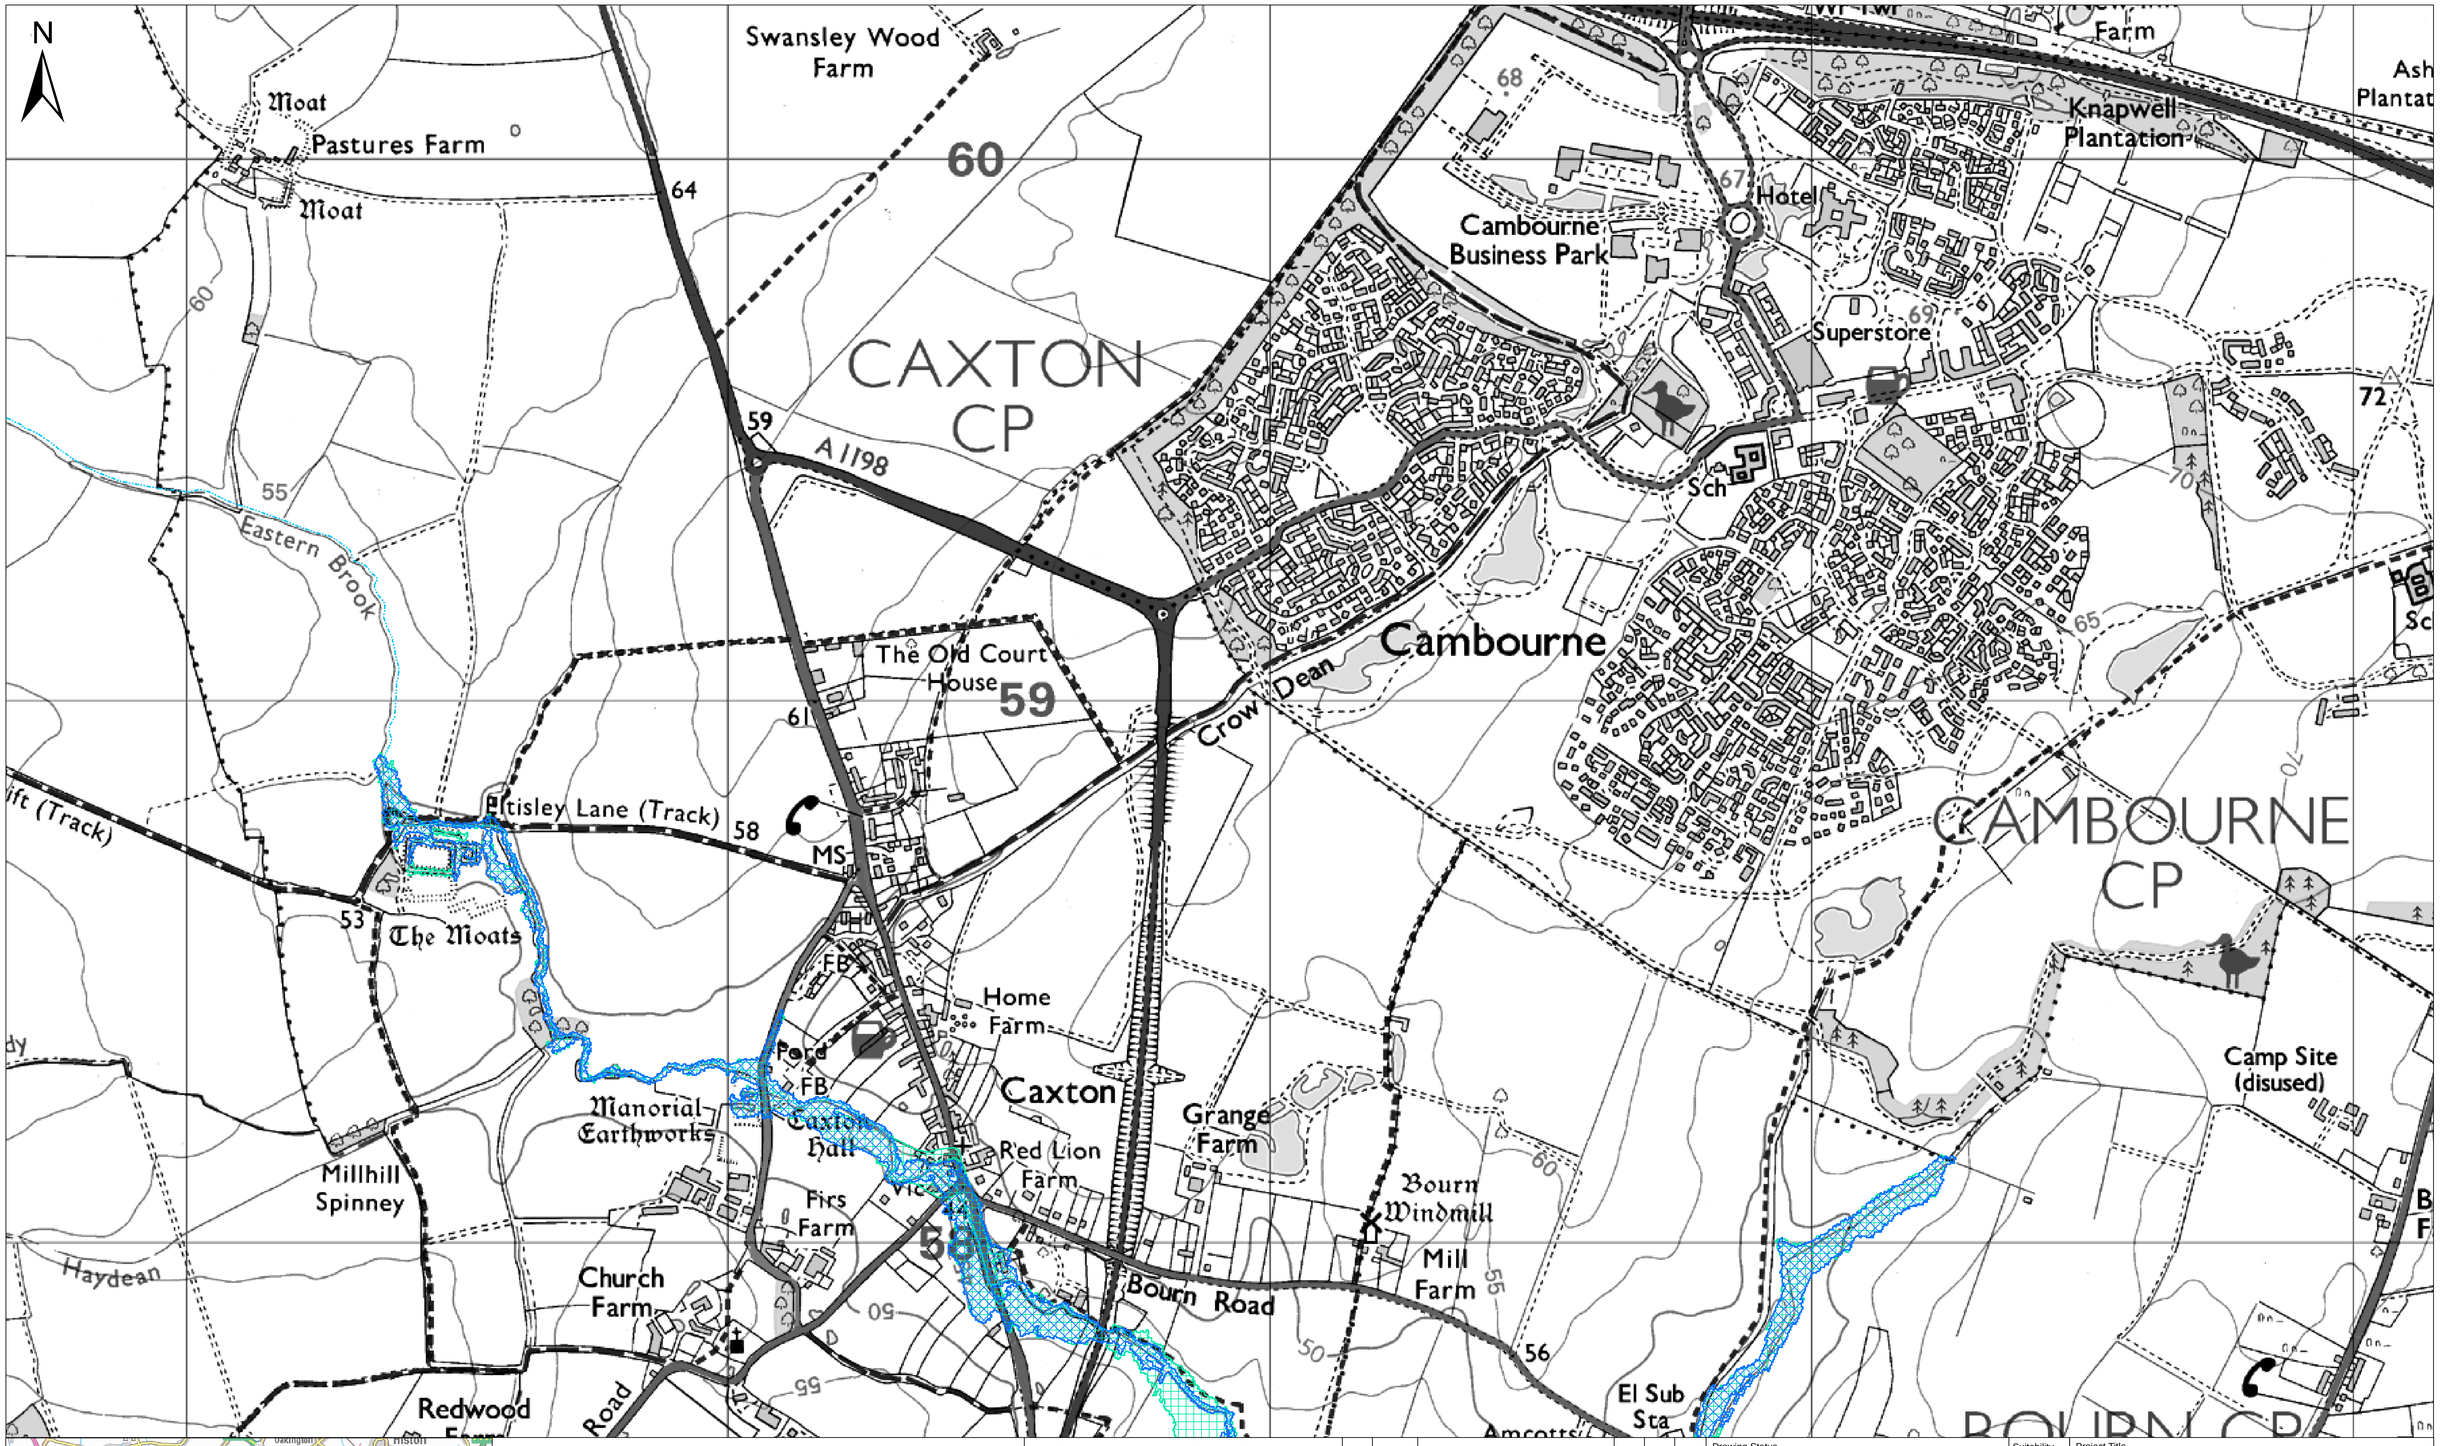

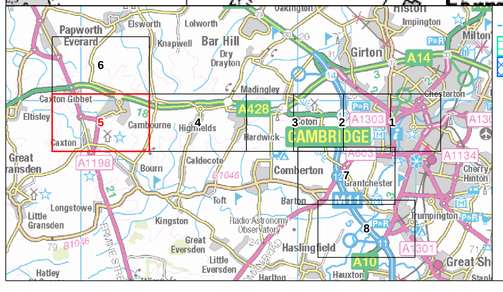

Rivers (Water Framework Directive)
Flood Zone 2
Flood Zone 3

This map is reproduced from Ordnance Survey material with the permission of Ordnance Survey on behalf of the controller of Her Majesty's Stationery Office. © Crown Copyright. Unauthorised reproduction infringes Crown copyright and may lead to prosecution or civil proceedings.

CLIENT NAME: City Deal Partners

LICENCE NUMBER: 100018928

© Natural England copyright.
© Historic England 2015.

Meters
0 50 100 200 300 400 500

Rev.	Date	Description	By	Chk'd	App'd
P01	27.08.15	DRAFT	CW	SMC	PRM

Drawing Status: DRAFT
Suitability: S2

ATKINS
Elizabeth House
28 Baddow Road
Chelmsford
Essex
CM2 0DG
Tel: +44 (0) 1245 245245
Fax: +44 (0) 1245 345010
www.atkinsglobal.com

Copyright © Atkins Limited (2015)


Client: CITY DEAL PARTNERS

Project Title: Western Orbital

Drawing Title: FLOOD CONSTRAINTS SKETCH PAGE 5 OF 8

Scale	Designed	Drawn	Checked	Authorised
XXX	TW	TW	XX	XX
Original Size	**Date**	**Date**	**Date**	**Date**
A0	05/02/16	05/02/16	05/02/16	05/02/16

Drawing Number: 5131840_A428_00 - ATK - HAC - 001
Project: A428
Originator: ATK
Volume: HAC
Location: A428
Type: D
Role: -
Number: 001
Project Ref. No.: 5134058
Revision: P01

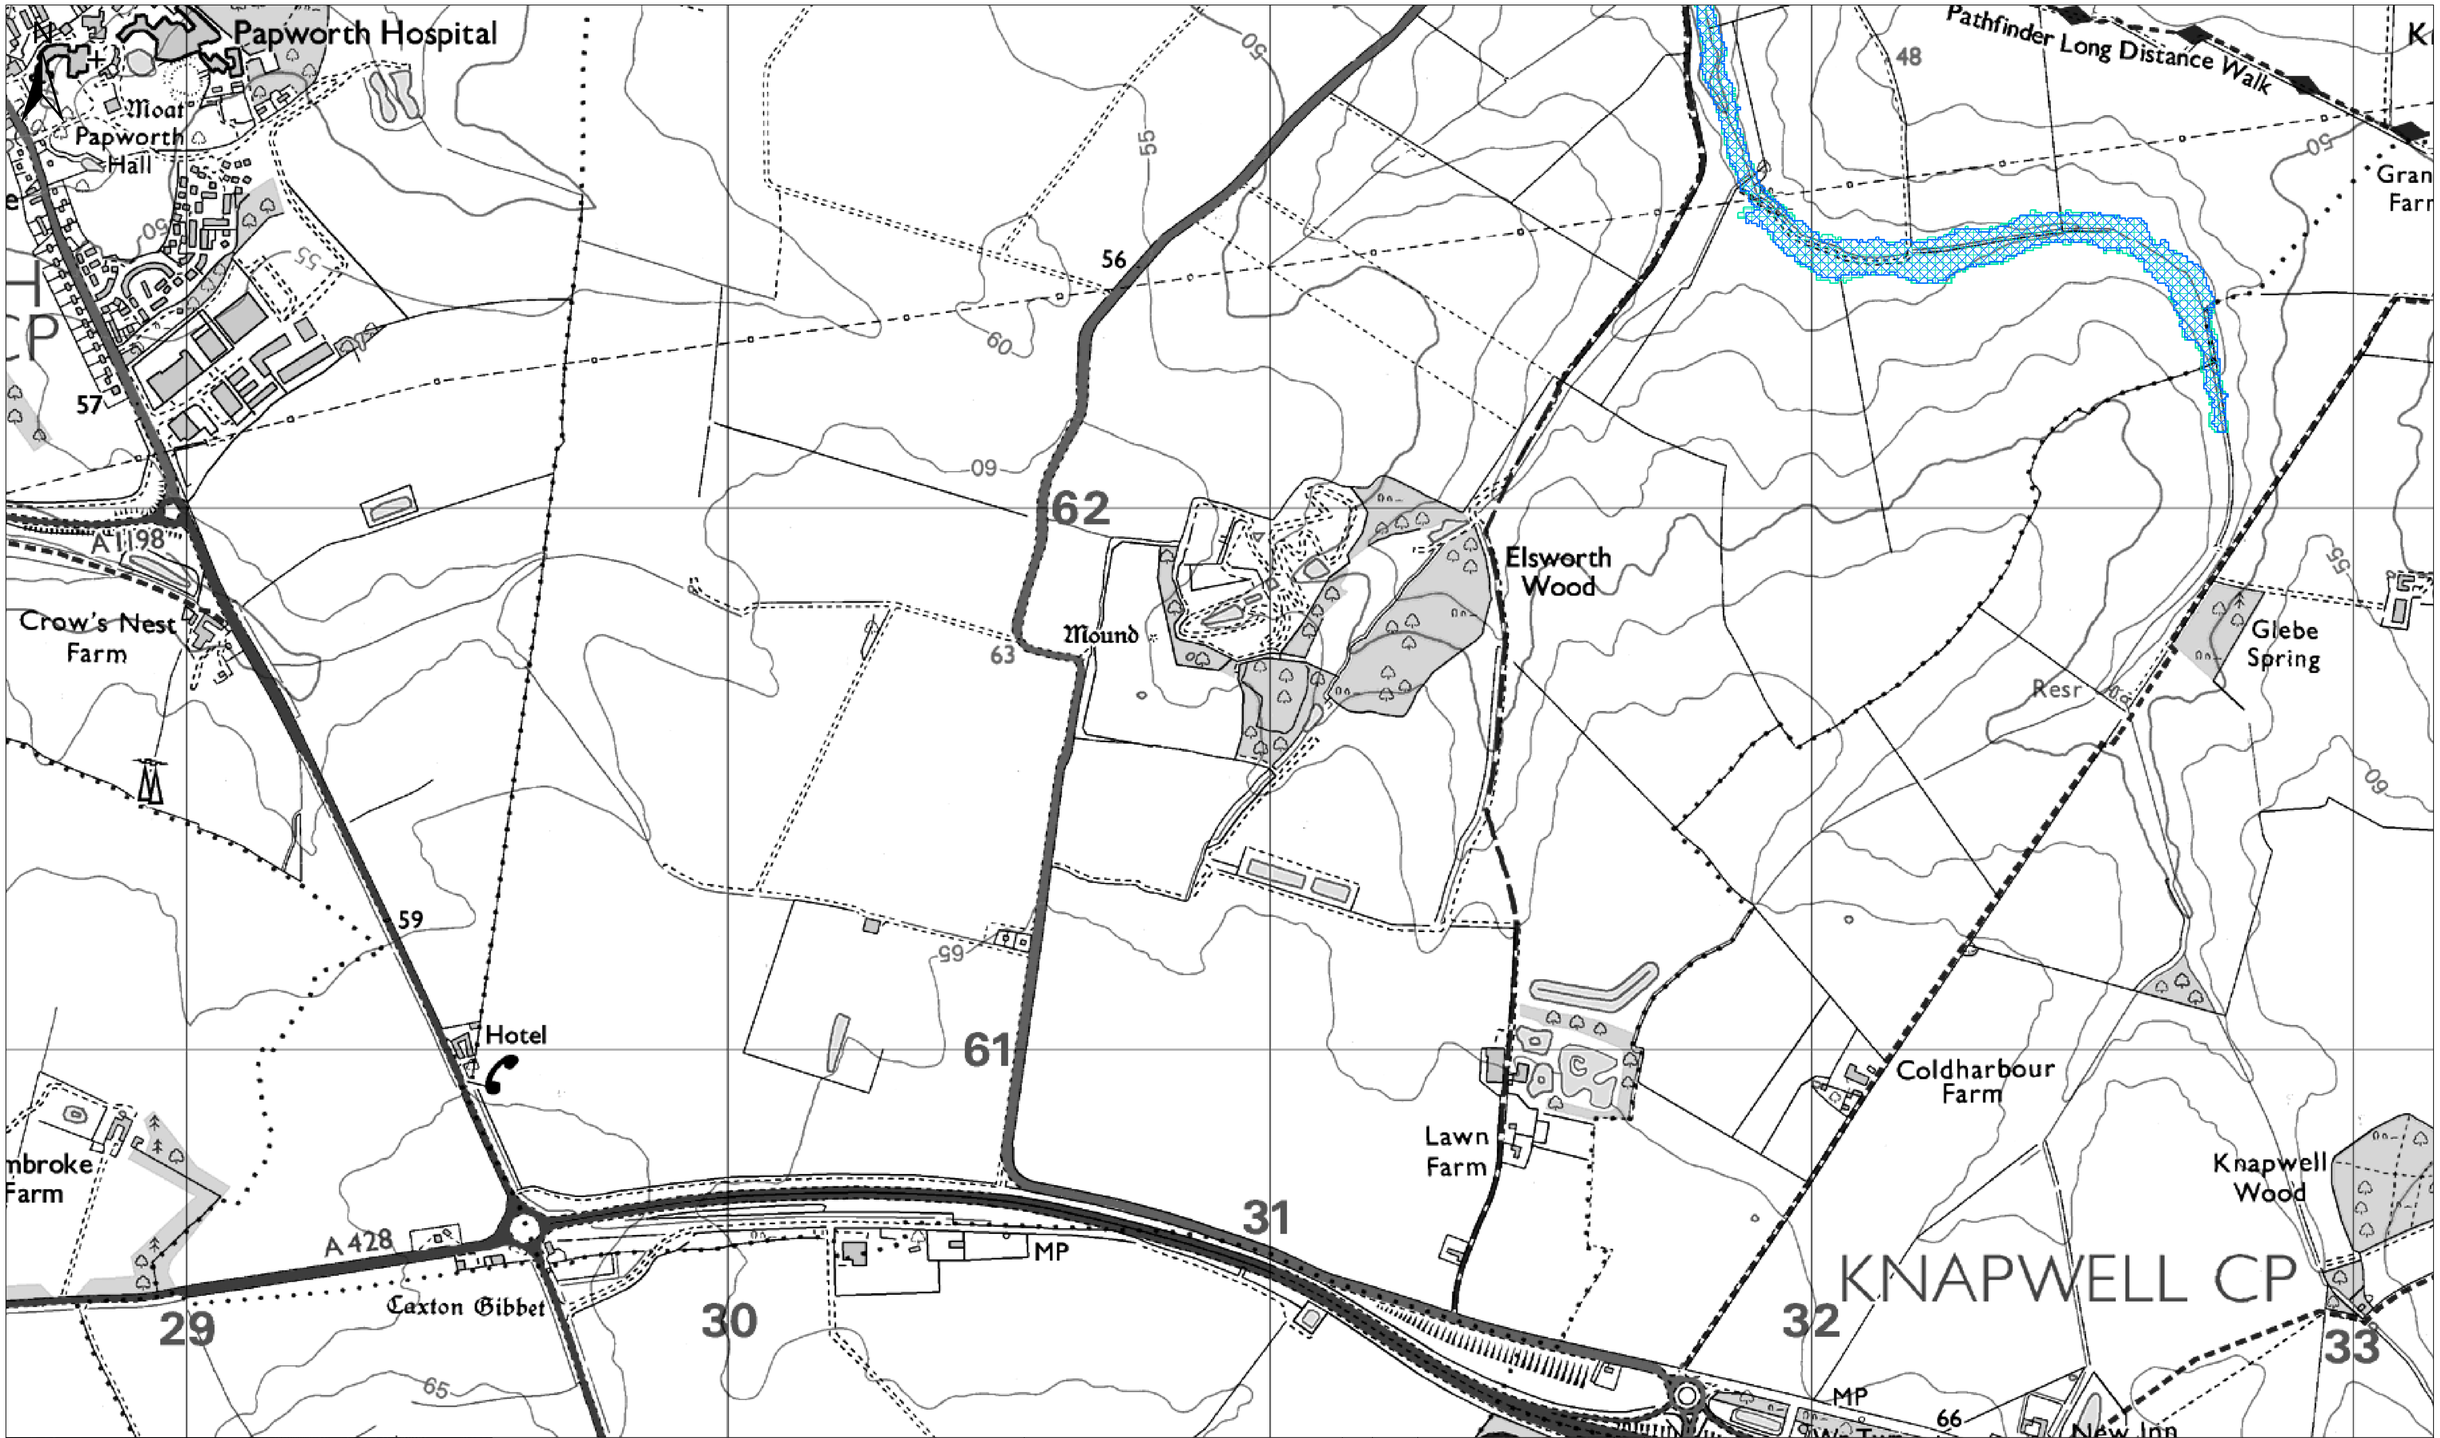

This map is reproduced from Ordnance Survey material with the permission of Ordnance Survey on behalf of the controller of Her Majesty's Stationery Office. © Crown Copyright. Unauthorised reproduction infringes Crown copyright and may lead to prosecution or civil proceedings.

CLIENT NAME: City Deal Partners

LICENCE NUMBER: 100018928

© Natural England copyright.
© Historic England 2015.

Meters

0 50 100 200 300 400 500

Rev.	Date	Description	By	Chk'd	App'd
P01	27.08.15	DRAFT	CW	SMC	PRM

Drawing Status: DRAFT

Suitability: S2

ATKINS
Elizabeth House
28 Baddow Road
Chelmsford
Essex
CM2 0DG
Tel: +44 (0) 1245 245245
Fax: +44 (0) 1245 345010
www.atkinsglobal.com

Copyright © Atkins Limited (2015)

Client: CITY DEAL PARTNERS

Project Title: Western Orbital


Drawing Title: FLOOD CONSTRAINTS SKETCH PAGE 6 OF 8


Scale	Designed	Drawn	Checked	Authorised
XXX	TW	TW	XX	XX
Original Size	**Date**	**Date**	**Date**	**Date**
A0	05/02/16	05/02/16	05/02/16	05/02/16

Drawing Number: 5131840_A428_00 - ATK - HAC - 001
(Project: A428 | Originator: D | Volume | Location | Type | Role | Number)

Project Ref. No.: 5134058

Revision: P01

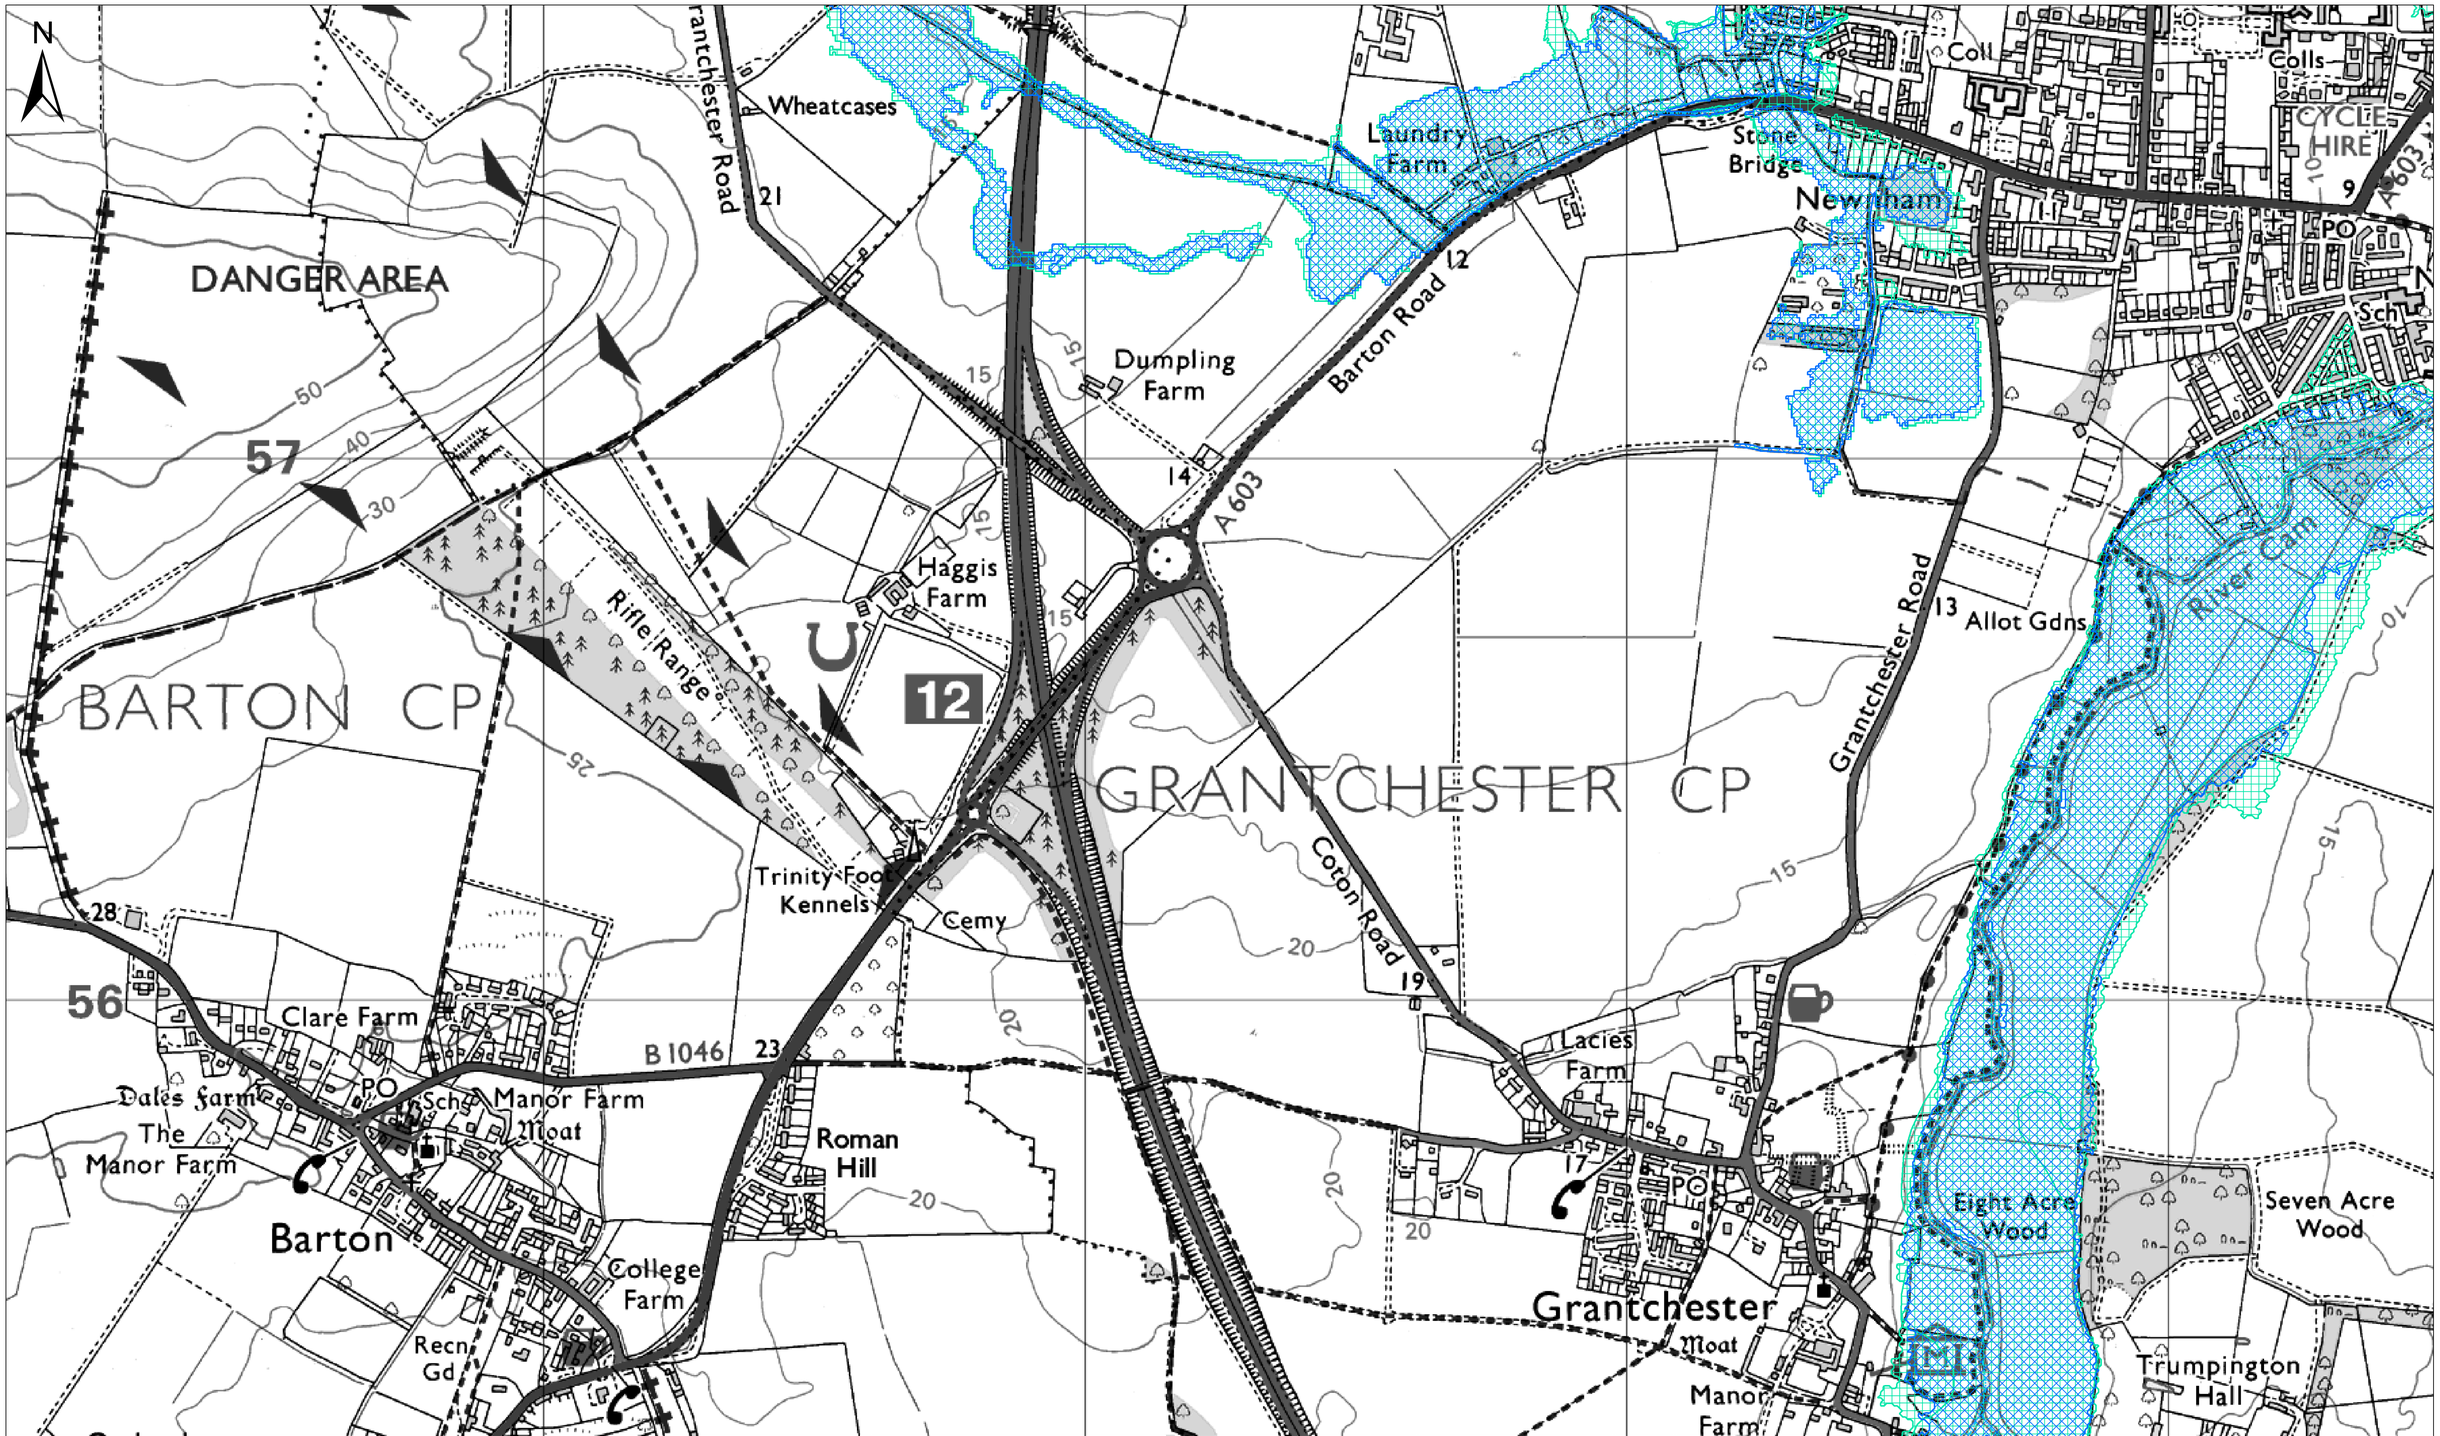

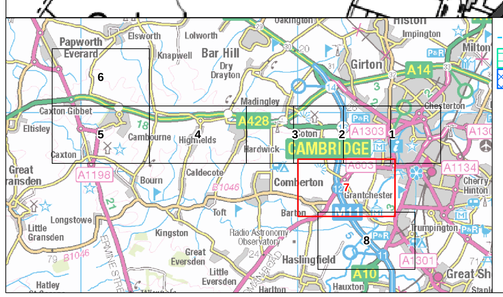

Rivers (Water Framework Directive)
Flood Zone 2
Flood Zone 3

This map is reproduced from Ordnance Survey material with the permission of Ordnance Survey on behalf of the controller of Her Majesty's Stationery Office. © Crown Copyright. Unauthorised reproduction infringes Crown copyright and may lead to prosecution or civil proceedings.

CLIENT NAME: City Deal Partners

LICENCE NUMBER: 100018928

© Natural England copyright.
© Historic England 2015.

Meters
0 50 100 200 300 400 500

Rev.	Date	Description	By	Chk'd	App'd
P01	27.08.15	DRAFT	CW	SMC	PRM

Drawing Status: DRAFT
Suitability: S2

ATKINS
Elizabeth House
28 Baddow Road
Chelmsford
Essex
CM2 0DG
Tel: +44 (0) 1245 245245
Fax: +44 (0) 1245 345010
www.atkinsglobal.com

Copyright © Atkins Limited (2015)

Client: CITY DEAL PARTNERS


Project Title: Western Orbital


Drawing Title: FLOOD CONSTRAINTS SKETCH PAGE 7 OF 8

Scale	Designed	Drawn	Checked	Authorised
XXX	TW	TW	XX	XX
Original Size	Date	Date	Date	Date
A0	05/02/16	05/02/16	05/02/16	05/02/16

Drawing Number: Project | Originator | Volume | Location | Type | Role | Number
5131840_A428_00 - ATK - HAC
A428 - D - 001

Project Ref. No.: 5134058
Revision: P01

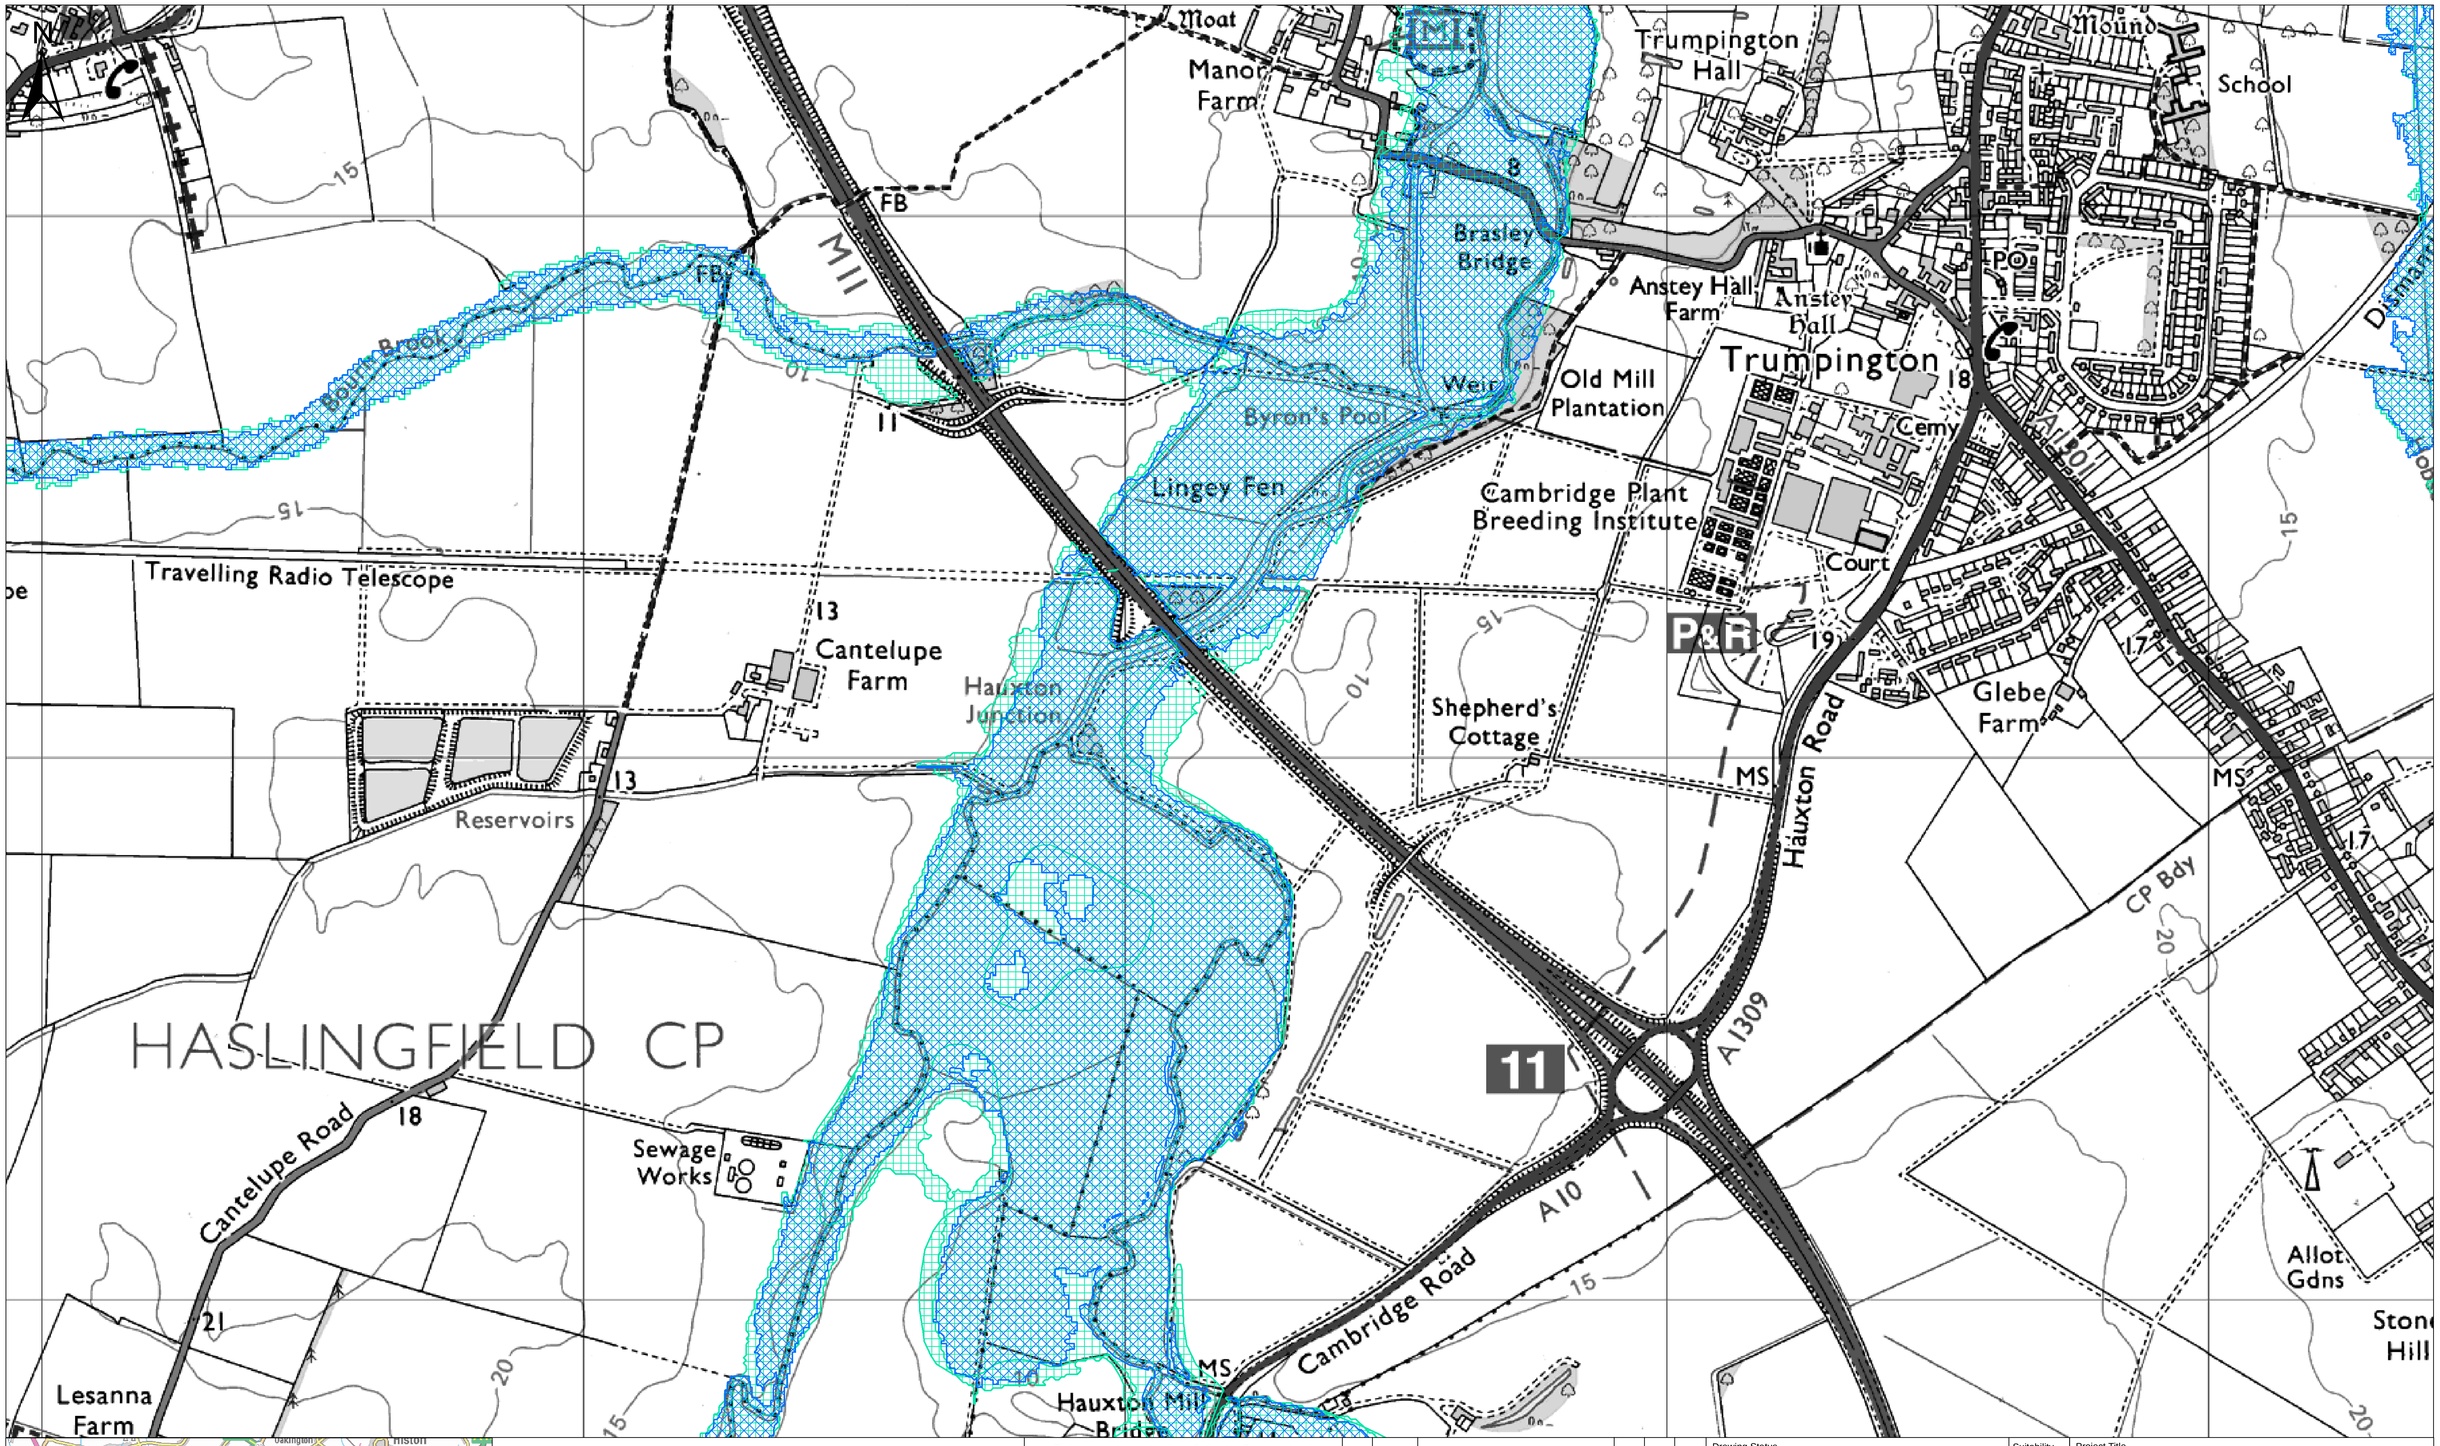

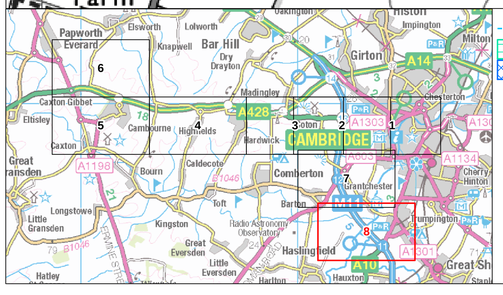

Rivers (Water Framework Directive)
Flood Zone 2
Flood Zone 3

This map is reproduced from Ordnance Survey material with the permission of Ordnance Survey on behalf of the controller of Her Majesty's Stationery Office. © Crown Copyright. Unauthorised reproduction infringes Crown copyright and may lead to prosecution or civil proceedings.

CLIENT NAME: City Deal Partners

LICENCE NUMBER: 100018928

© Natural England copyright.
© Historic England 2015.

Meters
0 50 100 200 300 400 500

Rev.	Date	Description	By	Chk'd	App'd
P01	27.08.15	DRAFT	CW	SMC	PRM

Drawing Status: DRAFT
Suitability: S2

ATKINS
Elizabeth House
28 Baddow Road
Chelmsford
Essex
CM2 0DG
Tel: +44 (0) 1245 245245
Fax: +44 (0) 1245 345010
www.atkinsglobal.com

Copyright © Atkins Limited (2015)


Client: CITY DEAL PARTNERS


Project Title: Western Orbital

Drawing Title: FLOOD CONSTRAINTS SKETCH
PAGE 8 OF 8

Scale	Designed	Drawn	Checked	Authorised
XXX	TW	TW	XX	XX
Original Size	**Date**	**Date**	**Date**	**Date**
A0	05/02/16	05/02/16	05/02/16	05/02/16

Drawing Number: 5131840_A428_00 - ATK - HAC - 001
Project: A428
Originator: ATK - D
Volume: HAC - 001
Location | Type | Role | Number
Project Ref. No.: 5134058
Revision: P01

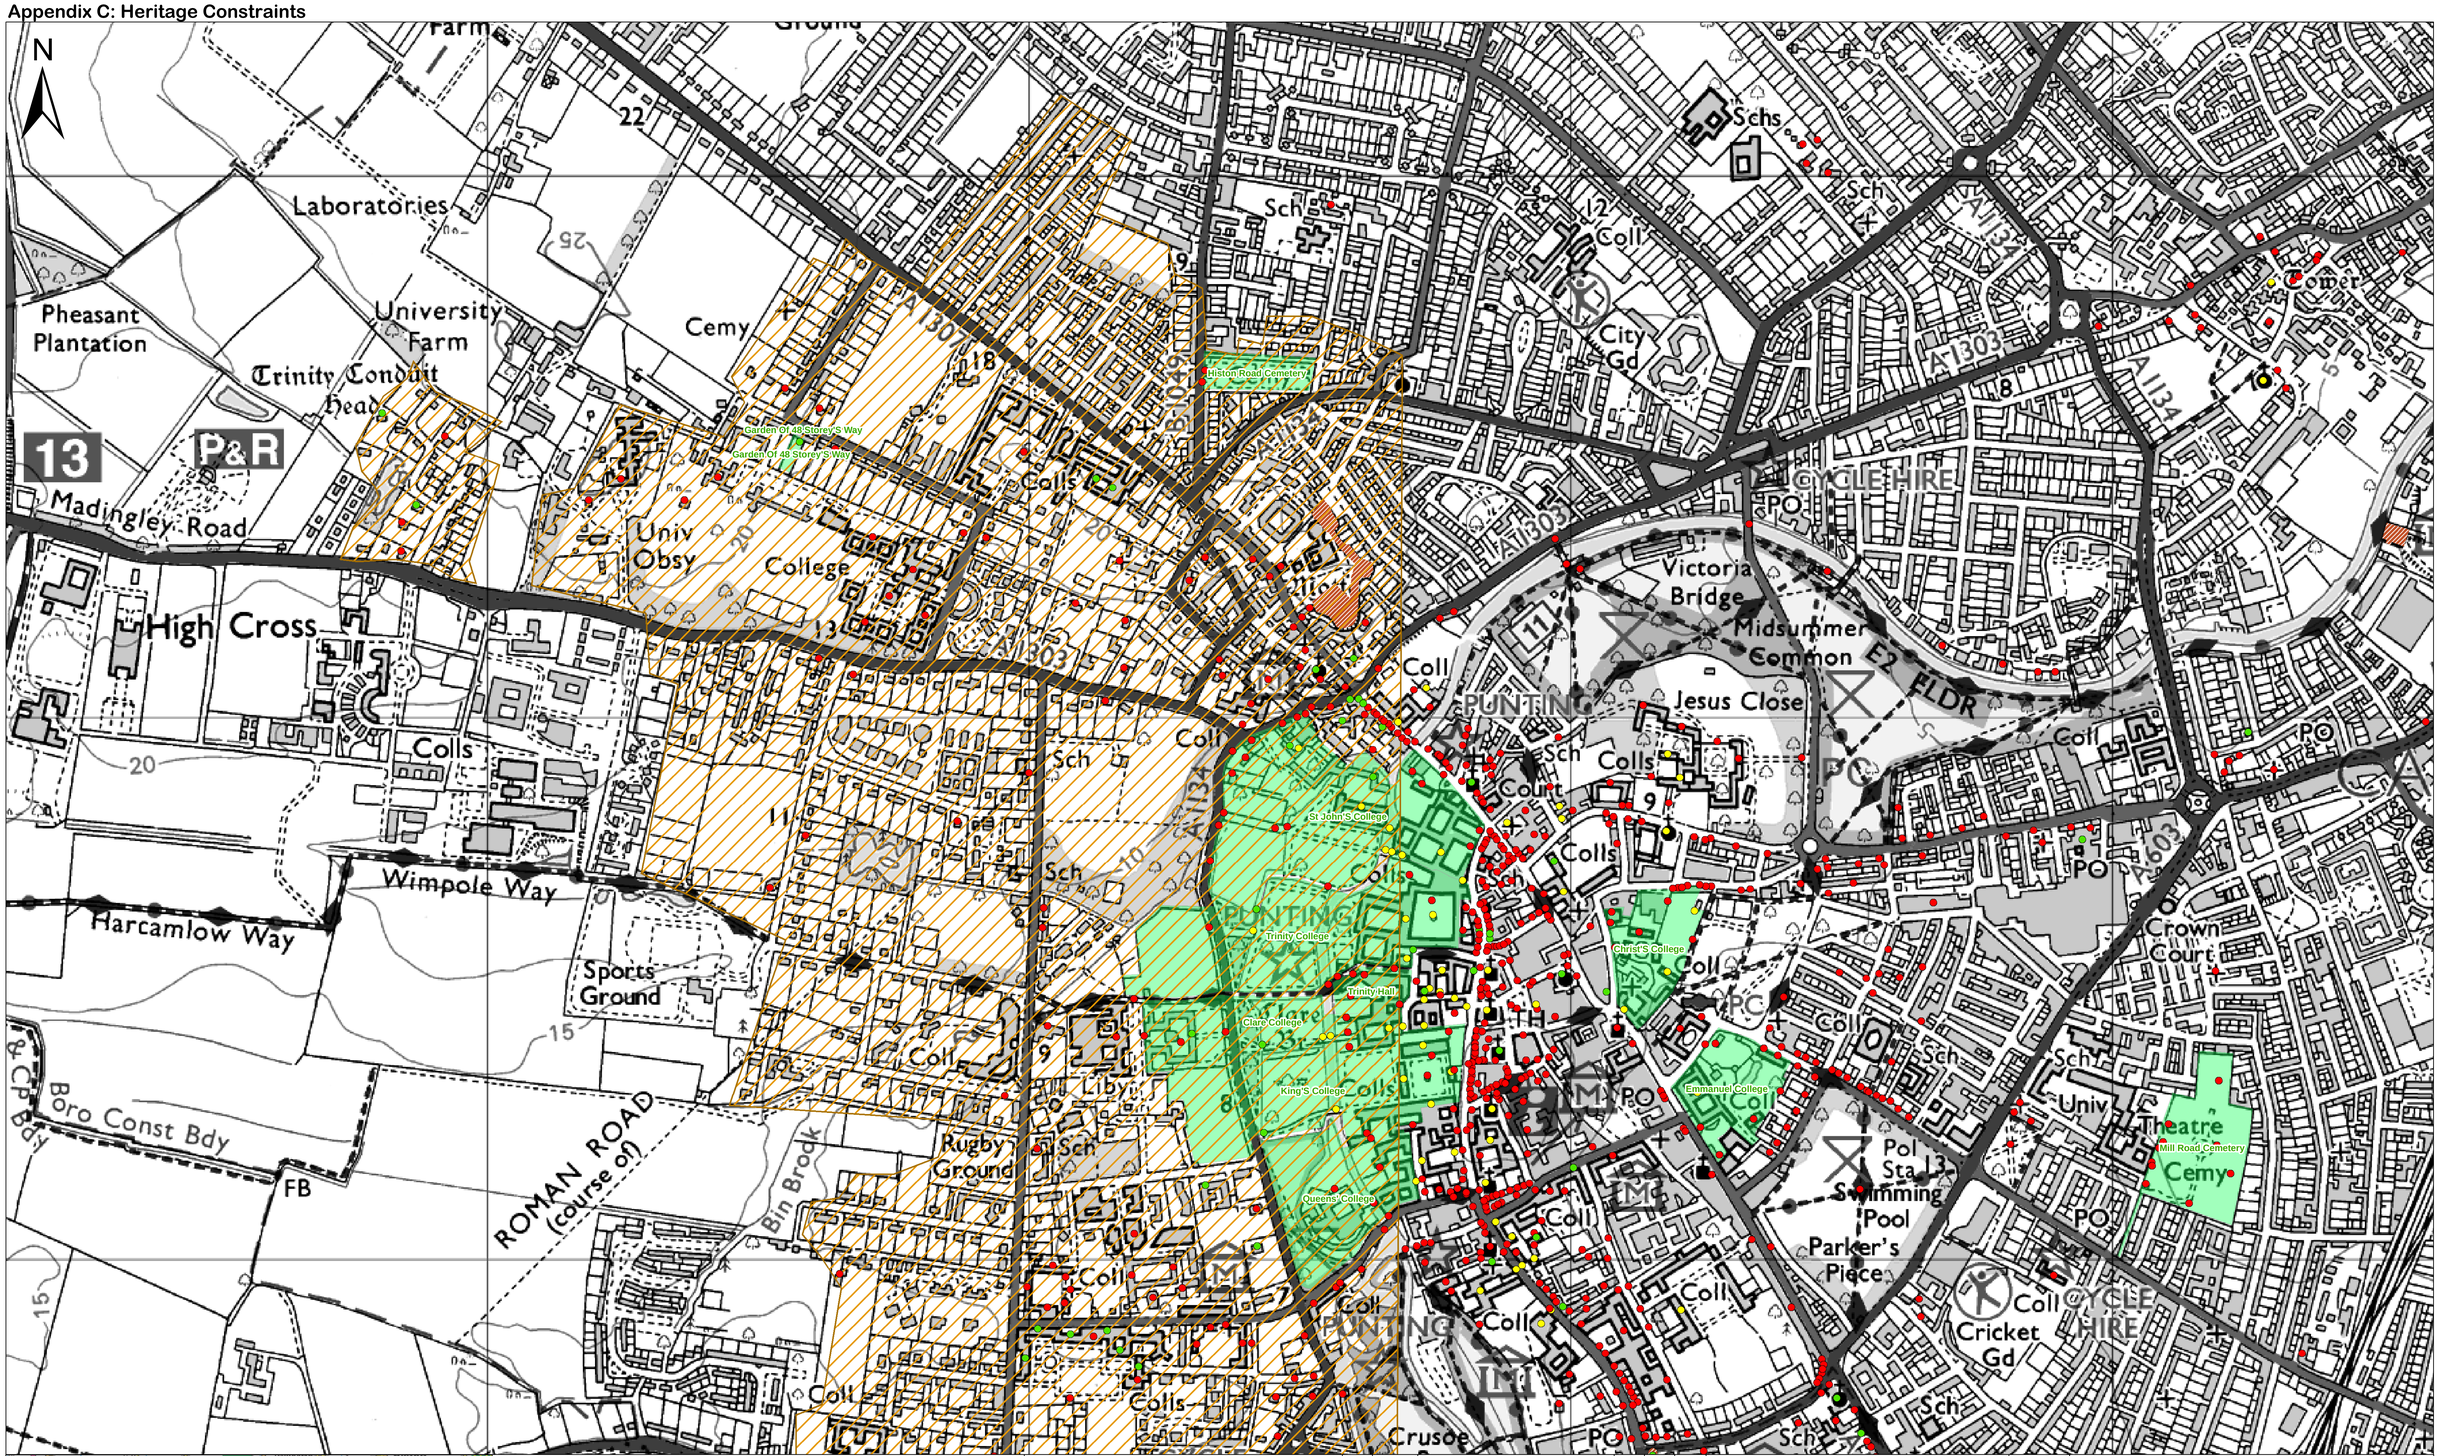

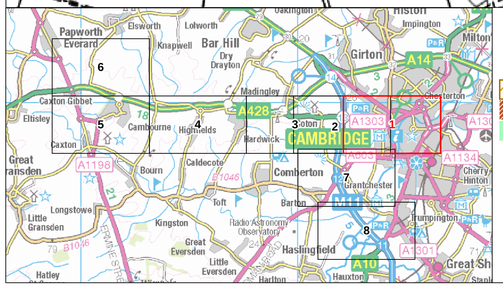

- Listed Building Grade I
- Listed Building Grade II
- Listed Building Grade II*
- Conservation Areas
- Scheduled Monuments
- Registered Parks & Gardens

This map is reproduced from Ordnance Survey material with the permission of Ordnance Survey on behalf of the controller of Her Majesty's Stationery Office. © Crown Copyright. Unauthorised reproduction infringes Crown copyright and may lead to prosecution or civil proceedings.

CLIENT NAME: City Deal Partners

LICENCE NUMBER: 100018928

© Natural England copyright.
© Historic England 2015.

Meters

0 50 100 200 300 400 500

Rev.	Date	Description	By	Chk'd	App'd
P01	27.08.15	DRAFT	CW	SMC	PRM

Drawing Status: DRAFT

Suitability: S2

ATKINS
Elizabeth House
28 Baddow Road
Chelmsford
Essex
CM2 0DG
Tel: +44 (0) 1245 245245
Fax: +44 (0) 1245 345010
www.atkinsglobal.com

Copyright © Atkins Limited (2015)

Client: CITY DEAL PARTNERS

Project Title: Western Orbital


Drawing Title: HERITAGE CONSTRAINTS SKETCH PAGE 1 OF 8


Scale	Designed	Drawn	Checked	Authorised
XXX	TW	TW	XX	XX
Original Size	**Date**	**Date**	**Date**	**Date**
A0	25/02/16	25/02/16	05/02/16	05/02/16

Drawing Number: Project 5131840_A428_00 | Originator ATK | Volume HAC | Location A428 | Type - | Role D | Number 001

Project Ref. No.: 5134058

Revision: P01

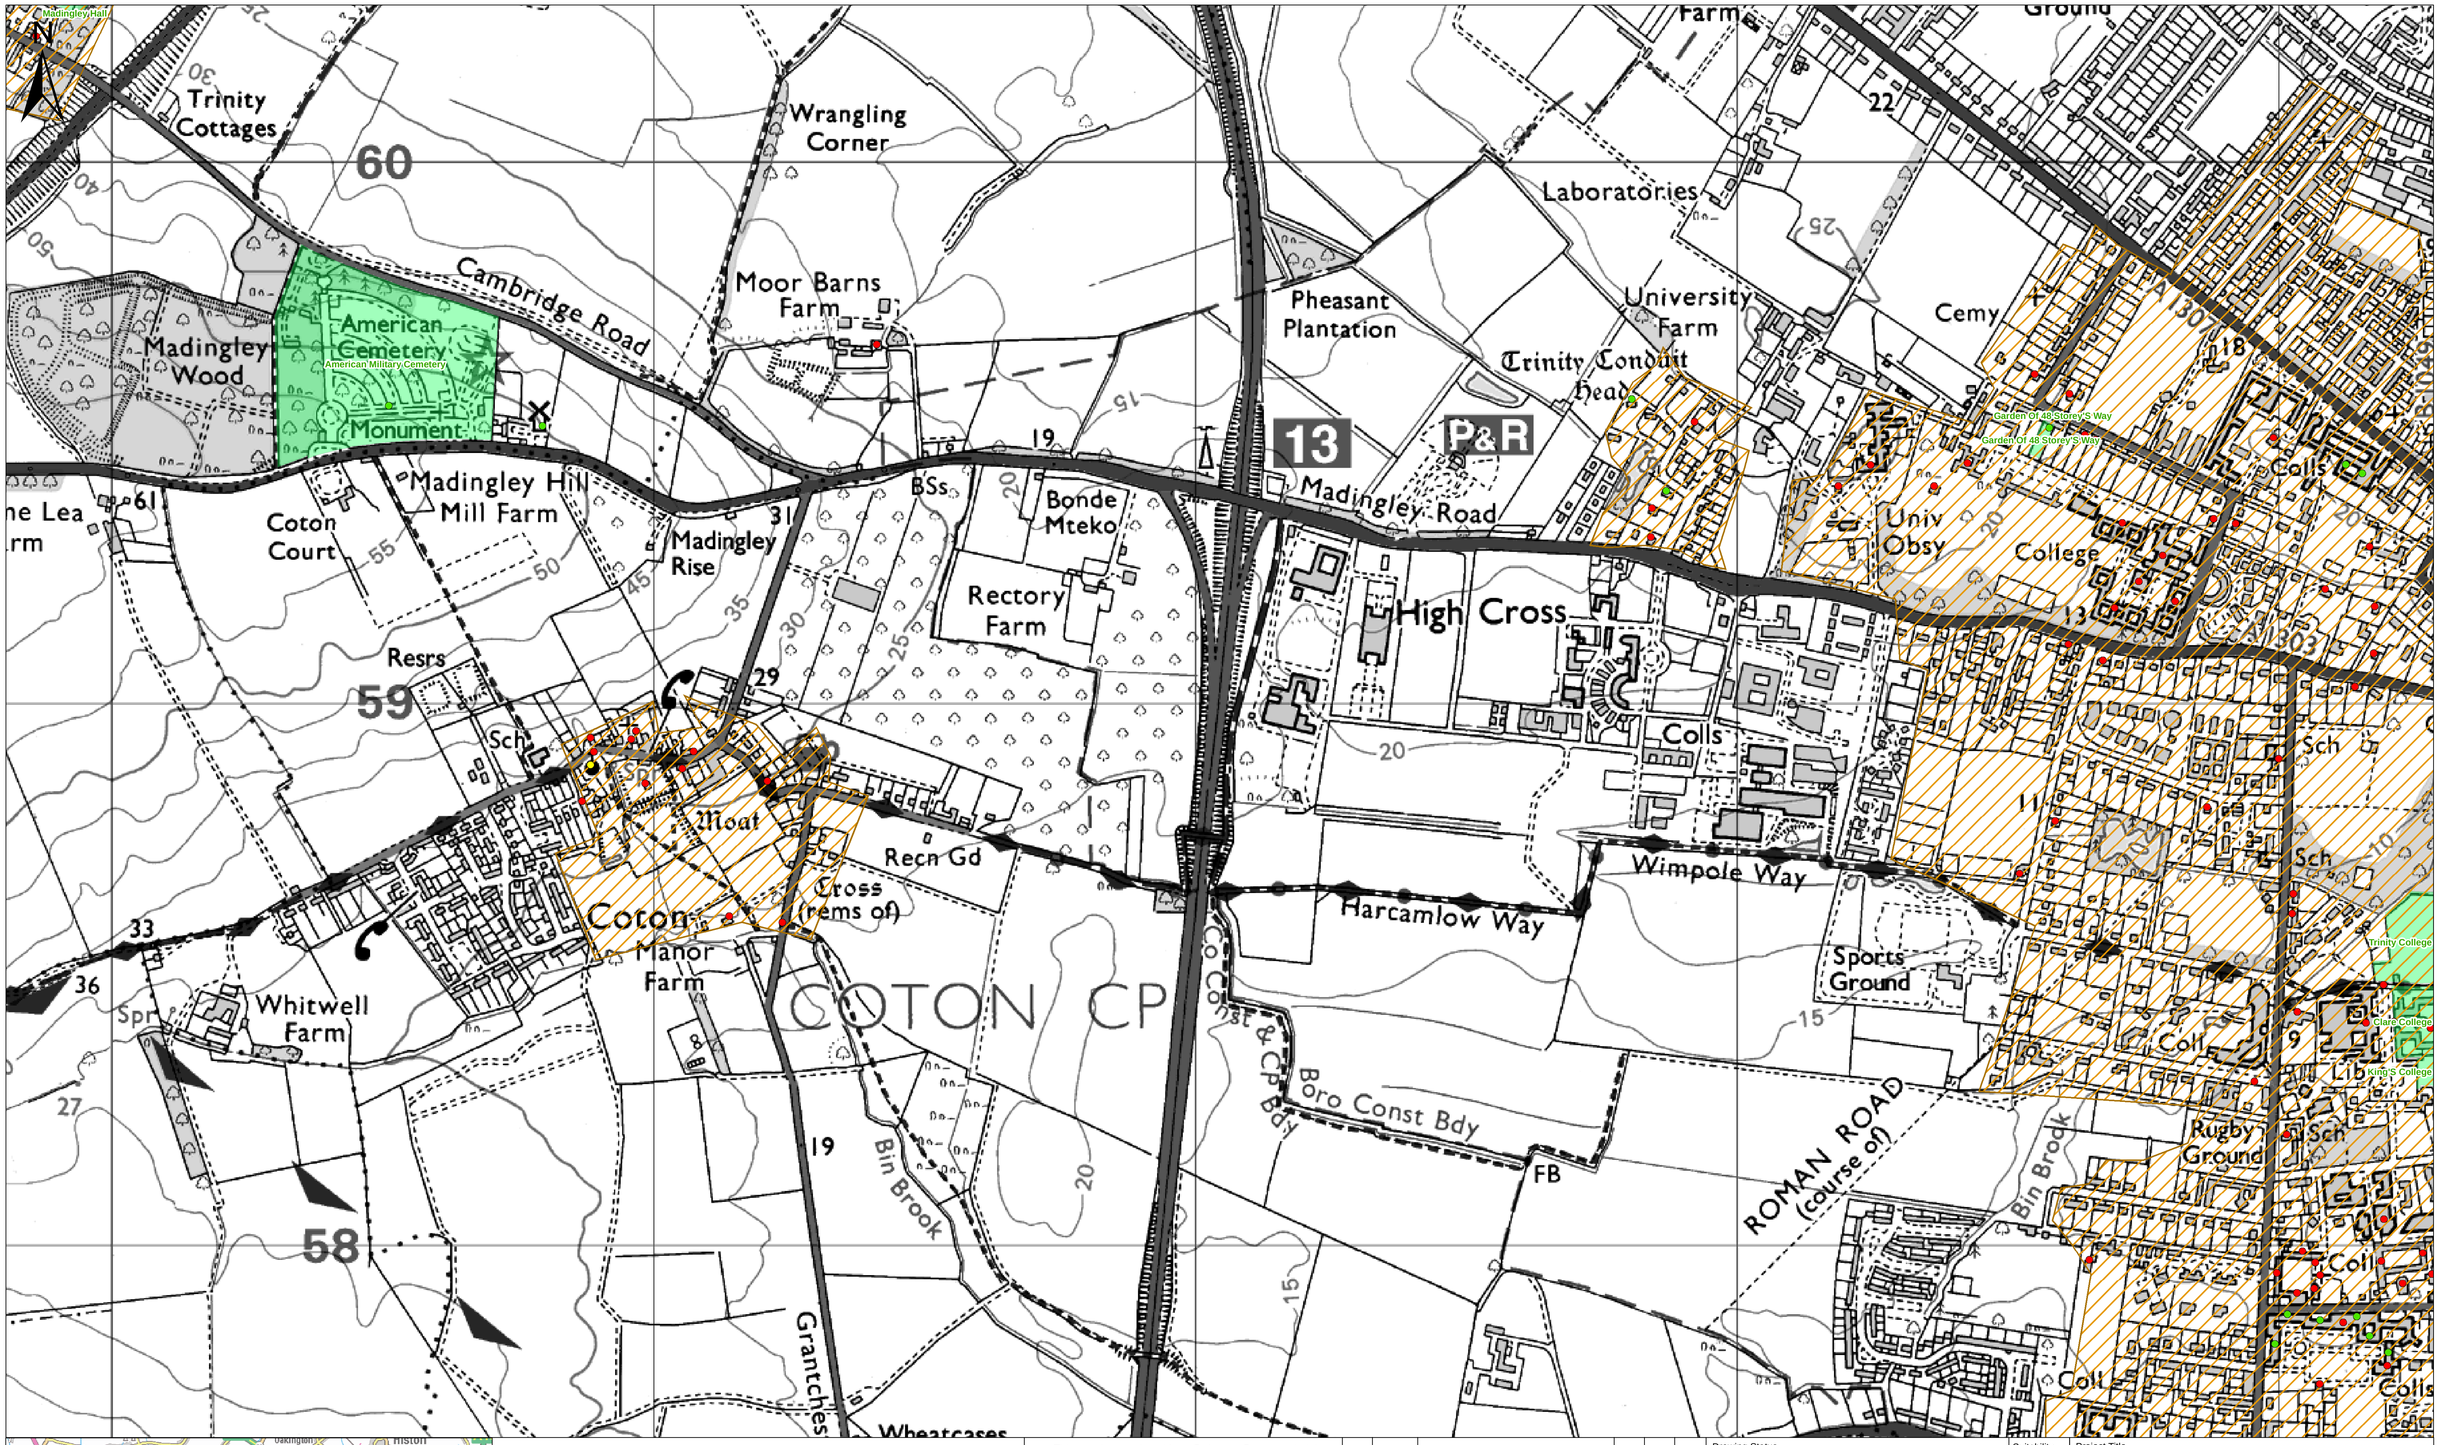

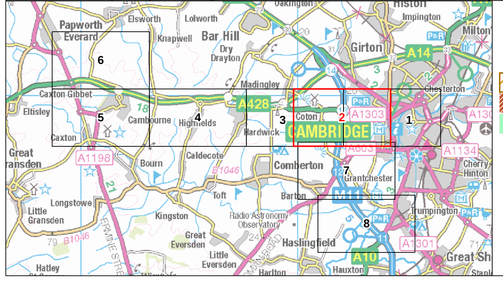

- Listed Building Grade I
- Listed Building Grade II
- Listed Building Grade II*
- Conservation Areas
- Scheduled Monuments
- Registered Parks & Gardens

This map is reproduced from Ordnance Survey material with the permission of Ordnance Survey on behalf of the controller of Her Majesty's Stationery Office. © Crown Copyright. Unauthorised reproduction infringes Crown copyright and may lead to prosecution or civil proceedings.

CLIENT NAME: City Deal Partners

LICENCE NUMBER: 100018928

© Natural England copyright.
© Historic England 2015.

Meters

0 50 100 200 300 400 500

Rev.	Date	Description	By	Chk'd	App'd
P01	27.08.15	DRAFT	CW	SMC	PRM

Drawing Status: DRAFT

Suitability: S2

ATKINS
Elizabeth House
28 Baddow Road
Chelmsford
Essex
CM2 0DG
Tel: +44 (0) 1245 245245
Fax: +44 (0) 1245 345010
www.atkinsglobal.com

Copyright © Atkins Limited (2015)

Client: CITY DEAL PARTNERS

Project Title: Western Orbital


Drawing Title: HERITAGE CONSTRAINTS SKETCH PAGE 2 OF 8


Scale	Designed	Drawn	Checked	Authorised
XXX	TW	TW	XX	XX
Original Size	Date	Date	Date	Date
A0	25/02/16	25/02/16	05/02/16	05/02/16

Drawing Number: Project 5131840_A428_00 | Originator ATK | Volume HAC | Location A428 | Type D | Role - | Number 001

Project Ref. No.: 5134058

Revision: P01

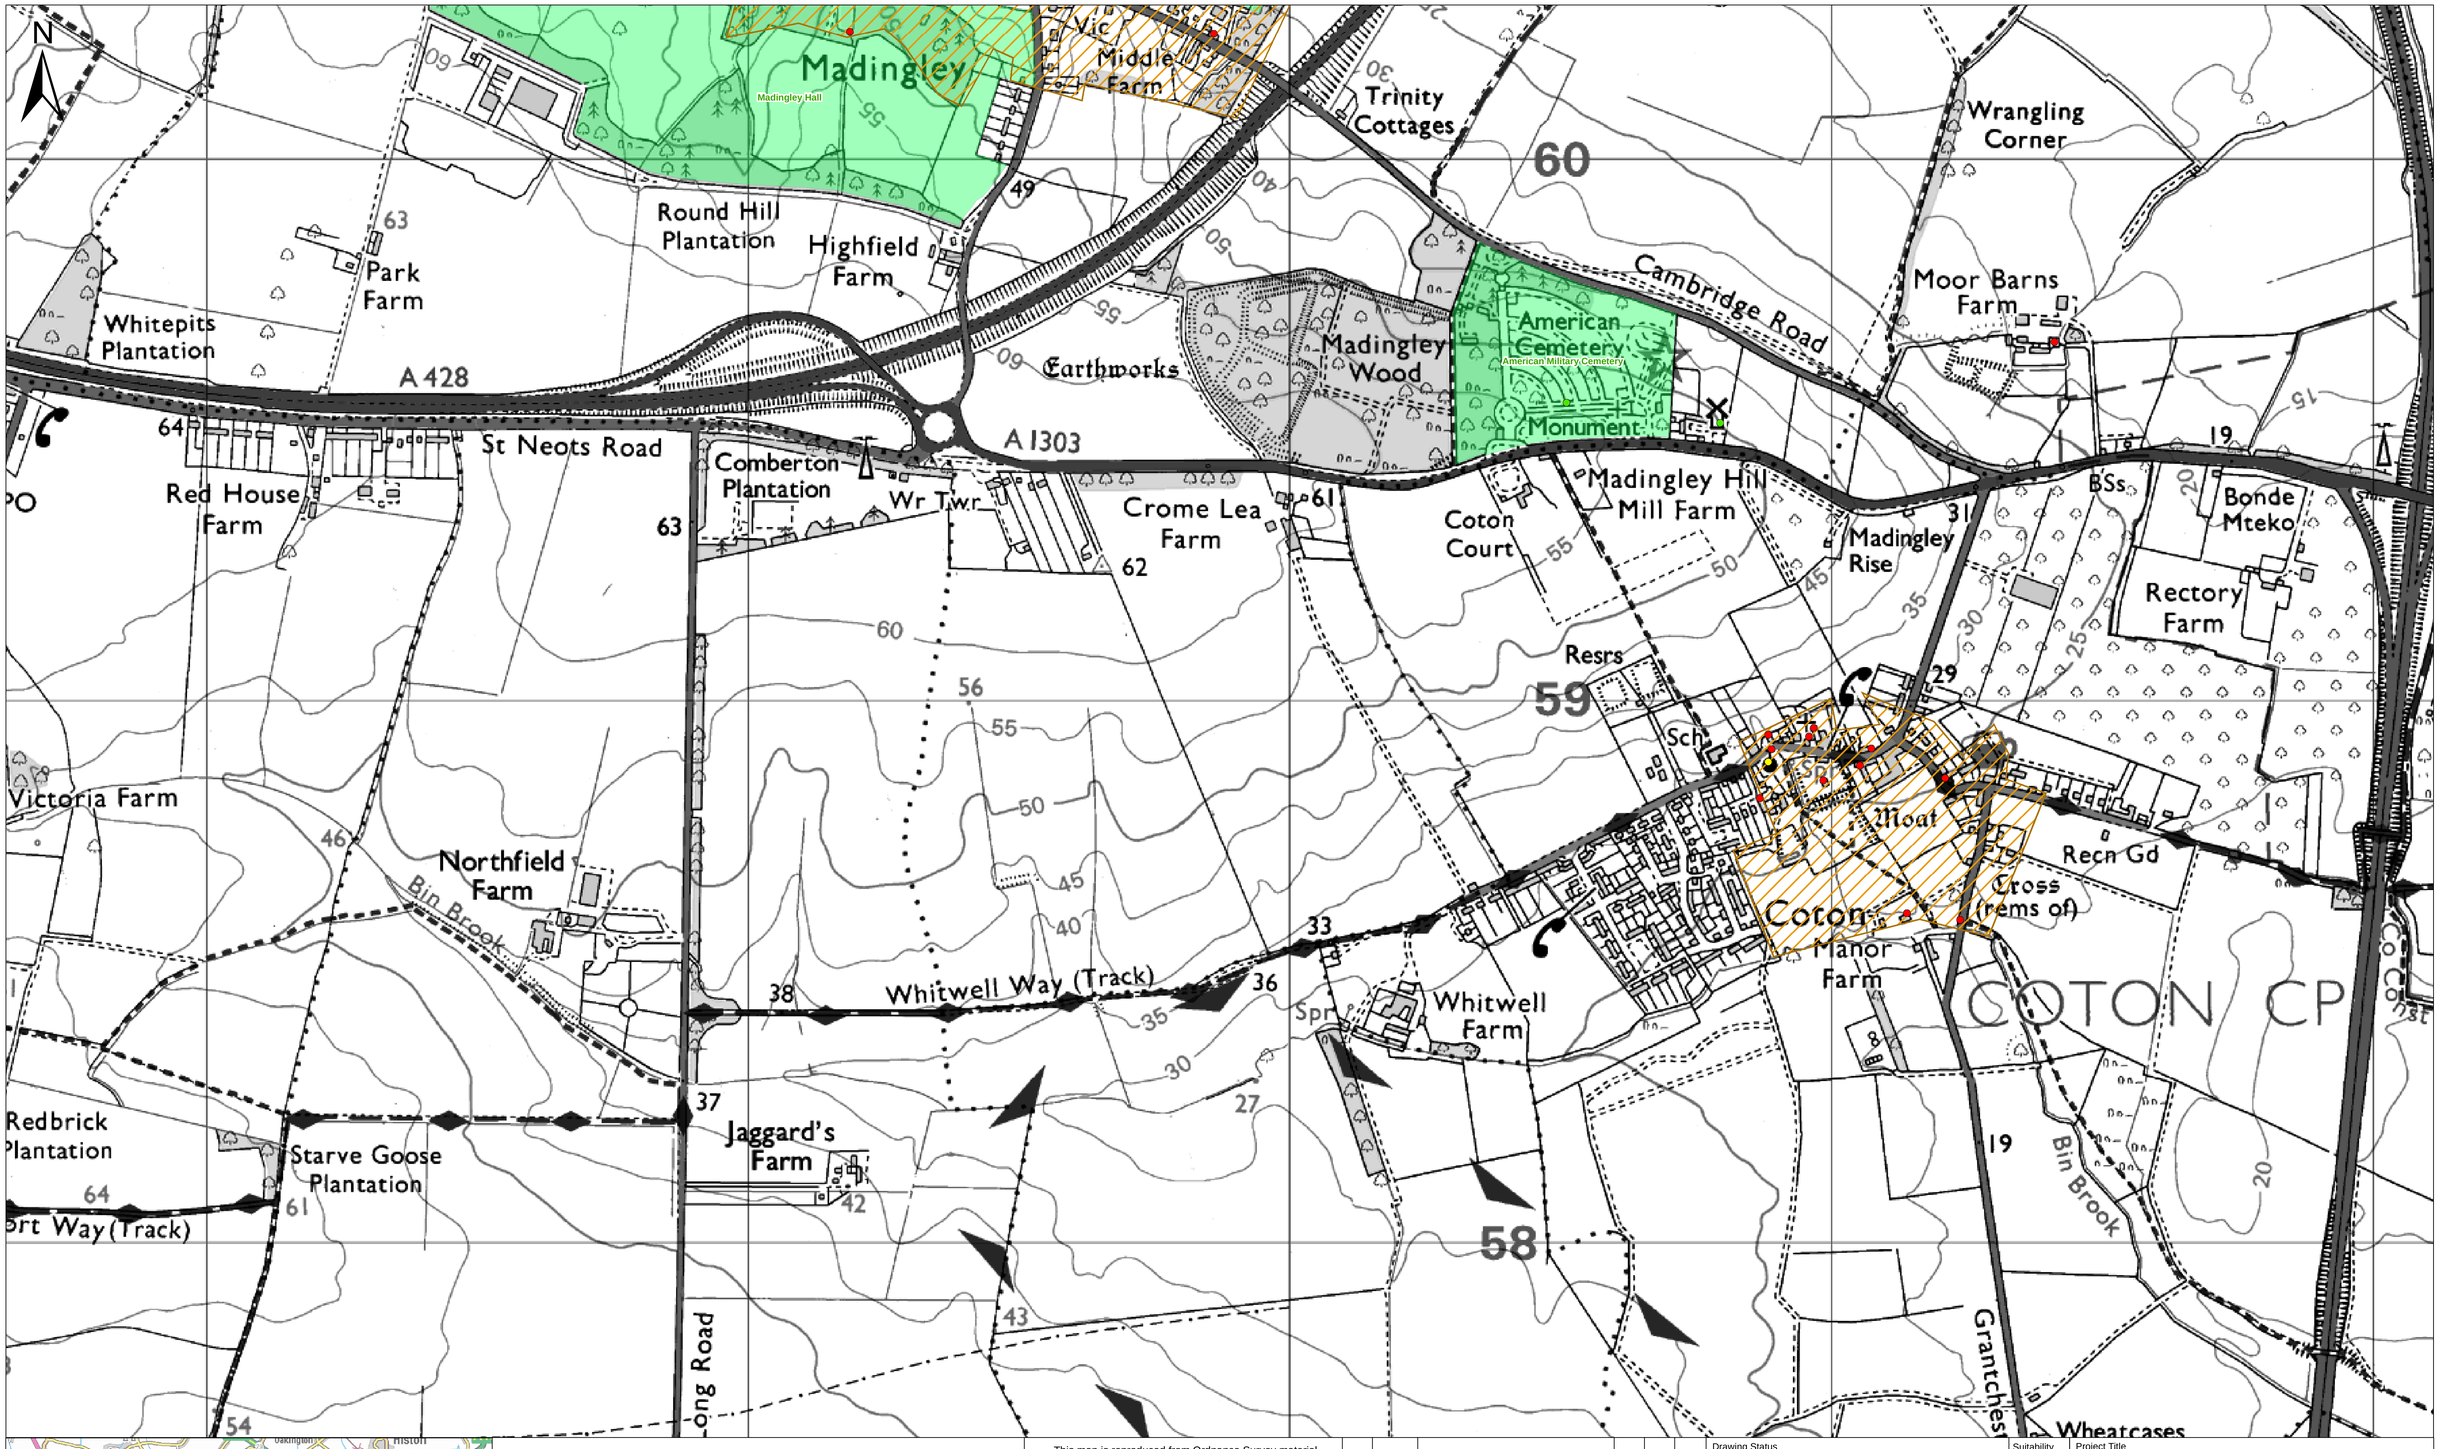

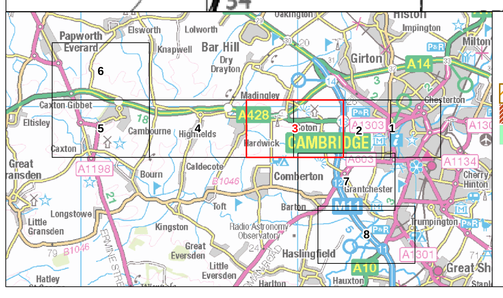

- Listed Building Grade I
- Listed Building Grade II
- Listed Building Grade II*
- Conservation Areas
- Scheduled Monuments
- Registered Parks & Gardens

This map is reproduced from Ordnance Survey material with the permission of Ordnance Survey on behalf of the controller of Her Majesty's Stationery Office. © Crown Copyright. Unauthorised reproduction infringes Crown copyright and may lead to prosecution or civil proceedings.

CLIENT NAME: City Deal Partners

LICENCE NUMBER: 100018928

© Natural England copyright.
© Historic England 2015.

Meters

0 50 100 200 300 400 500

Rev.	Date	Description	By	Chk'd	App'd
P01	27.08.15	DRAFT	CW	SMC	PRM

Drawing Status: DRAFT

Suitability: S2

ATKINS
Elizabeth House
28 Baddow Road
Chelmsford
Essex
CM2 0DG
Tel: +44 (0) 1245 245245
Fax: +44 (0) 1245 345010
www.atkinsglobal.com

Copyright Ⓒ Atkins Limited (2015)

Client: CITY DEAL PARTNERS

Project Title: Western Orbital


Drawing Title: HERITAGE CONSTRAINTS SKETCH
PAGE 3 OF 8


Scale	Designed	Drawn	Checked	Authorised
XXX	TW	TW	XX	XX
Original Size	Date	Date	Date	Date
A0	25/02/16	25/02/16	05/02/16	05/02/16

Drawing Number: Project - Originator - Volume
5131840_A428_00 - ATK - HAC
A428 - D - 001
Location | Type | Role | Number

Project Ref. No.: 5134058

Revision: P01

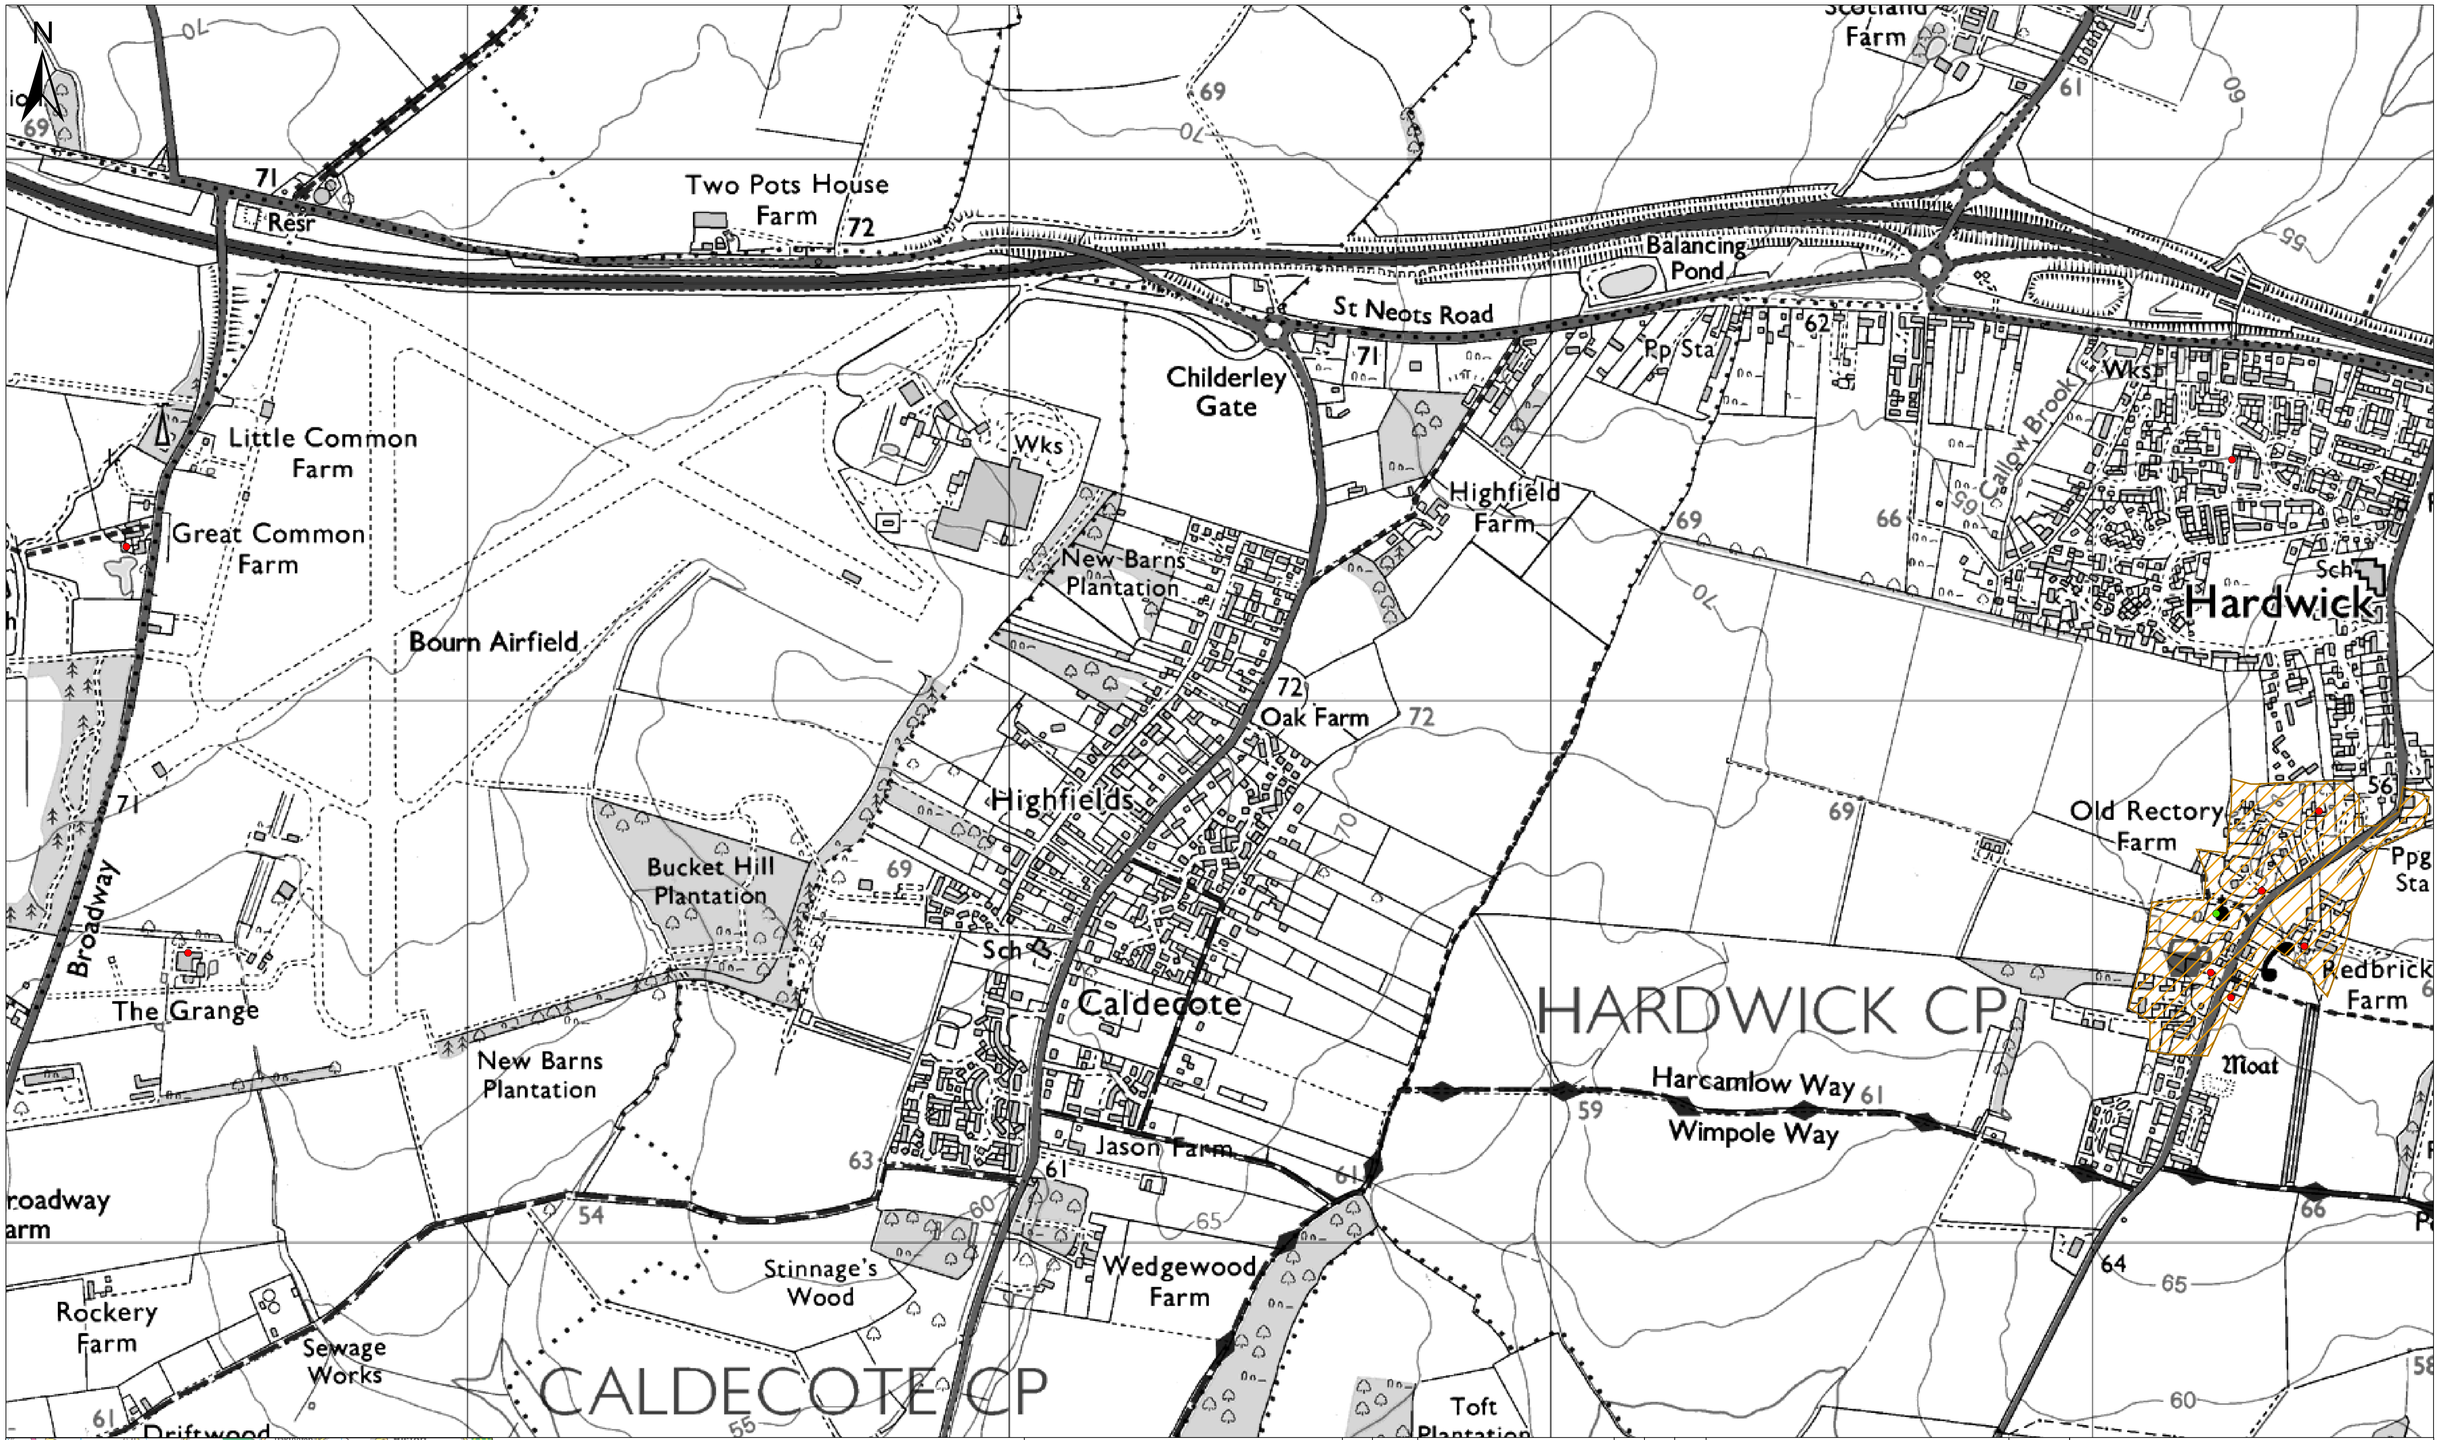

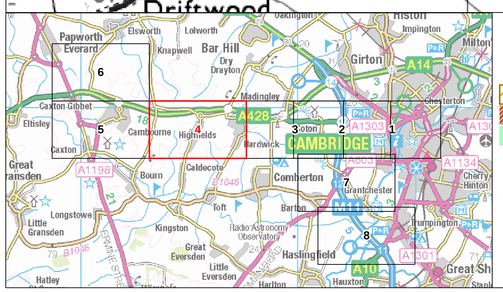

- Listed Building Grade I
- Listed Building Grade II
- Listed Building Grade II*
- Conservation Areas
- Scheduled Monuments
- Registered Parks & Gardens

This map is reproduced from Ordnance Survey material with the permission of Ordnance Survey on behalf of the controller of Her Majesty's Stationery Office. © Crown Copyright. Unauthorised reproduction infringes Crown copyright and may lead to prosecution or civil proceedings.

CLIENT NAME: City Deal Partners

LICENCE NUMBER: 100018928

© Natural England copyright.
© Historic England 2015.

Meters

0 50 100 200 300 400 500

Rev.	Date	Description	By	Chk'd	App'd
P01	27.08.15	DRAFT	CW	SMC	PRM

Drawing Status: DRAFT
Suitability: S2

ATKINS
Elizabeth House
28 Baddow Road
Chelmsford
Essex
CM2 0DG
Tel: +44 (0) 1245 245245
Fax: +44 (0) 1245 345010
www.atkinsglobal.com

Copyright © Atkins Limited (2015)

Client: CITY DEAL PARTNERS


Project Title: Western Orbital


Drawing Title: HERITAGE CONSTRAINTS SKETCH PAGE 4 OF 8

Scale	Designed	Drawn	Checked	Authorised
XXX	TW	TW	XX	XX
Original Size	**Date**	**Date**	**Date**	**Date**
A0	25/02/16	25/02/16	05/02/16	05/02/16

Drawing Number: Project | Originator | Volume | Location | Type | Role | Number
5131840_A428_00 - ATK - HAC
A428 - D - 001

Project Ref. No.: 5134058
Revision: P01

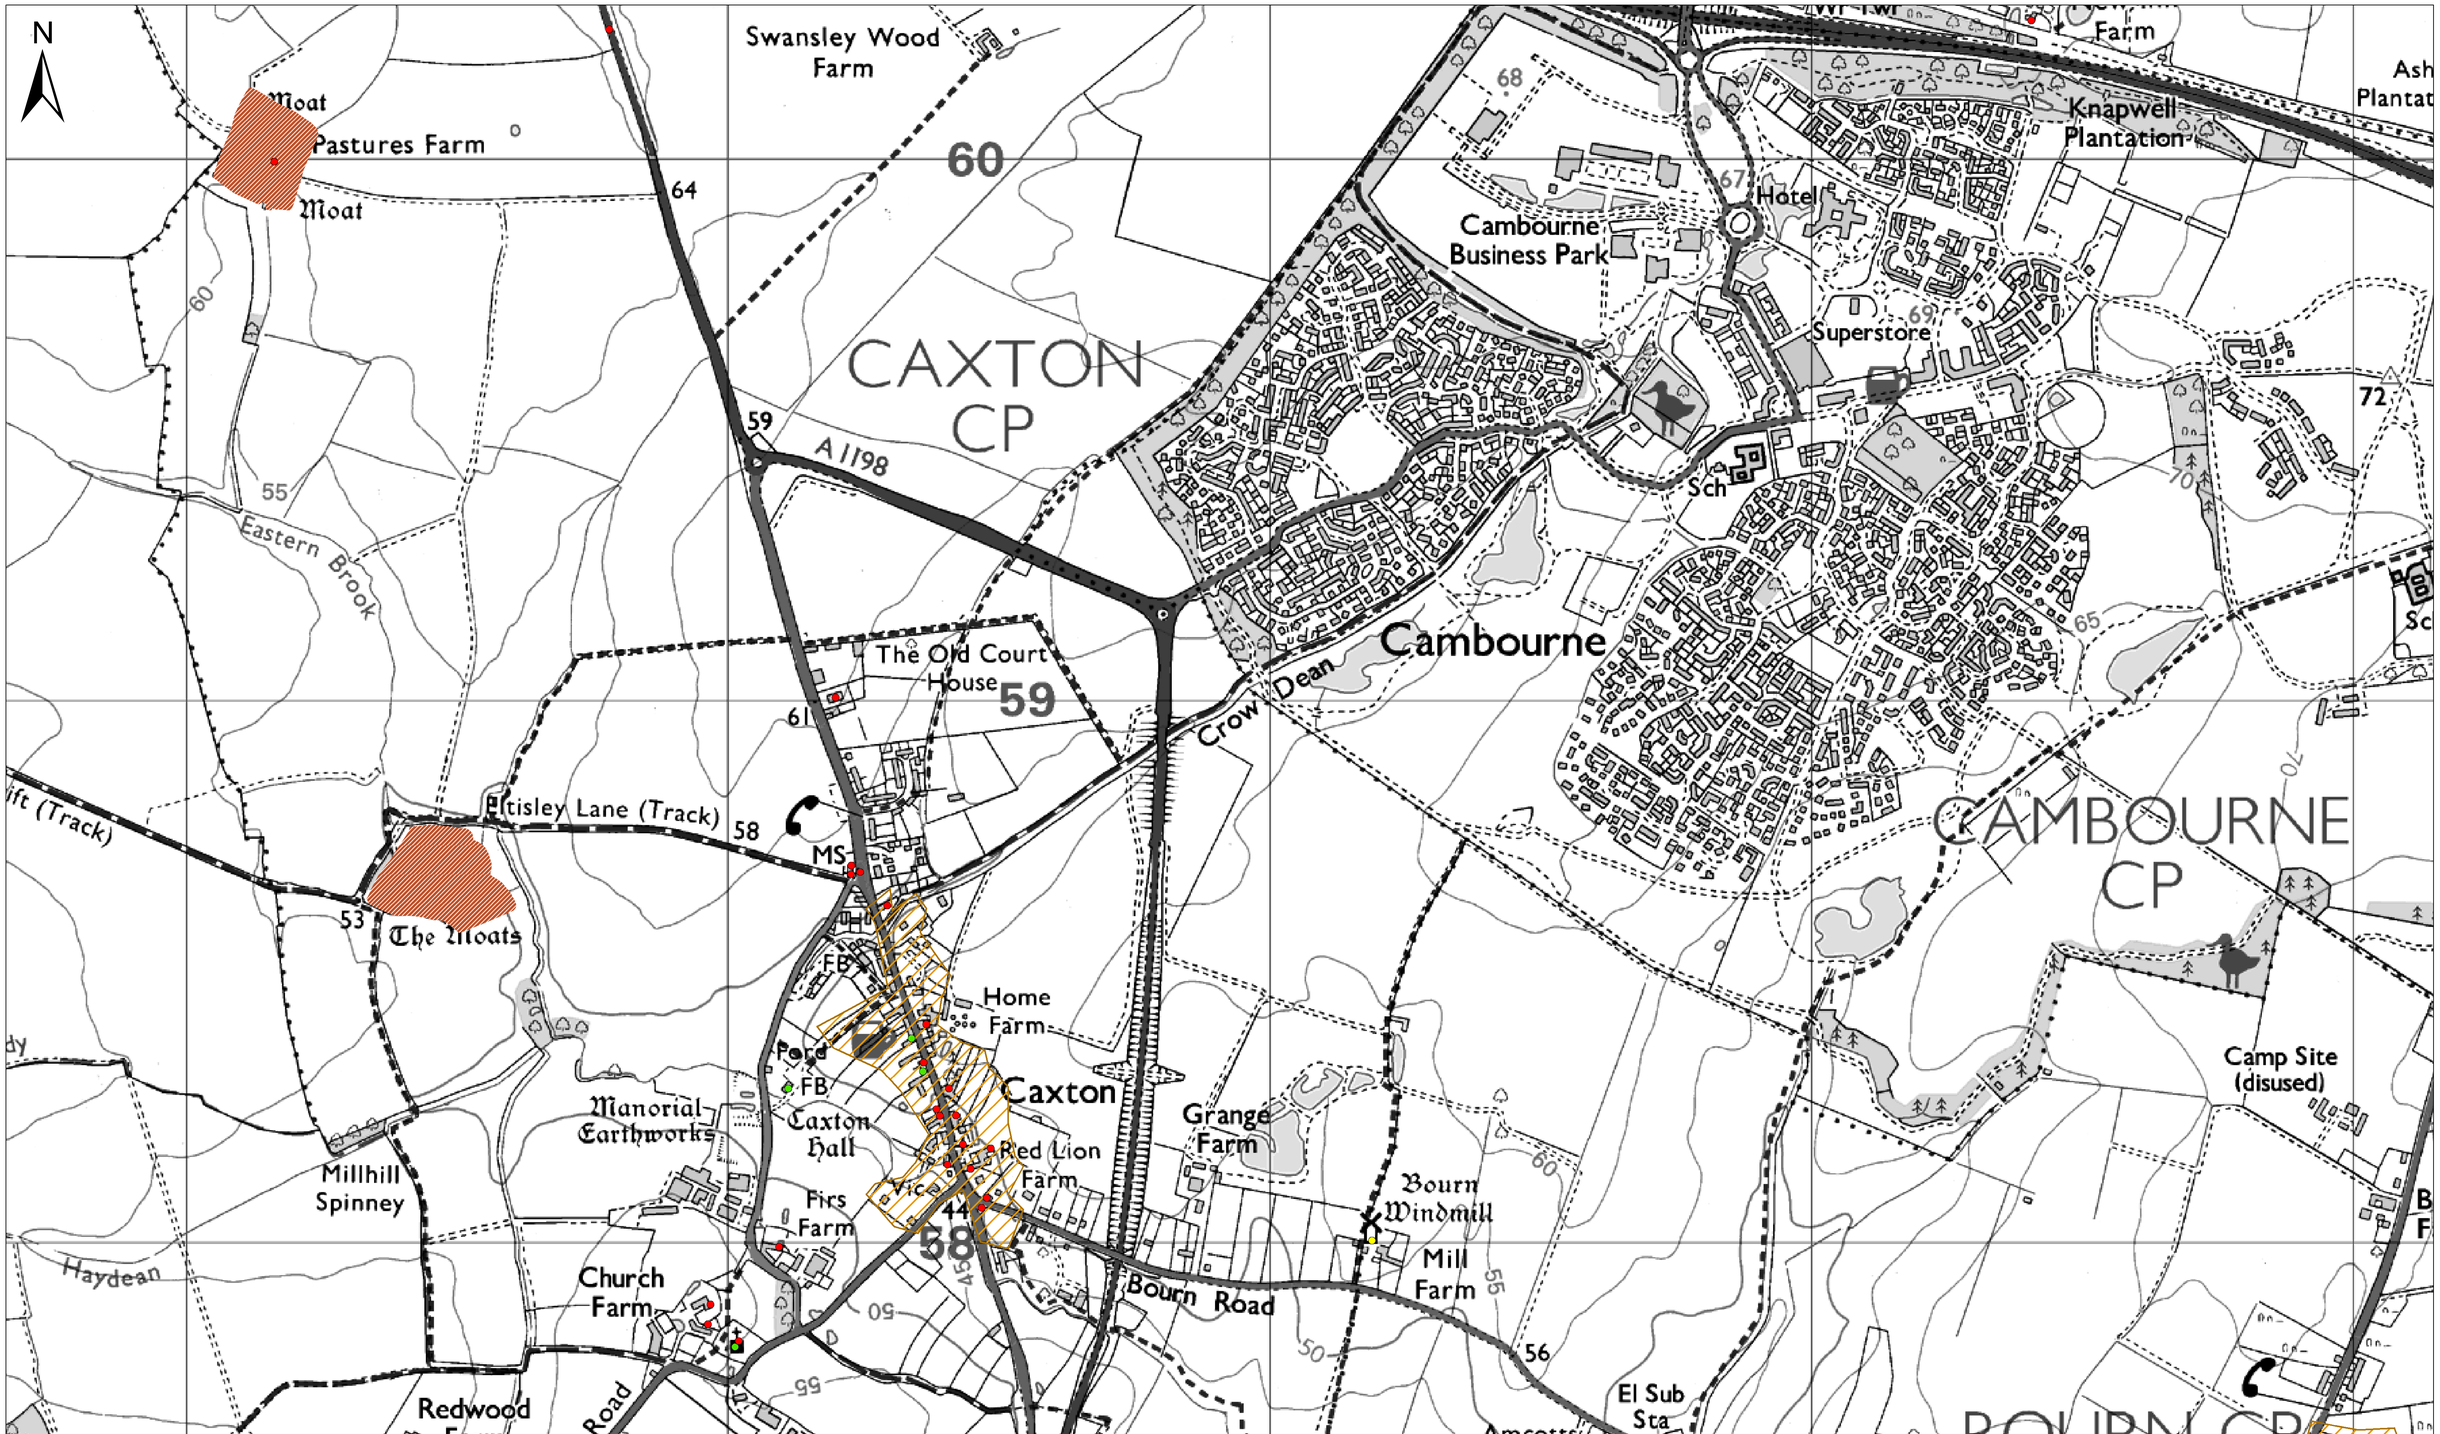

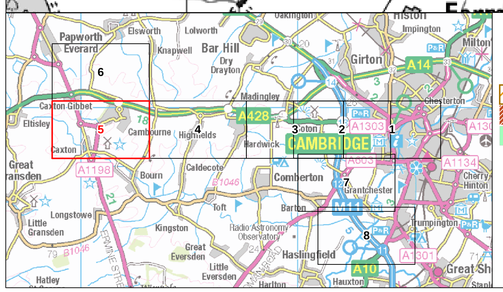

- Listed Building Grade I
- Listed Building Grade II
- Listed Building Grade II*
- Conservation Areas
- Scheduled Monuments
- Registered Parks & Gardens

This map is reproduced from Ordnance Survey material with the permission of Ordnance Survey on behalf of the controller of Her Majesty's Stationery Office. © Crown Copyright. Unauthorised reproduction infringes Crown copyright and may lead to prosecution or civil proceedings.

CLIENT NAME: City Deal Partners

LICENCE NUMBER: 100018928

© Natural England copyright.
© Historic England 2015.

Meters

0 50 100 200 300 400 500

Rev.	Date	Description	By	Chk'd	App'd
P01	27.08.15	DRAFT	CW	SMC	PRM

Drawing Status: DRAFT

Suitability: S2

ATKINS
Elizabeth House
28 Baddow Road
Chelmsford
Essex
CM2 0DG
Tel: +44 (0) 1245 245245
Fax: +44 (0) 1245 345010
www.atkinsglobal.com

Copyright © Atkins Limited (2015)

Client: CITY DEAL PARTNERS

Project Title: Western Orbital

Drawing Title: HERITAGE CONSTRAINTS SKETCH PAGE 5 OF 8


Scale	Designed	Drawn	Checked	Authorised
XXX	TW	TW	XX	XX
Original Size	**Date**	**Date**	**Date**	**Date**
A0	25/02/16	25/02/16	05/02/16	05/02/16


Drawing Number: Project | Originator | Volume | Location | Type | Role | Number

5131840_A428_00 - ATK - HAC
A428 - D - 001

Project Ref. No.: 5134058

Revision: P01

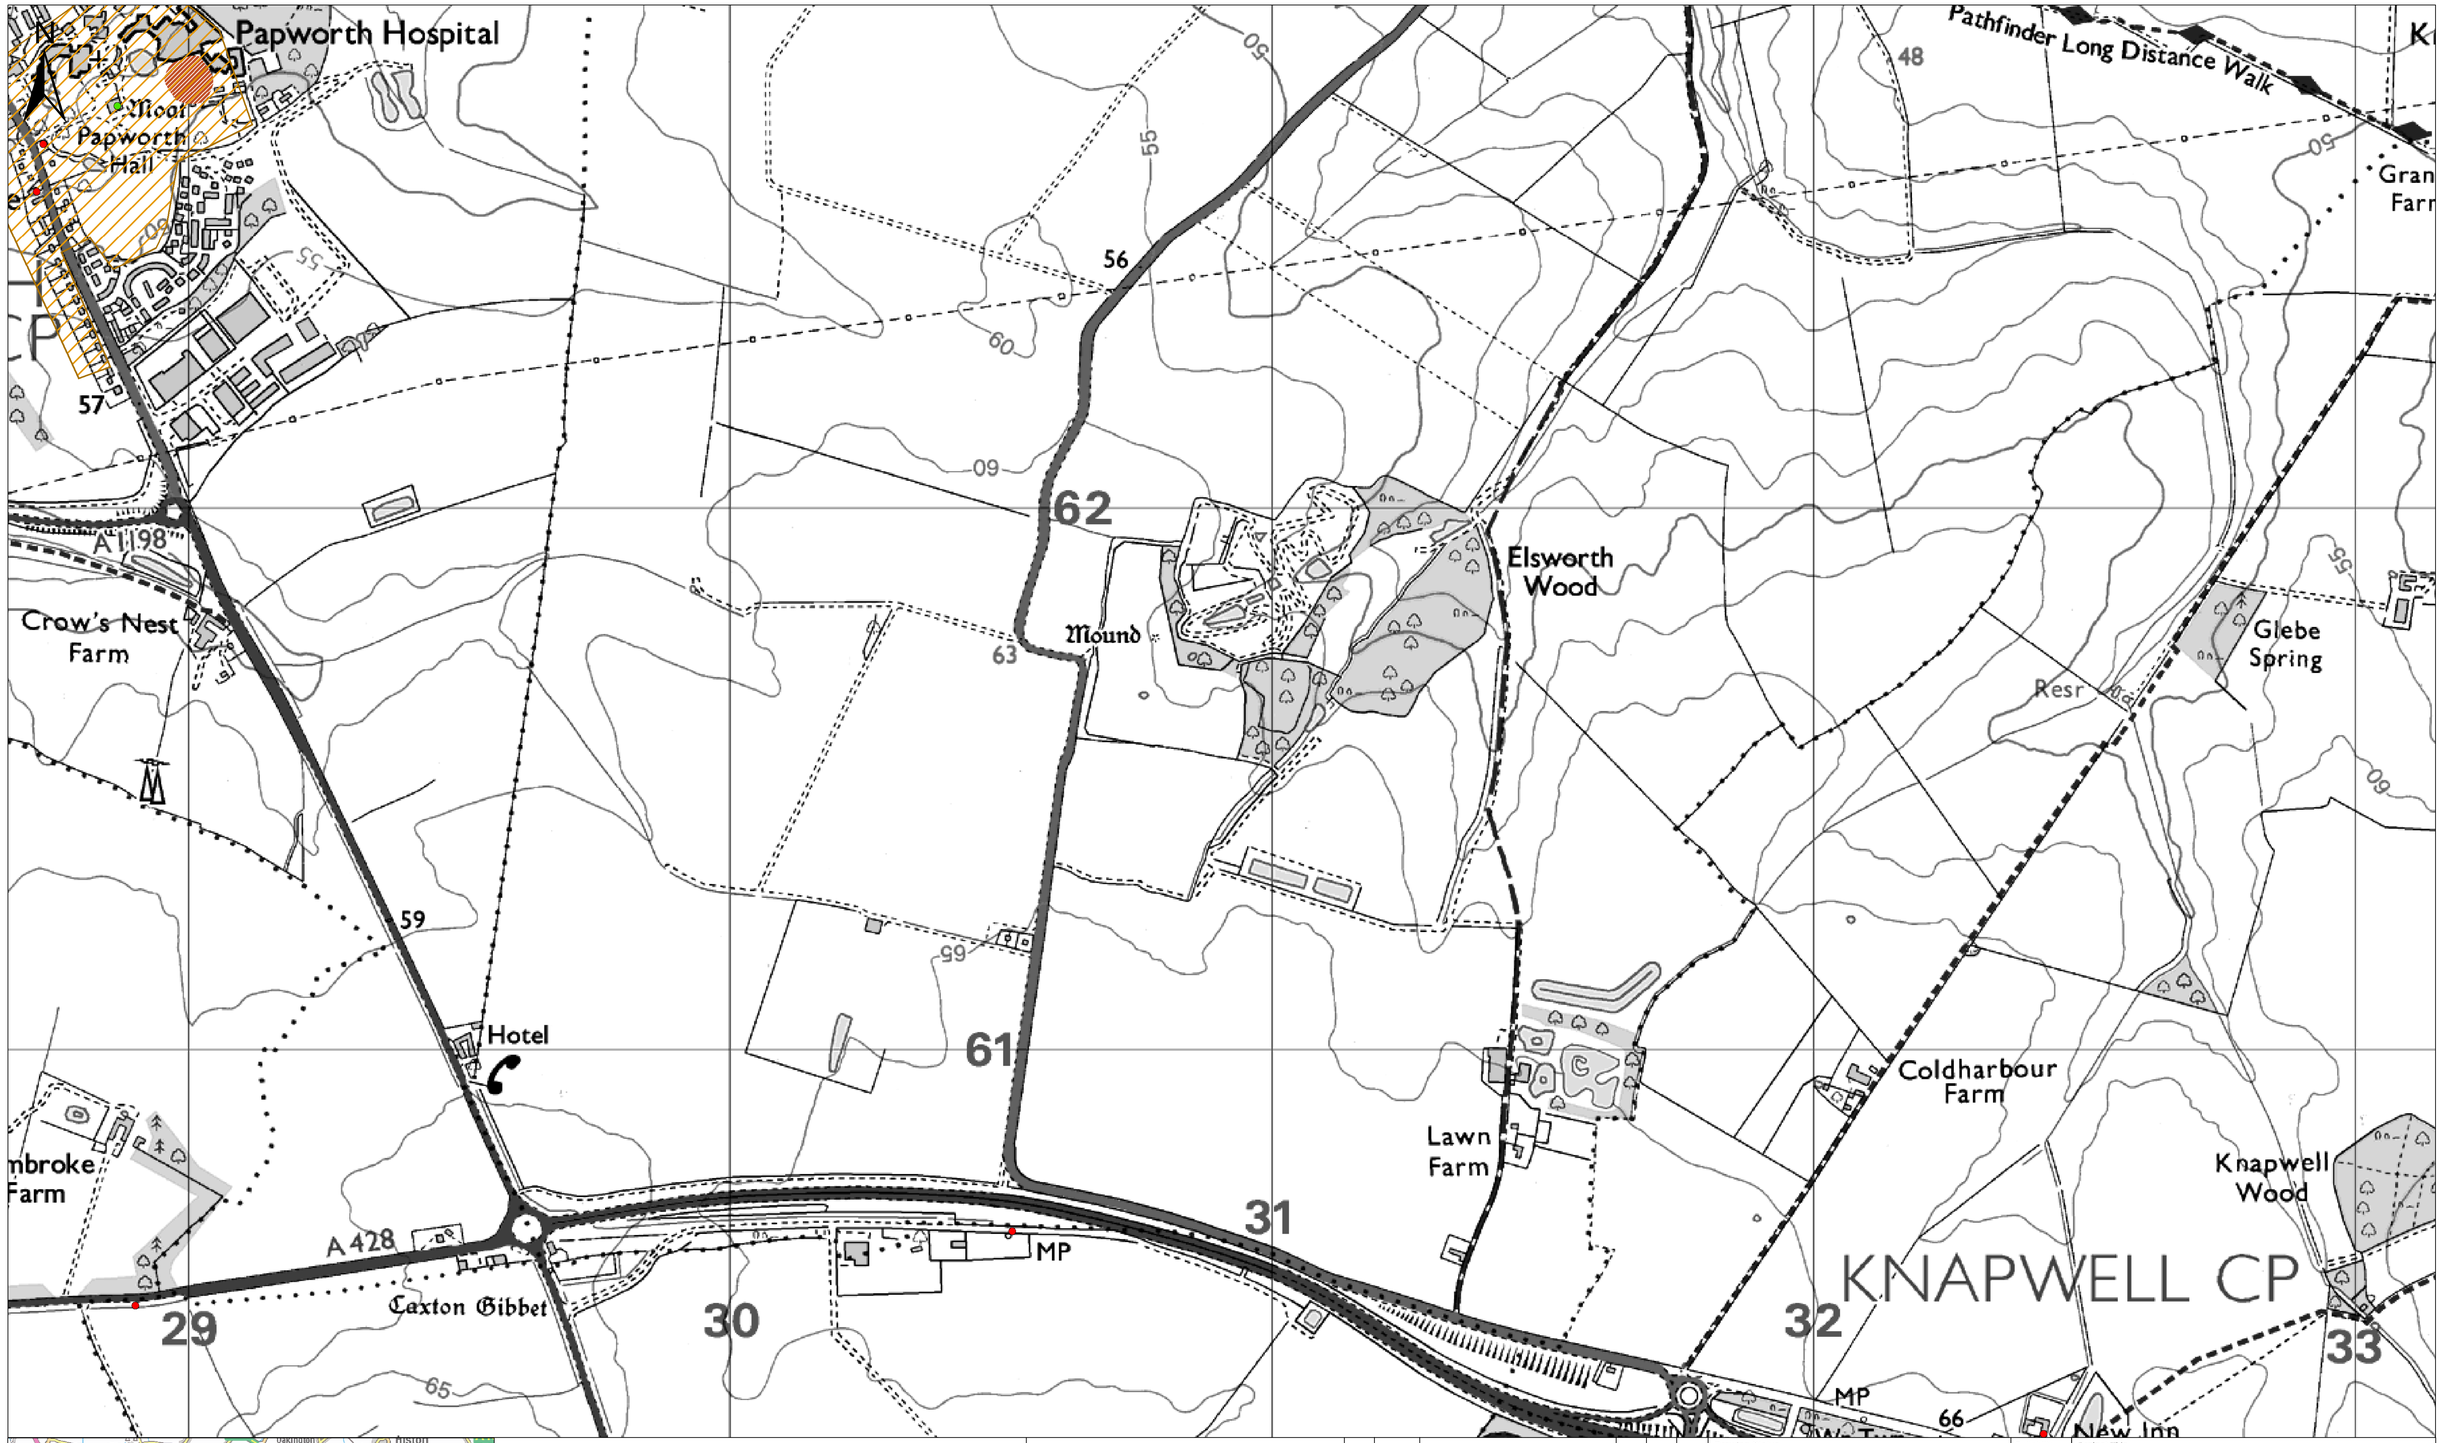

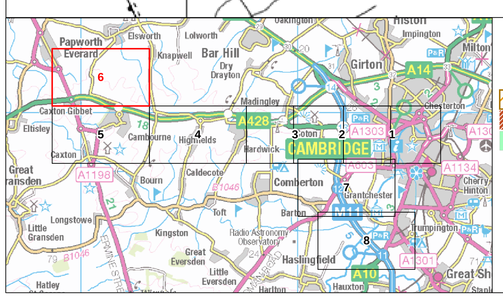

- Listed Building Grade I
- Listed Building Grade II
- Listed Building Grade II*
- Conservation Areas
- Scheduled Monuments
- Registered Parks & Gardens

This map is reproduced from Ordnance Survey material with the permission of Ordnance Survey on behalf of the controller of Her Majesty's Stationery Office. © Crown Copyright. Unauthorised reproduction infringes Crown copyright and may lead to prosecution or civil proceedings.

CLIENT NAME: City Deal Partners

LICENCE NUMBER: 100018928

© Natural England copyright.
© Historic England 2015.

Meters

0 50 100 200 300 400 500

Rev.	Date	Description	By	Chk'd	App'd
P01	27.08.15	DRAFT	CW	SMC	PRM

Drawing Status: DRAFT

Suitability: S2

ATKINS
Elizabeth House
28 Baddow Road
Chelmsford
Essex
CM2 0DG

Tel: +44 (0) 1245 245245
Fax: +44 (0) 1245 345010

www.atkinsglobal.com

Copyright © Atkins Limited (2015)

Client: CITY DEAL PARTNERS

Project Title: Western Orbital


Drawing Title: HERITAGE CONSTRAINTS SKETCH
PAGE 6 OF 8


Scale	Designed	Drawn	Checked	Authorised
XXX	TW	TW	XX	XX
Original Size	**Date**	**Date**	**Date**	**Date**
A0	25/02/16	25/02/16	05/02/16	05/02/16

Drawing Number: Project | Originator | Volume | Location | Type | Role | Number
5131840_A428_00 - ATK - HAC
A428 - D - 001

Project Ref. No.: 5134058

Revision: P01

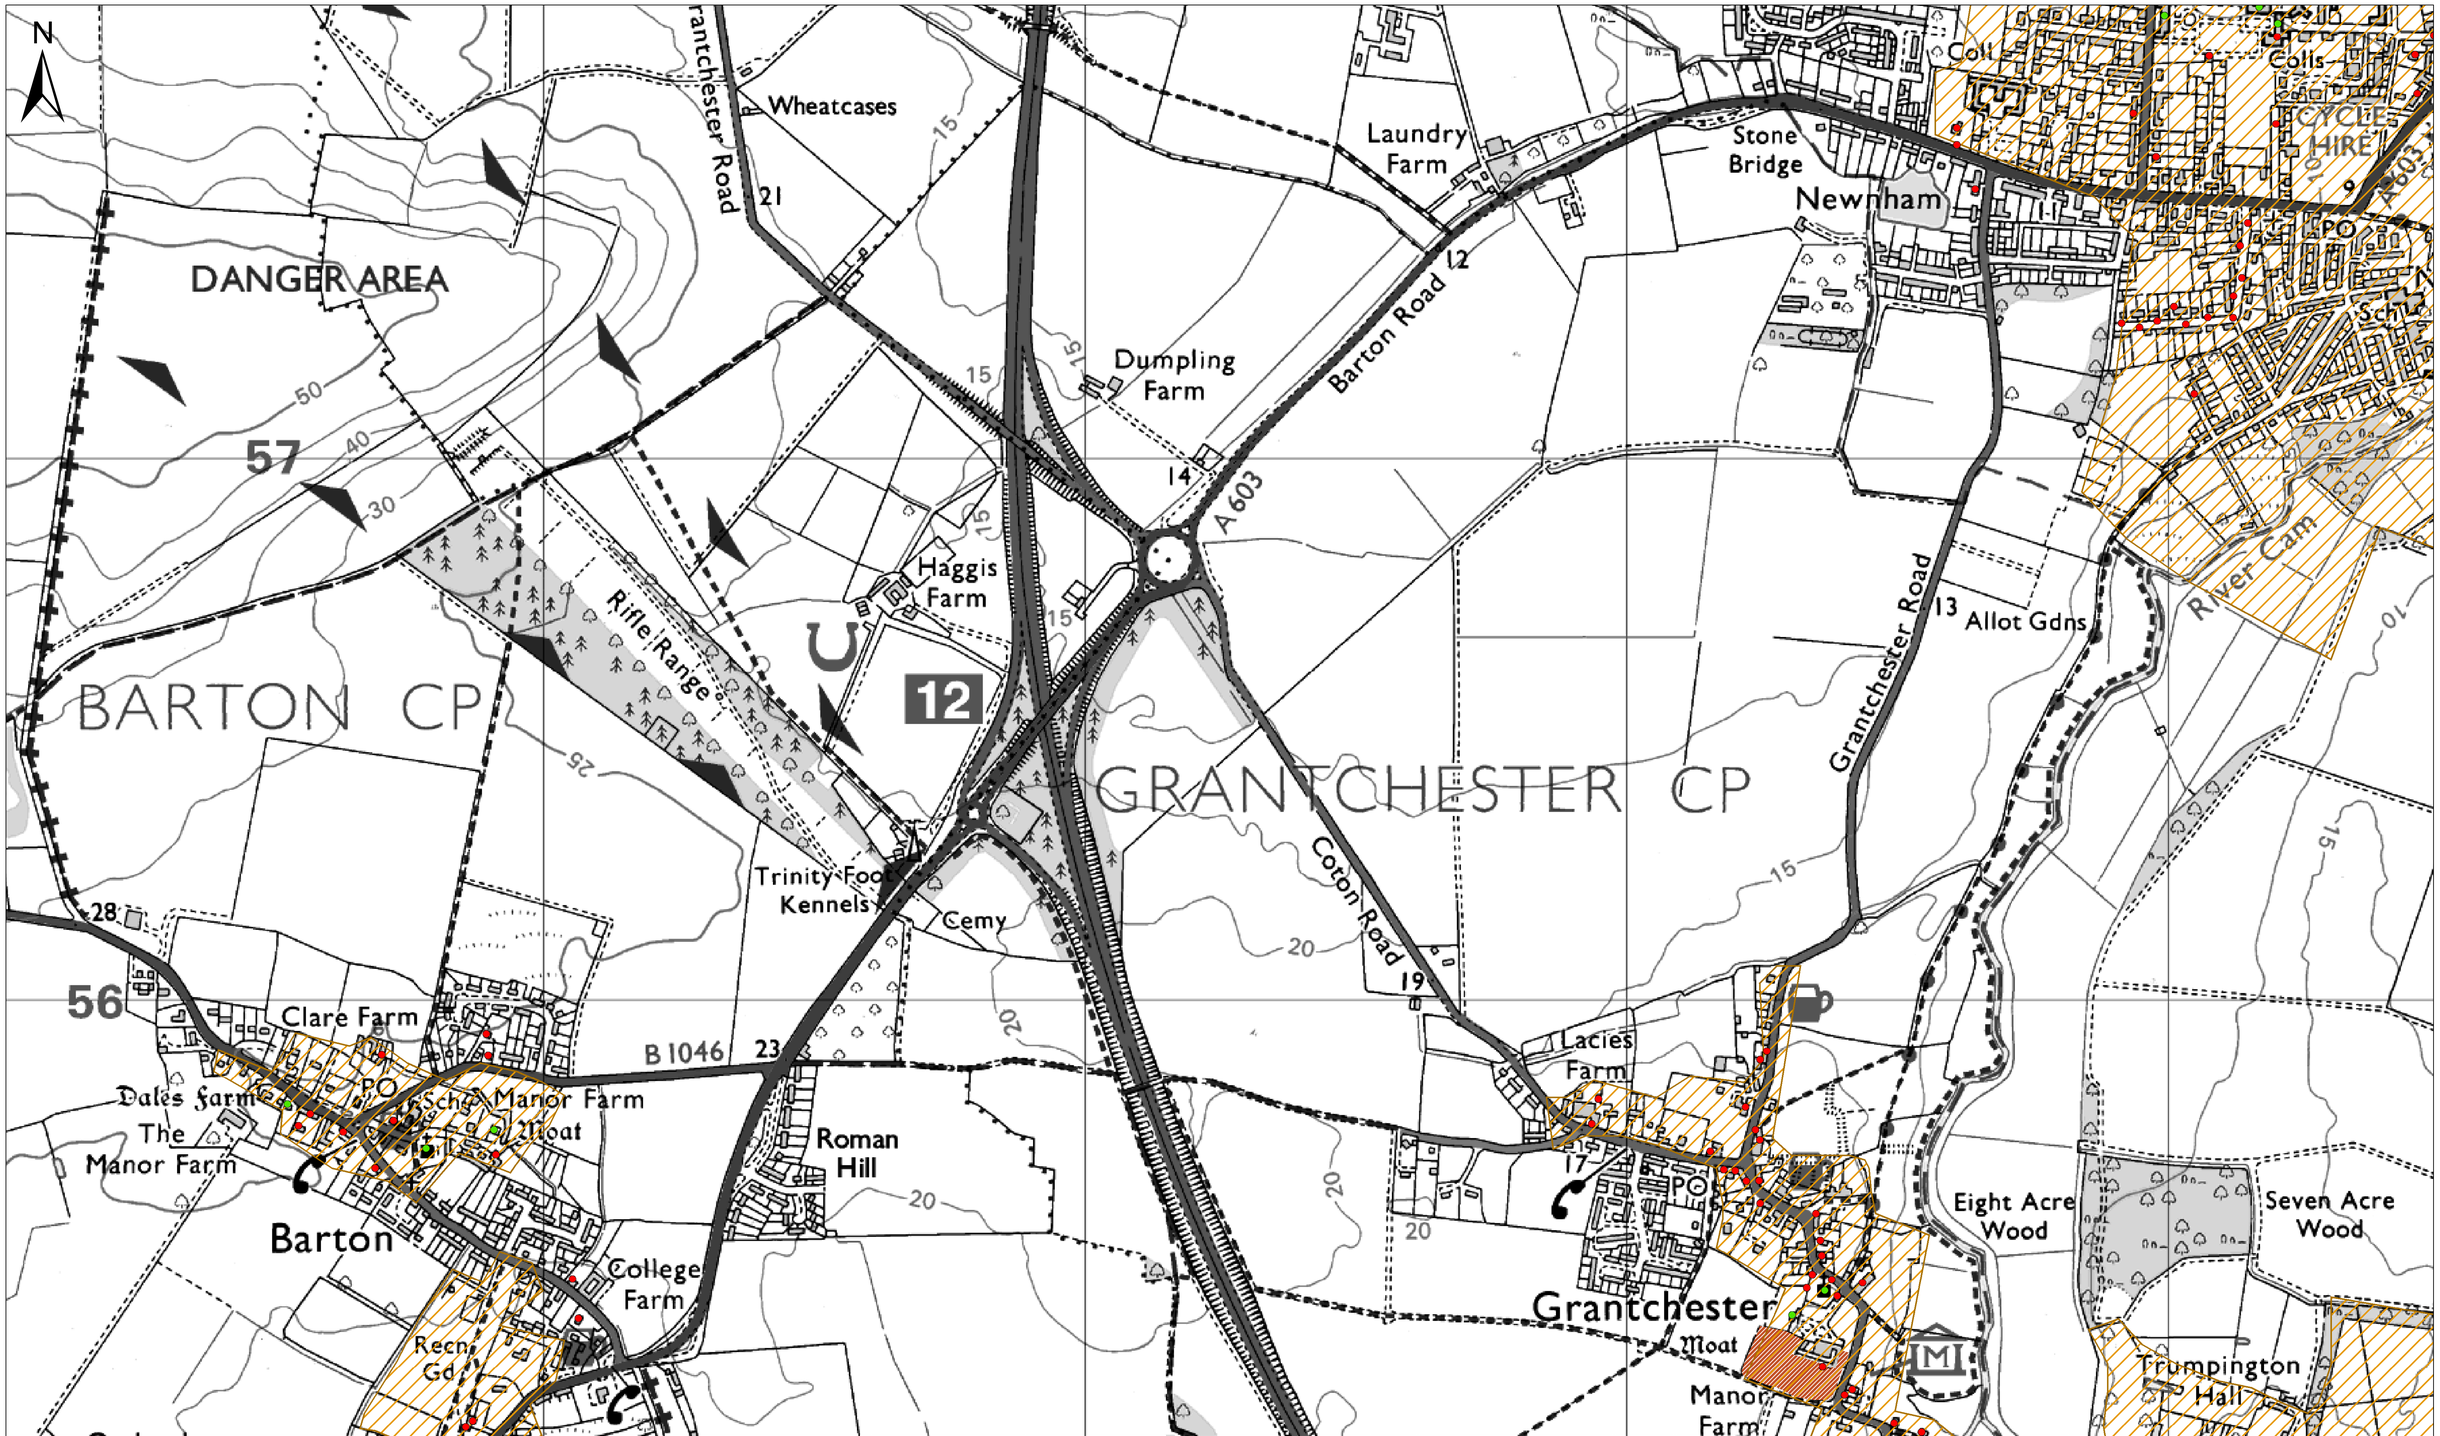

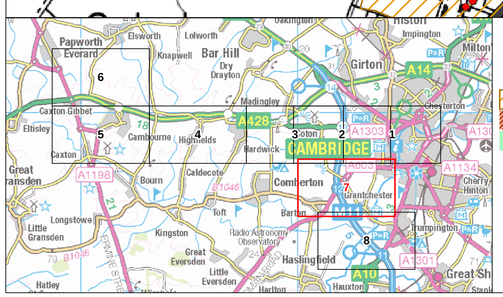

- Listed Building Grade I
- Listed Building Grade II
- Listed Building Grade II*
- Conservation Areas
- Scheduled Monuments
- Registered Parks & Gardens

This map is reproduced from Ordnance Survey material with the permission of Ordnance Survey on behalf of the controller of Her Majesty's Stationery Office. © Crown Copyright. Unauthorised reproduction infringes Crown copyright and may lead to prosecution or civil proceedings.

CLIENT NAME: City Deal Partners

LICENCE NUMBER: 100018928

© Natural England copyright.
© Historic England 2015.

Meters

0 50 100 200 300 400 500

Rev.	Date	Description	By	Chk'd	App'd
P01	27.08.15	DRAFT	CW	SMC	PRM

Drawing Status: DRAFT

Suitability: S2

ATKINS
Elizabeth House
28 Baddow Road
Chelmsford
Essex
CM2 0DG
Tel: +44 (0) 1245 245245
Fax: +44 (0) 1245 345010
www.atkinsglobal.com

Copyright © Atkins Limited (2015)

Client: CITY DEAL PARTNERS

Project Title: Western Orbital


Drawing Title: HERITAGE CONSTRAINTS SKETCH PAGE 7 OF 8


Scale	Designed	Drawn	Checked	Authorised
XXX	TW	TW	XX	XX
Original Size	Date	Date	Date	Date
A0	25/02/16	25/02/16	05/02/16	05/02/16

Drawing Number: Project | Originator | Volume | Location | Type | Role | Number
5131840_A428_00 - ATK - HAC
A428 - D - 001

Project Ref. No.: 5134058

Revision: P01

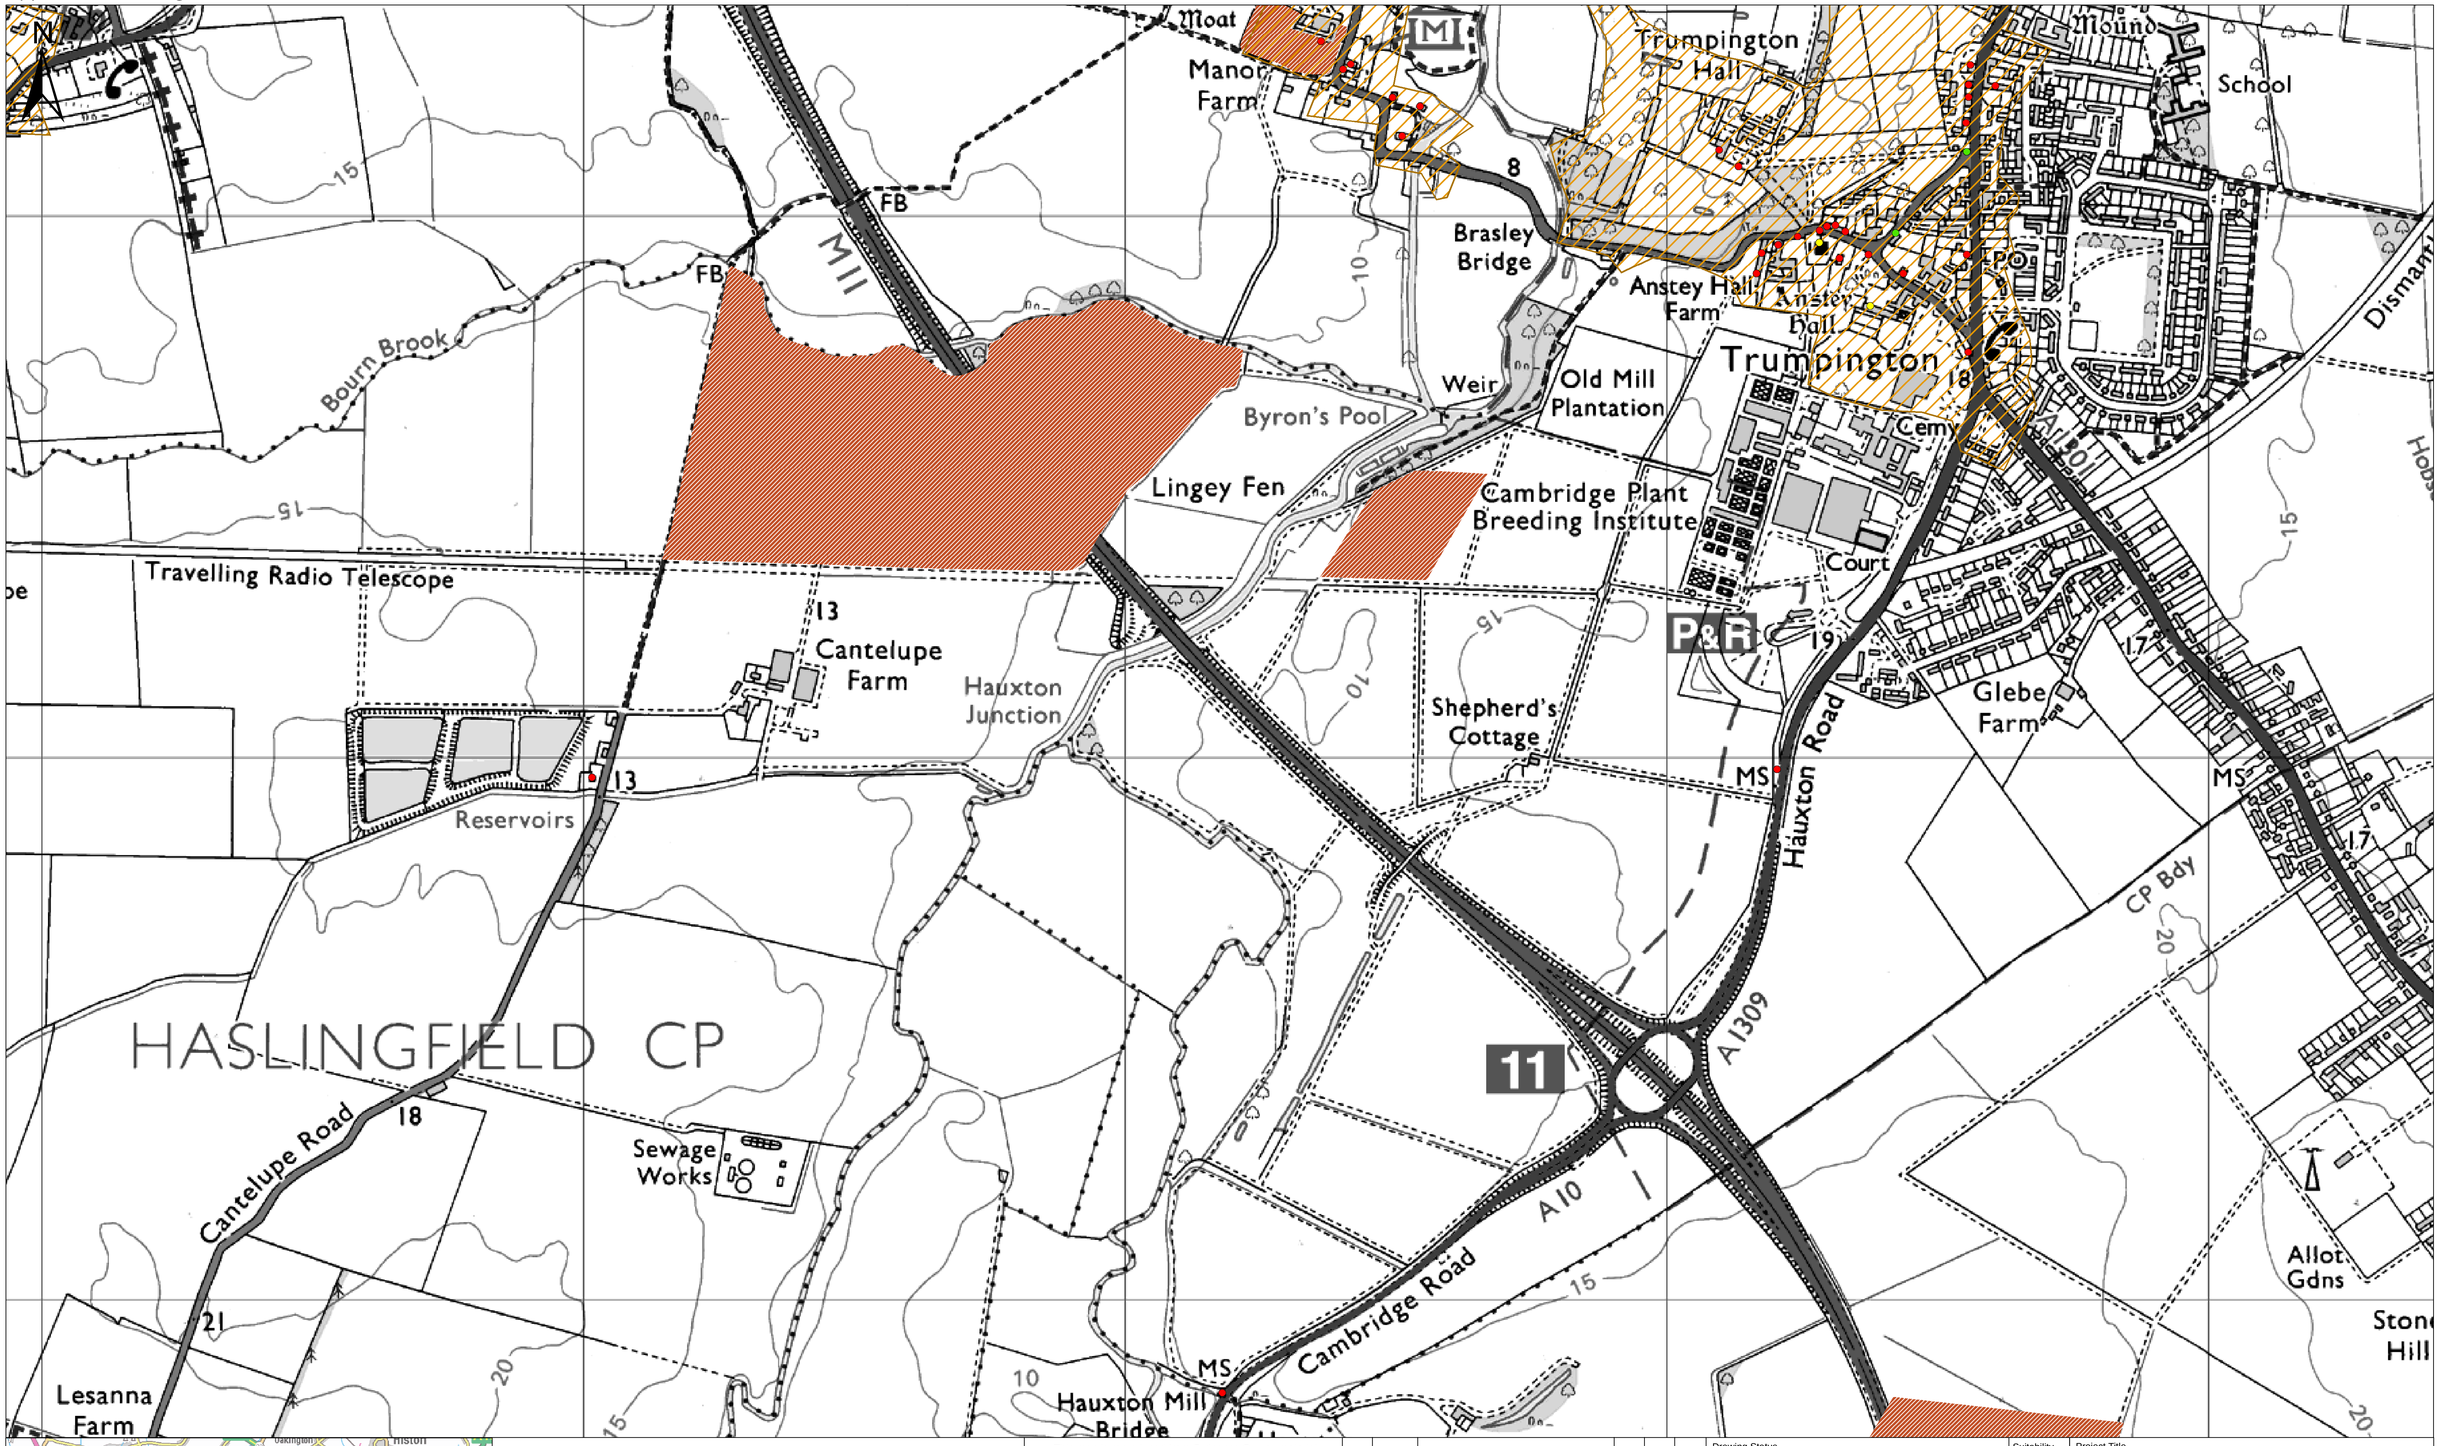

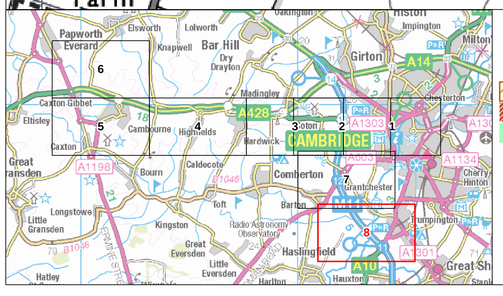

- Listed Building Grade I
- Listed Building Grade II
- Listed Building Grade II*
- Conservation Areas
- Scheduled Monuments
- Registered Parks & Gardens

This map is reproduced from Ordnance Survey material with the permission of Ordnance Survey on behalf of the controller of Her Majesty's Stationery Office. © Crown Copyright. Unauthorised reproduction infringes Crown copyright and may lead to prosecution or civil proceedings.

CLIENT NAME: City Deal Partners

LICENCE NUMBER: 100018928

© Natural England copyright.
© Historic England 2015.

Meters

0 50 100 200 300 400 500

Rev.	Date	Description	By	Chk'd	App'd
P01	27.08.15	DRAFT	CW	SMC	PRM

Drawing Status: DRAFT

Suitability: S2

ATKINS
Elizabeth House
28 Baddow Road
Chelmsford
Essex
CM2 0DG

Tel: +44 (0) 1245 245245
Fax: +44 (0) 1245 345010

www.atkinsglobal.com

Copyright © Atkins Limited (2015)

Client: CITY DEAL PARTNERS

Project Title: Western Orbital

Drawing Title: HERITAGE CONSTRAINTS SKETCH PAGE 8 OF 8

Scale	Designed	Drawn	Checked	Authorised
XXX	TW	TW	XX	XX
Original Size	**Date**	**Date**	**Date**	**Date**
A0	25/02/16	25/02/16	05/02/16	05/02/16

Drawing Number: Project 5131840_A428_00 | Originator ATK | Volume HAC | Location A428 | Type D | Role - | Number 001

Project Ref. No.: 5134058

Revision: P01