
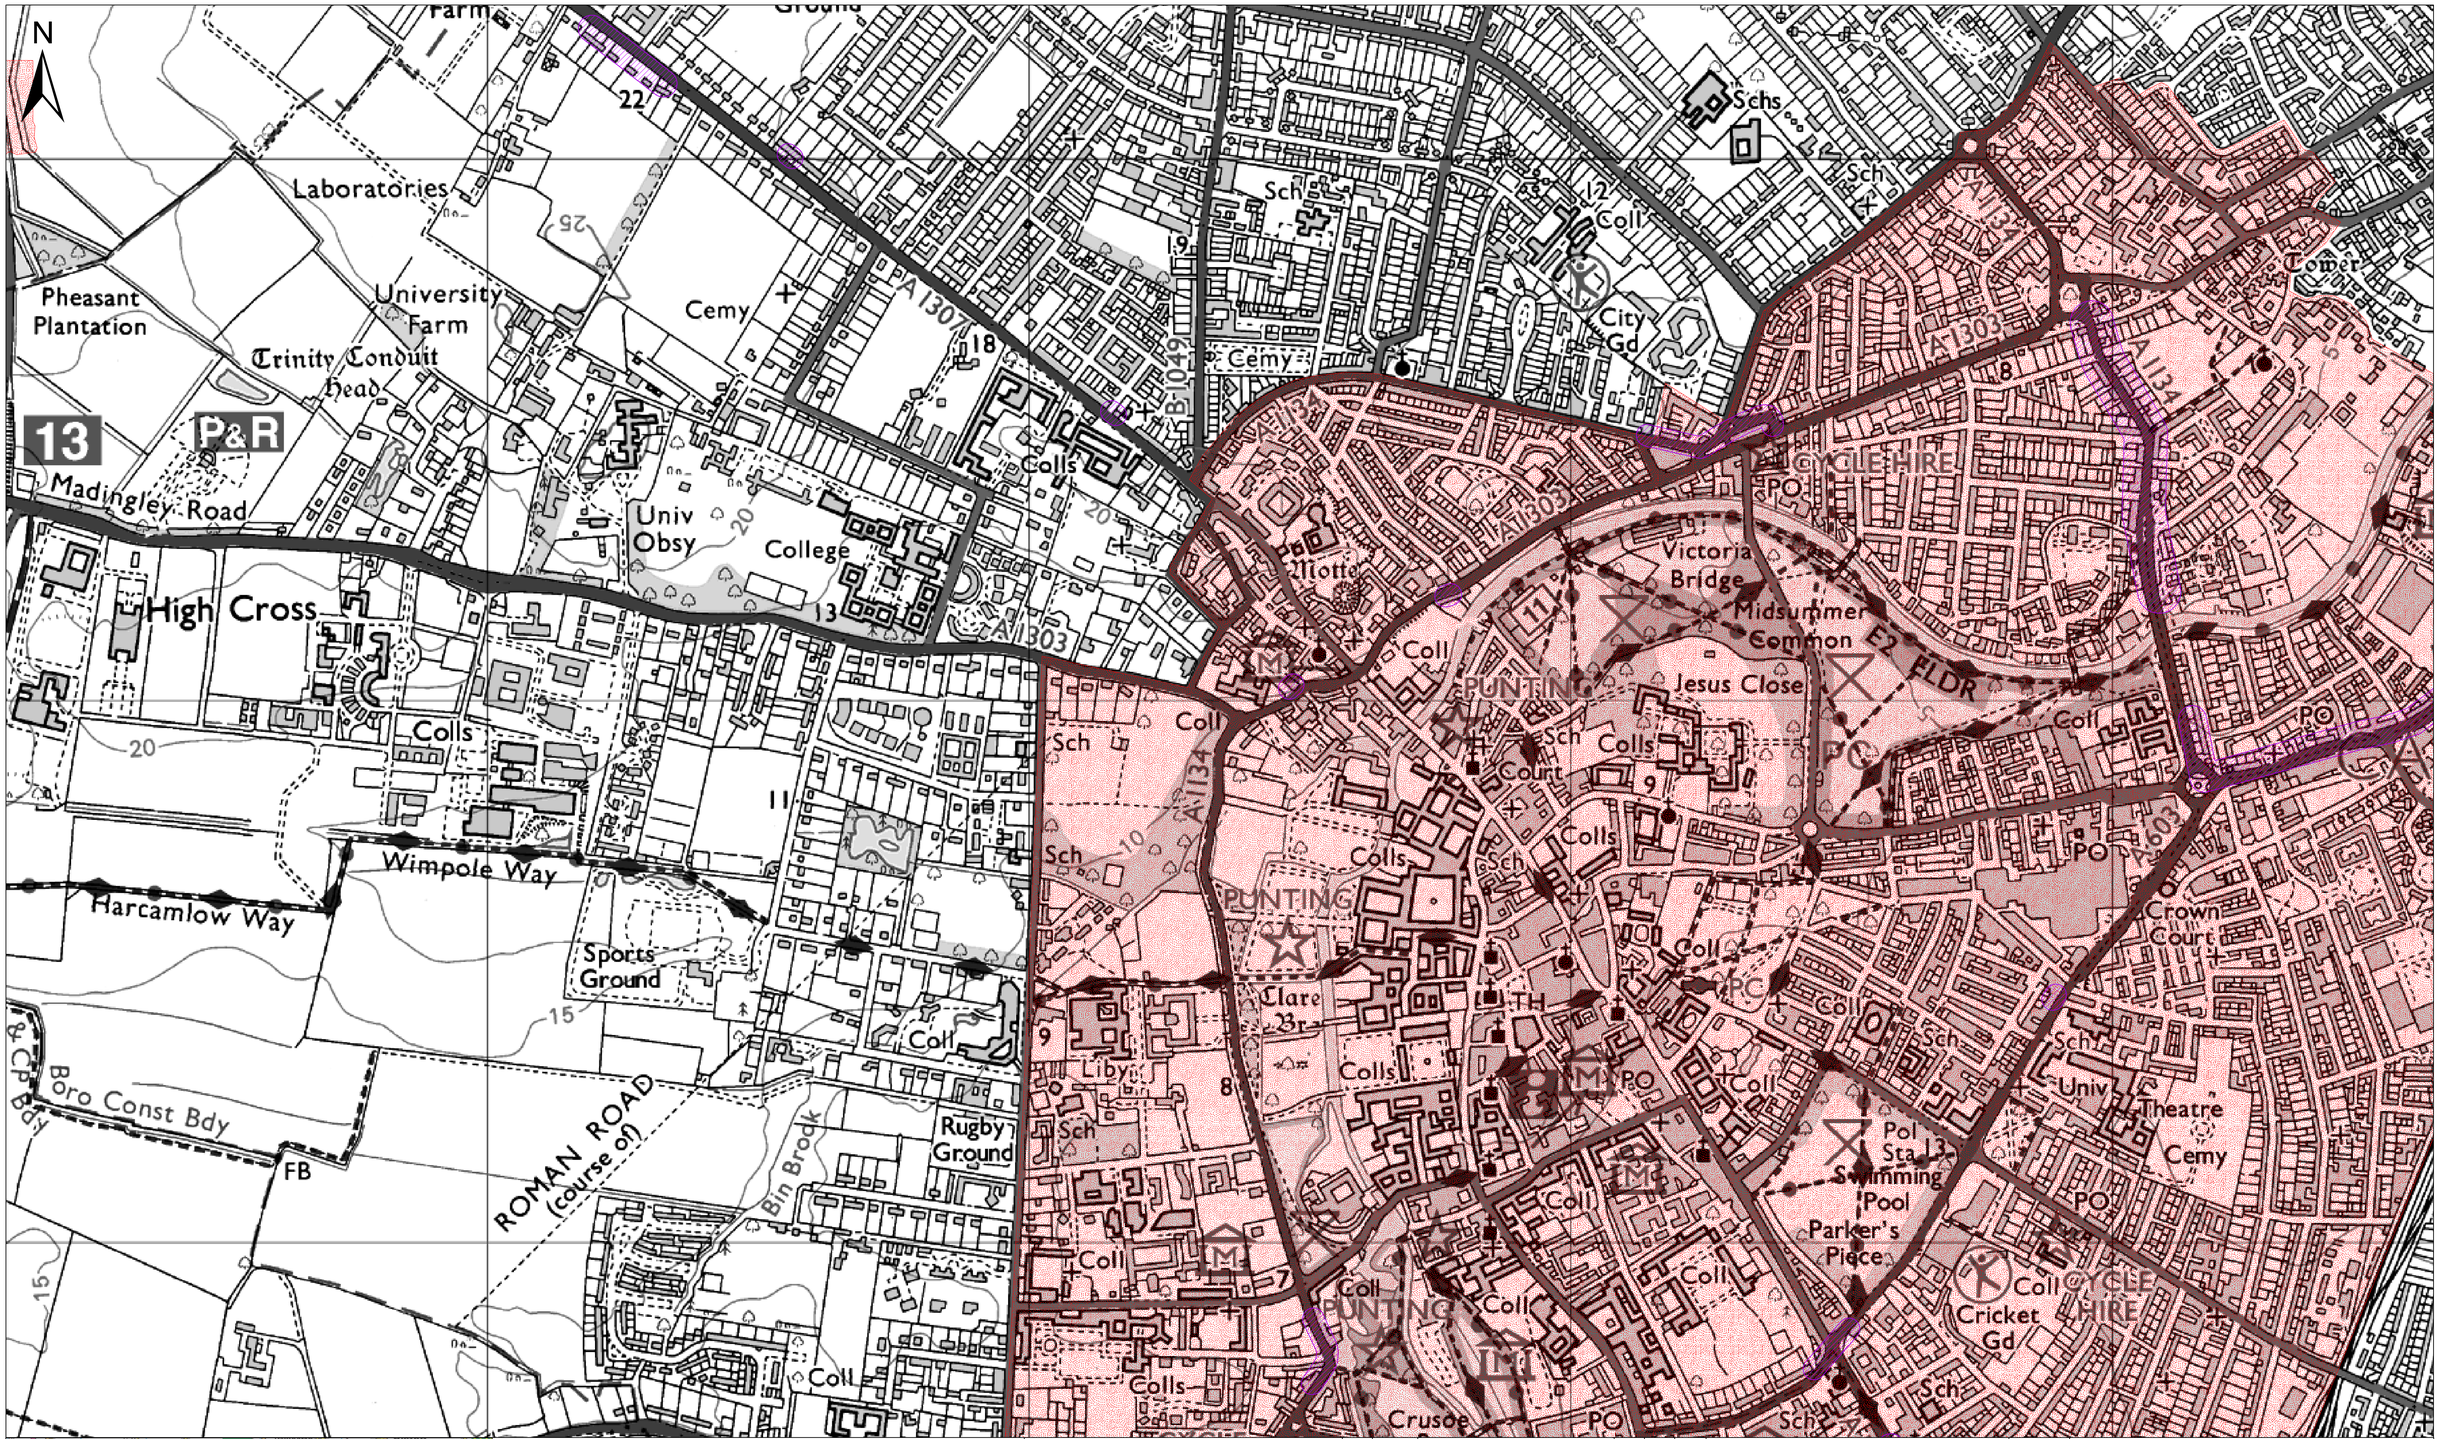


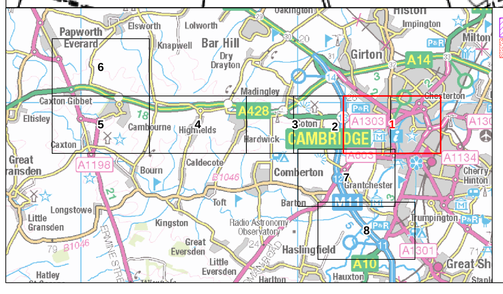

Noise Action Planning

Air Quality Management Areas

This map is reproduced from Ordnance Survey material with the permission of Ordnance Survey on behalf of the controller of Her Majesty's Stationery Office. © Crown Copyright. Unauthorised reproduction infringes Crown copyright and may lead to prosecution or civil proceedings.

CLIENT NAME: City Deal Partners

LICENCE NUMBER: 100018928

© Natural England copyright.
© Historic England 2015.

Meters

0 50 100 200 300 400 500

Rev.	Date	Description	By	Chk'd	App'd
P01	27.08.15	DRAFT	CW	SMC	PRM

Drawing Status: DRAFT

Suitability: S2

ATKINS
Elizabeth House
28 Baddow Road
Chelmsford
Essex
CM2 0DG
Tel: +44 (0) 1245 245245
Fax: +44 (0) 1245 345010
www.atkinsglobal.com

Copyright © Atkins Limited (2015)

Client: CITY DEAL PARTNERS

Project Title: Western Orbital

Drawing Title: POLLUTION CONSTRAINTS SKETCH PAGE 1 OF 8


Scale	Designed	Drawn	Checked	Authorised
XXX	JCW	JCW	FM	PRM
Original Size	**Date**	**Date**	**Date**	**Date**
A0	05/02/16	05/02/16	05/02/16	05/02/16


Drawing Number: Project | Originator | Volume | Location | Type | Role | Number

5131840_A428_00 - ATK - HAC
A428 - D - 001

Project Ref. No.: 5134058

Revision: P01

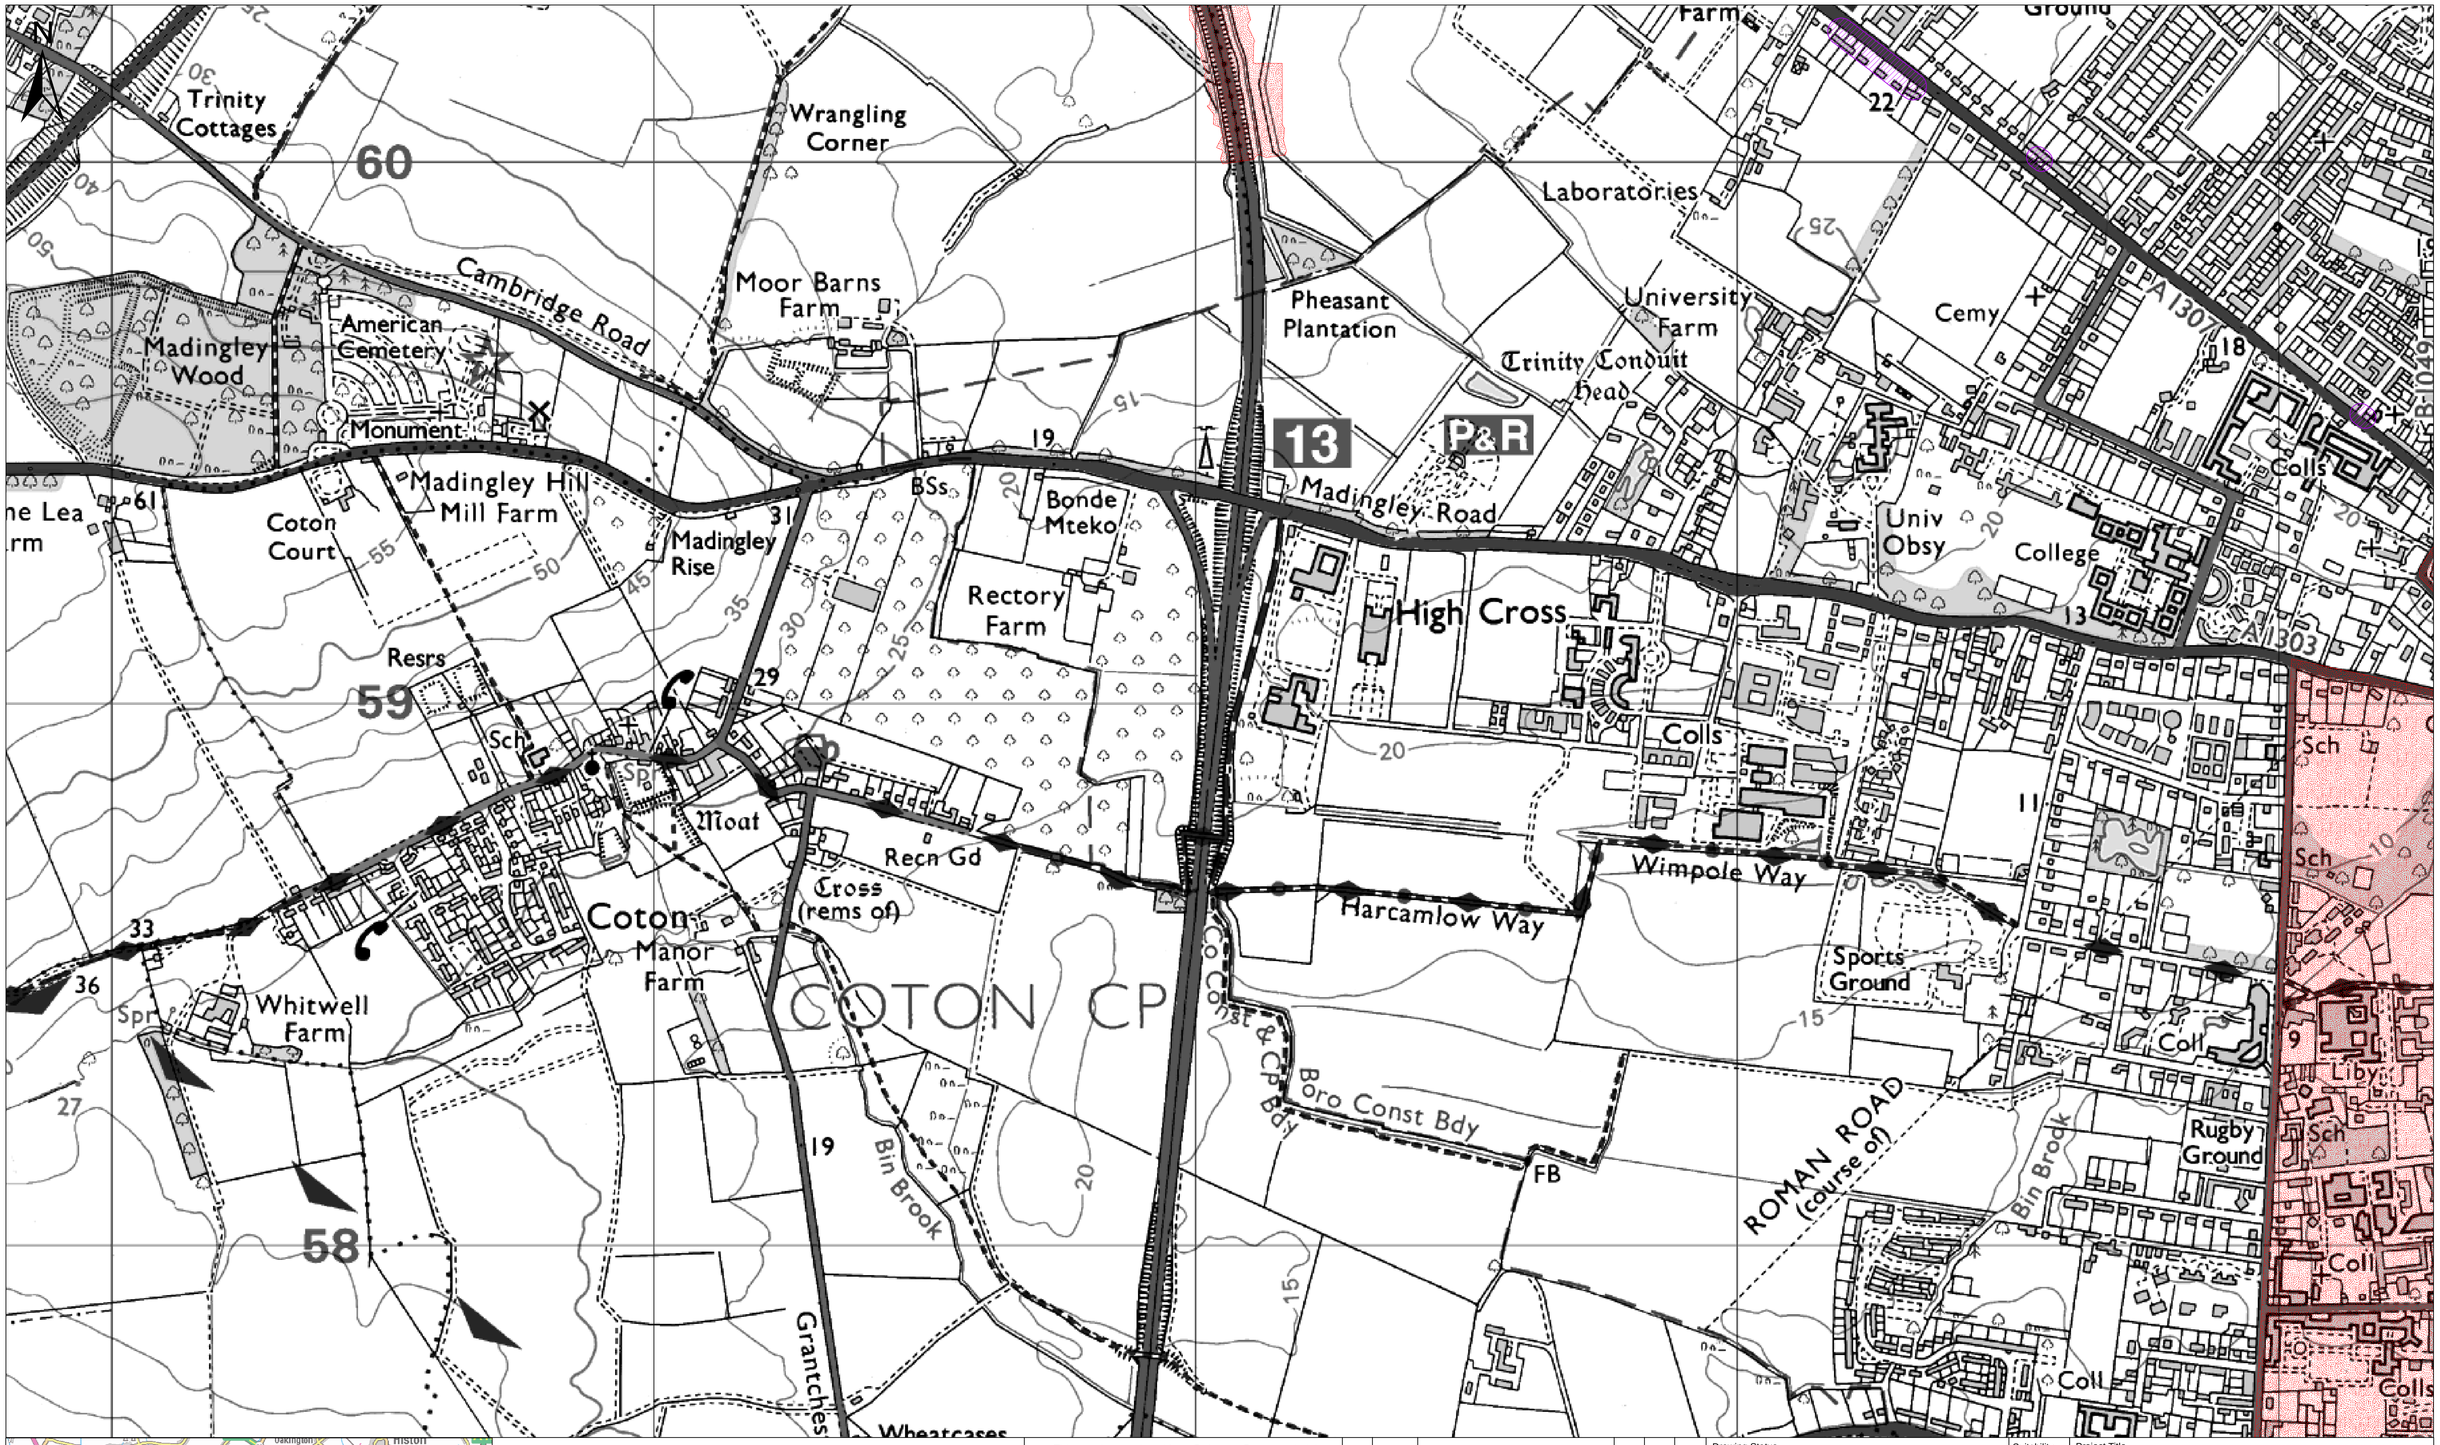

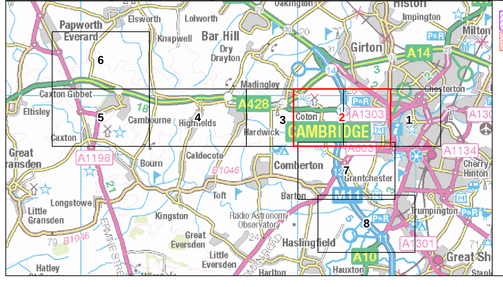

Noise Action Planning
Air Quality Management Areas

This map is reproduced from Ordnance Survey material with the permission of Ordnance Survey on behalf of the controller of Her Majesty's Stationery Office. © Crown Copyright. Unauthorised reproduction infringes Crown copyright and may lead to prosecution or civil proceedings.

CLIENT NAME: City Deal Partners

LICENCE NUMBER: 100018928

© Natural England copyright.
© Historic England 2015.

Meters
0 50 100 200 300 400 500

Rev.	Date	Description	By	Chk'd	App'd
P01	27.08.15	DRAFT	CW	SMC	PRM

Drawing Status: DRAFT
Suitability: S2

ATKINS
Elizabeth House
28 Baddow Road
Chelmsford
Essex
CM2 0DG
Tel: +44 (0) 1245 245245
Fax: +44 (0) 1245 345010
www.atkinsglobal.com

Copyright © Atkins Limited (2015)


Client: CITY DEAL PARTNERS


Project Title: Western Orbital

Drawing Title: POLLUTION CONSTRAINTS SKETCH PAGE 2 OF 8

Scale	Designed	Drawn	Checked	Authorised
XXX	JCW	JCW	FM	PRM
Original Size	Date	Date	Date	Date
A0	05/02/16	05/02/16	05/02/16	05/02/16

Drawing Number: Project 5131840_A428_00 - Originator ATK - Volume HAC - Location A428 - Type D - Role - Number 001
Project Ref. No.: 5134058
Revision: P01

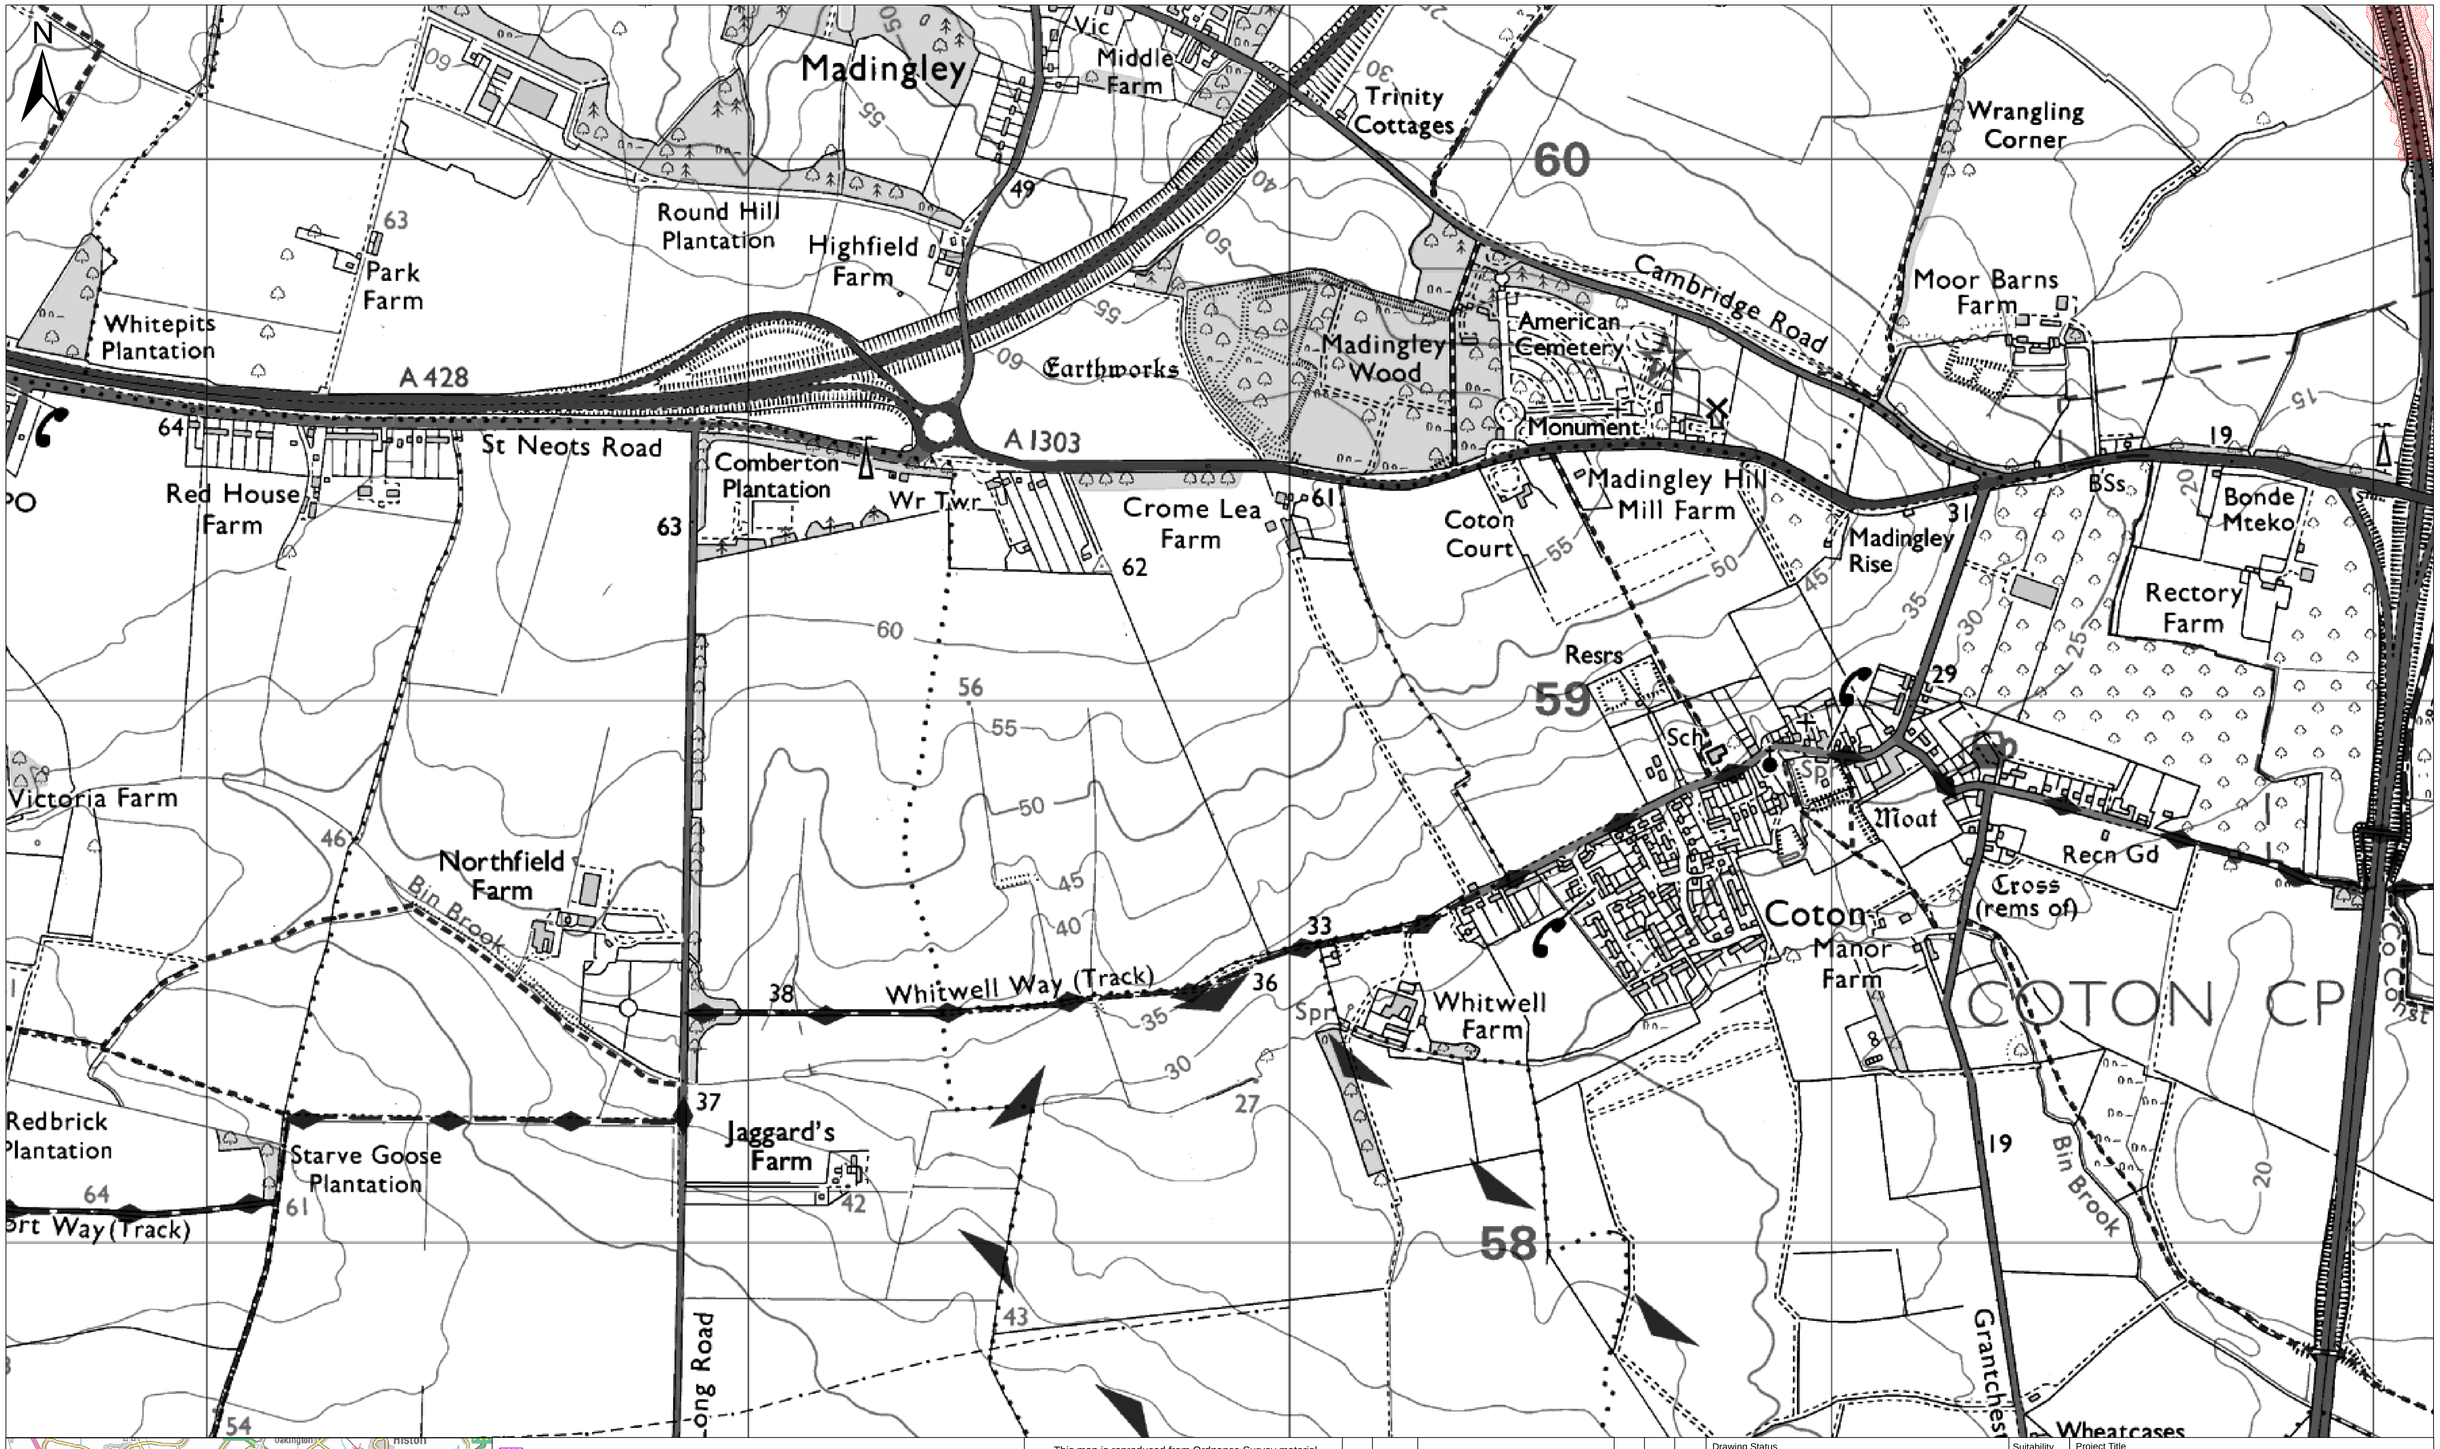

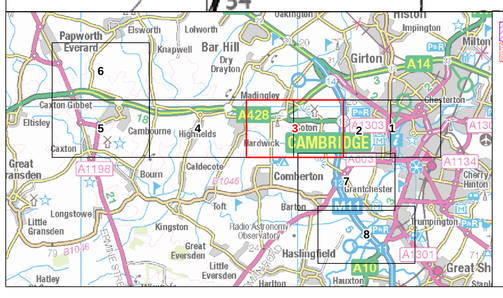

Noise Action Planning
Air Quality Management Areas

This map is reproduced from Ordnance Survey material with the permission of Ordnance Survey on behalf of the controller of Her Majesty's Stationery Office. © Crown Copyright. Unauthorised reproduction infringes Crown copyright and may lead to prosecution or civil proceedings.

CLIENT NAME: City Deal Partners

LICENCE NUMBER: 100018928

© Natural England copyright.
© Historic England 2015.

Meters
0 50 100 200 300 400 500

Rev.	Date	Description	By	Chk'd	App'd
P01	27.08.15	DRAFT	CW	SMC	PRM

Drawing Status: DRAFT
Suitability: S2

ATKINS
Elizabeth House
28 Baddow Road
Chelmsford
Essex
CM2 0DG
Tel: +44 (0) 1245 245245
Fax: +44 (0) 1245 345010
www.atkinsglobal.com

Copyright © Atkins Limited (2015)

Client: CITY DEAL PARTNERS


Project Title: Western Orbital


Drawing Title: POLLUTION CONSTRAINTS SKETCH
PAGE 3 OF 8

Scale	Designed	Drawn	Checked	Authorised
XXX	JCW	JCW	FM	PRM
Original Size	Date	Date	Date	Date
A0	05/02/16	05/02/16	05/02/16	05/02/16

Drawing Number: Project | Originator | Volume | Location | Type | Role | Number
5131840_A428_00 - ATK - HAC
A428 - D - 001

Project Ref. No.: 5134058
Revision: P01

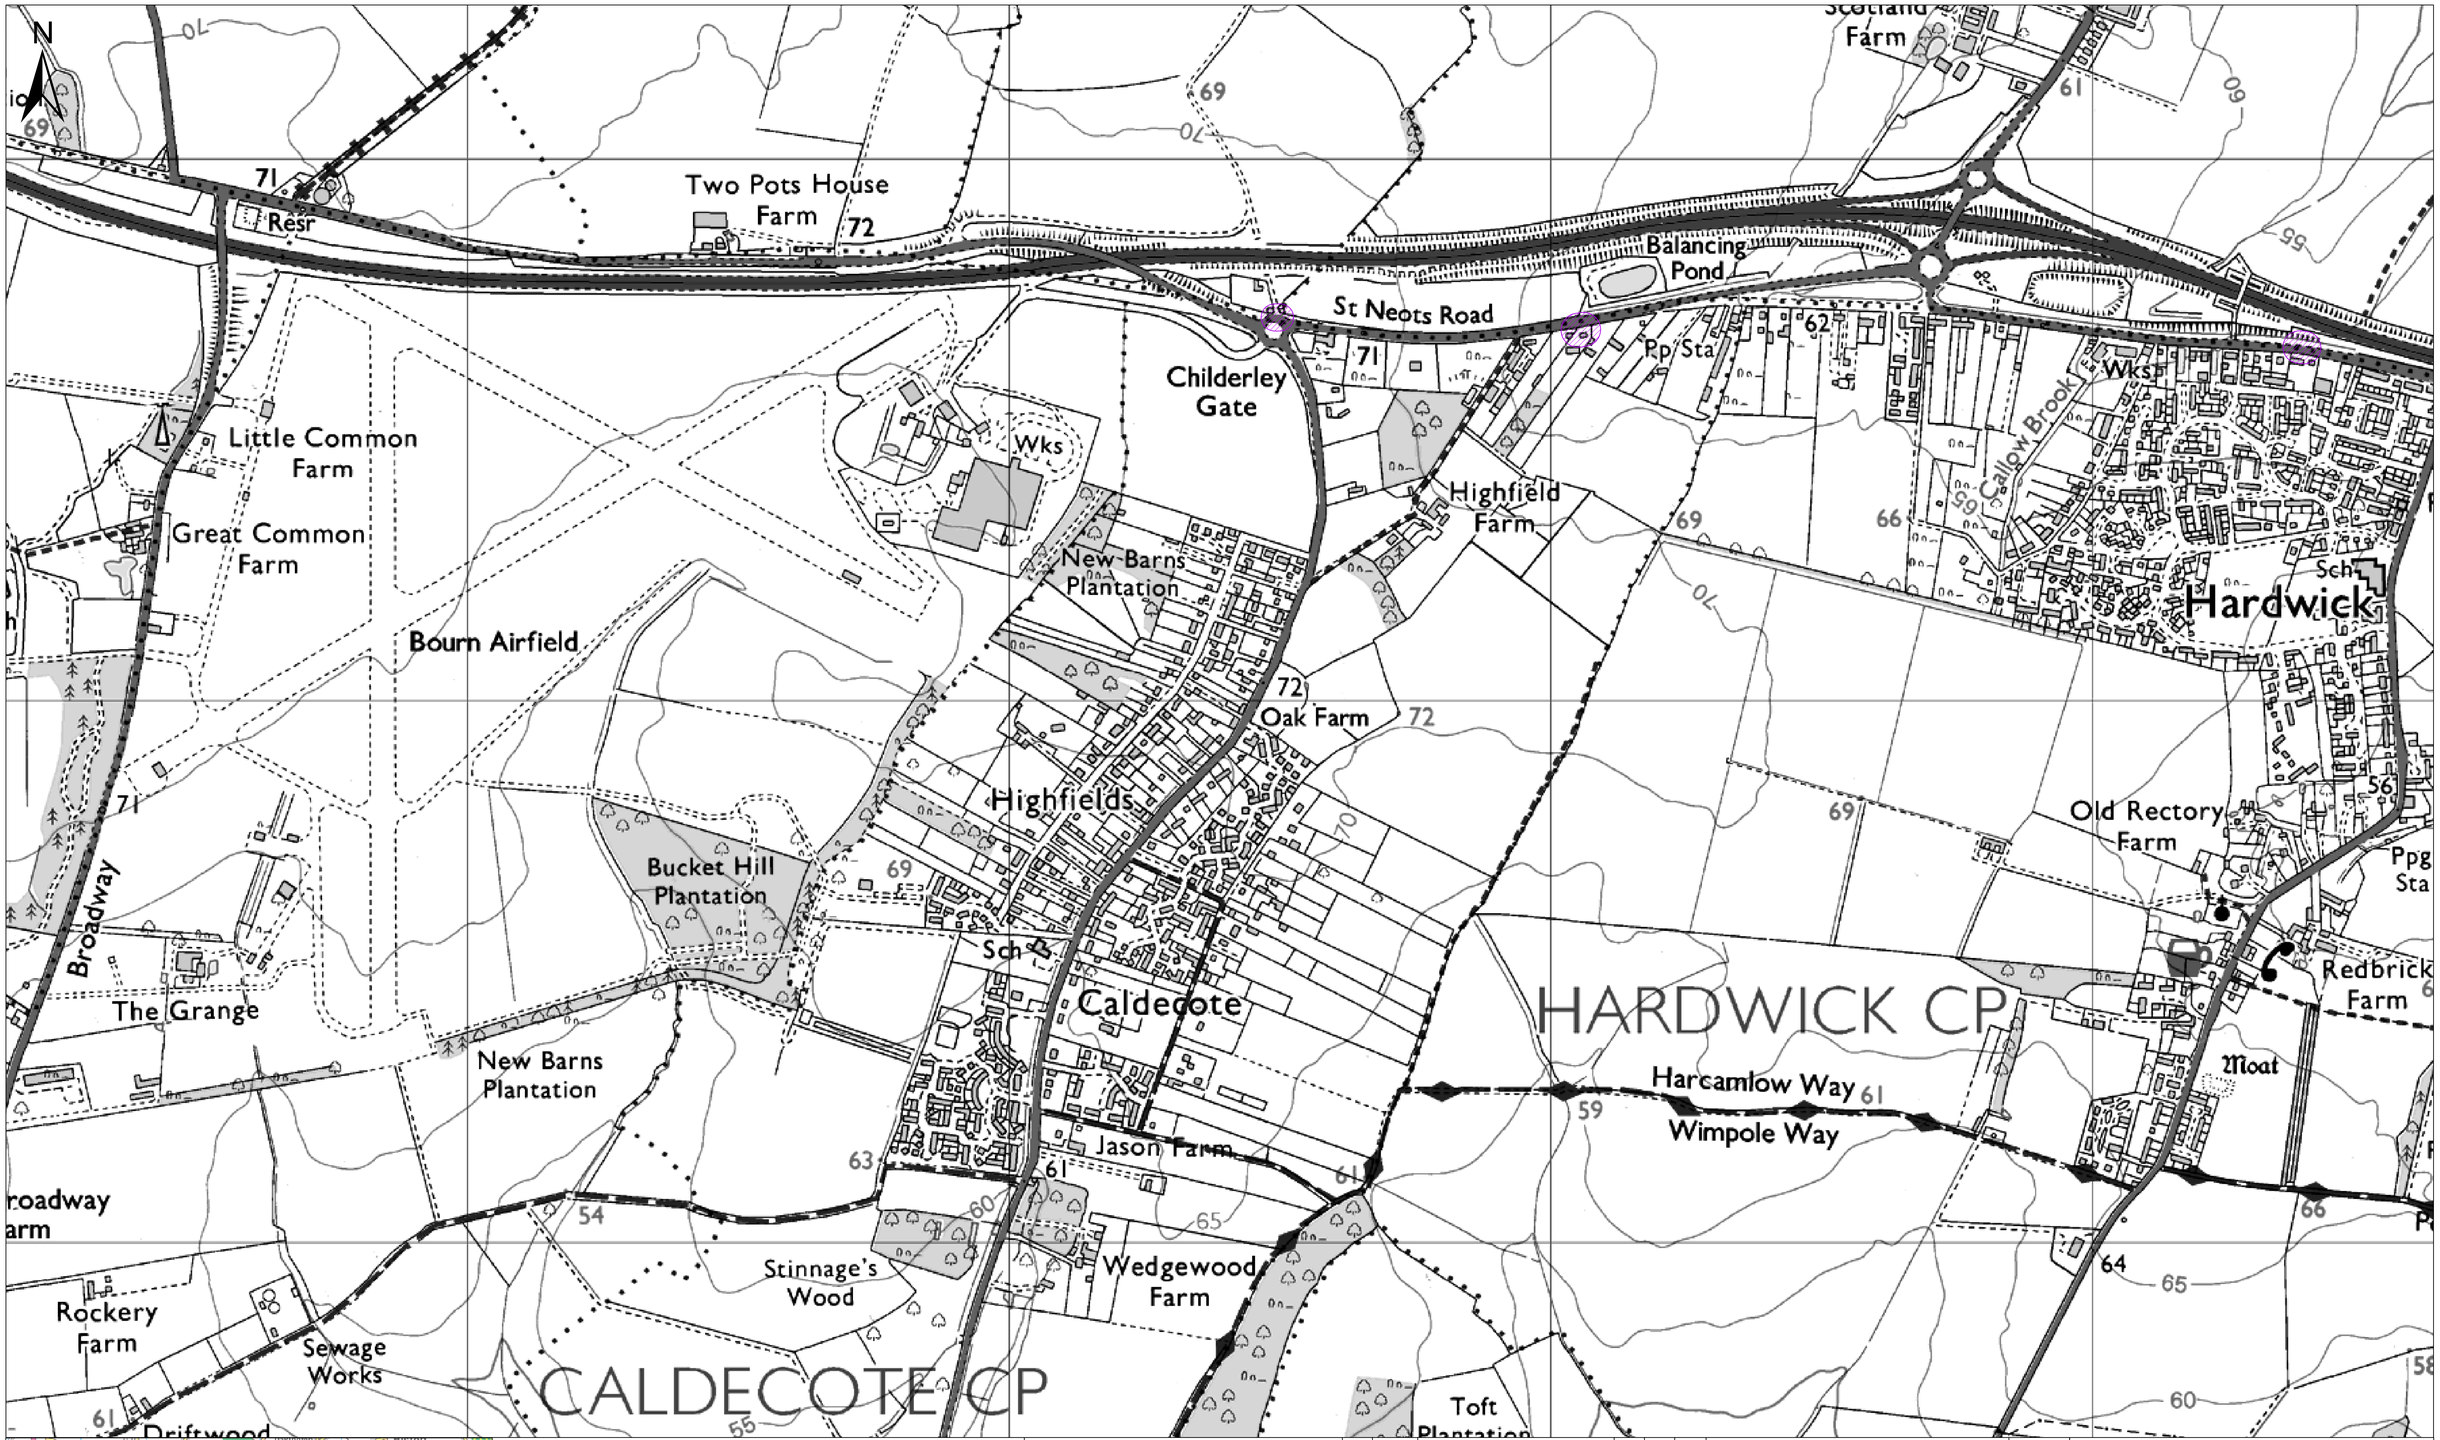

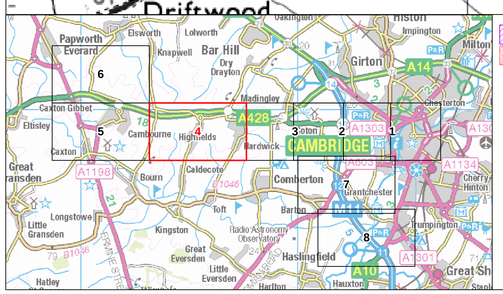

Noise Action Planning
Air Quality Management Areas

This map is reproduced from Ordnance Survey material with the permission of Ordnance Survey on behalf of the controller of Her Majesty's Stationery Office. © Crown Copyright. Unauthorised reproduction infringes Crown copyright and may lead to prosecution or civil proceedings.

CLIENT NAME: City Deal Partners

LICENCE NUMBER: 100018928

© Natural England copyright.
© Historic England 2015.

Meters
0 50 100 200 300 400 500

Rev.	Date	Description	By	Chk'd	App'd
P01	27.08.15	DRAFT	CW	SMC	PRM

Drawing Status: DRAFT
Suitability: S2

ATKINS
Elizabeth House
28 Baddow Road
Chelmsford
Essex
CM2 0DG
Tel: +44 (0) 1245 245245
Fax: +44 (0) 1245 345010
www.atkinsglobal.com

Copyright © Atkins Limited (2015)

Client: CITY DEAL PARTNERS


Project Title: Western Orbital


Drawing Title: POLLUTION CONSTRAINTS SKETCH PAGE 4 OF 8

Scale	Designed	Drawn	Checked	Authorised
XXX	JCW	JCW	FM	PRM
Original Size	Date	Date	Date	Date
A0	05/02/16	05/02/16	05/02/16	05/02/16

Drawing Number: Project | Originator | Volume | Location | Type | Role | Number
5131840_A428_00 - ATK - HAC
A428 - D - 001

Project Ref. No.: 5134058
Revision: P01

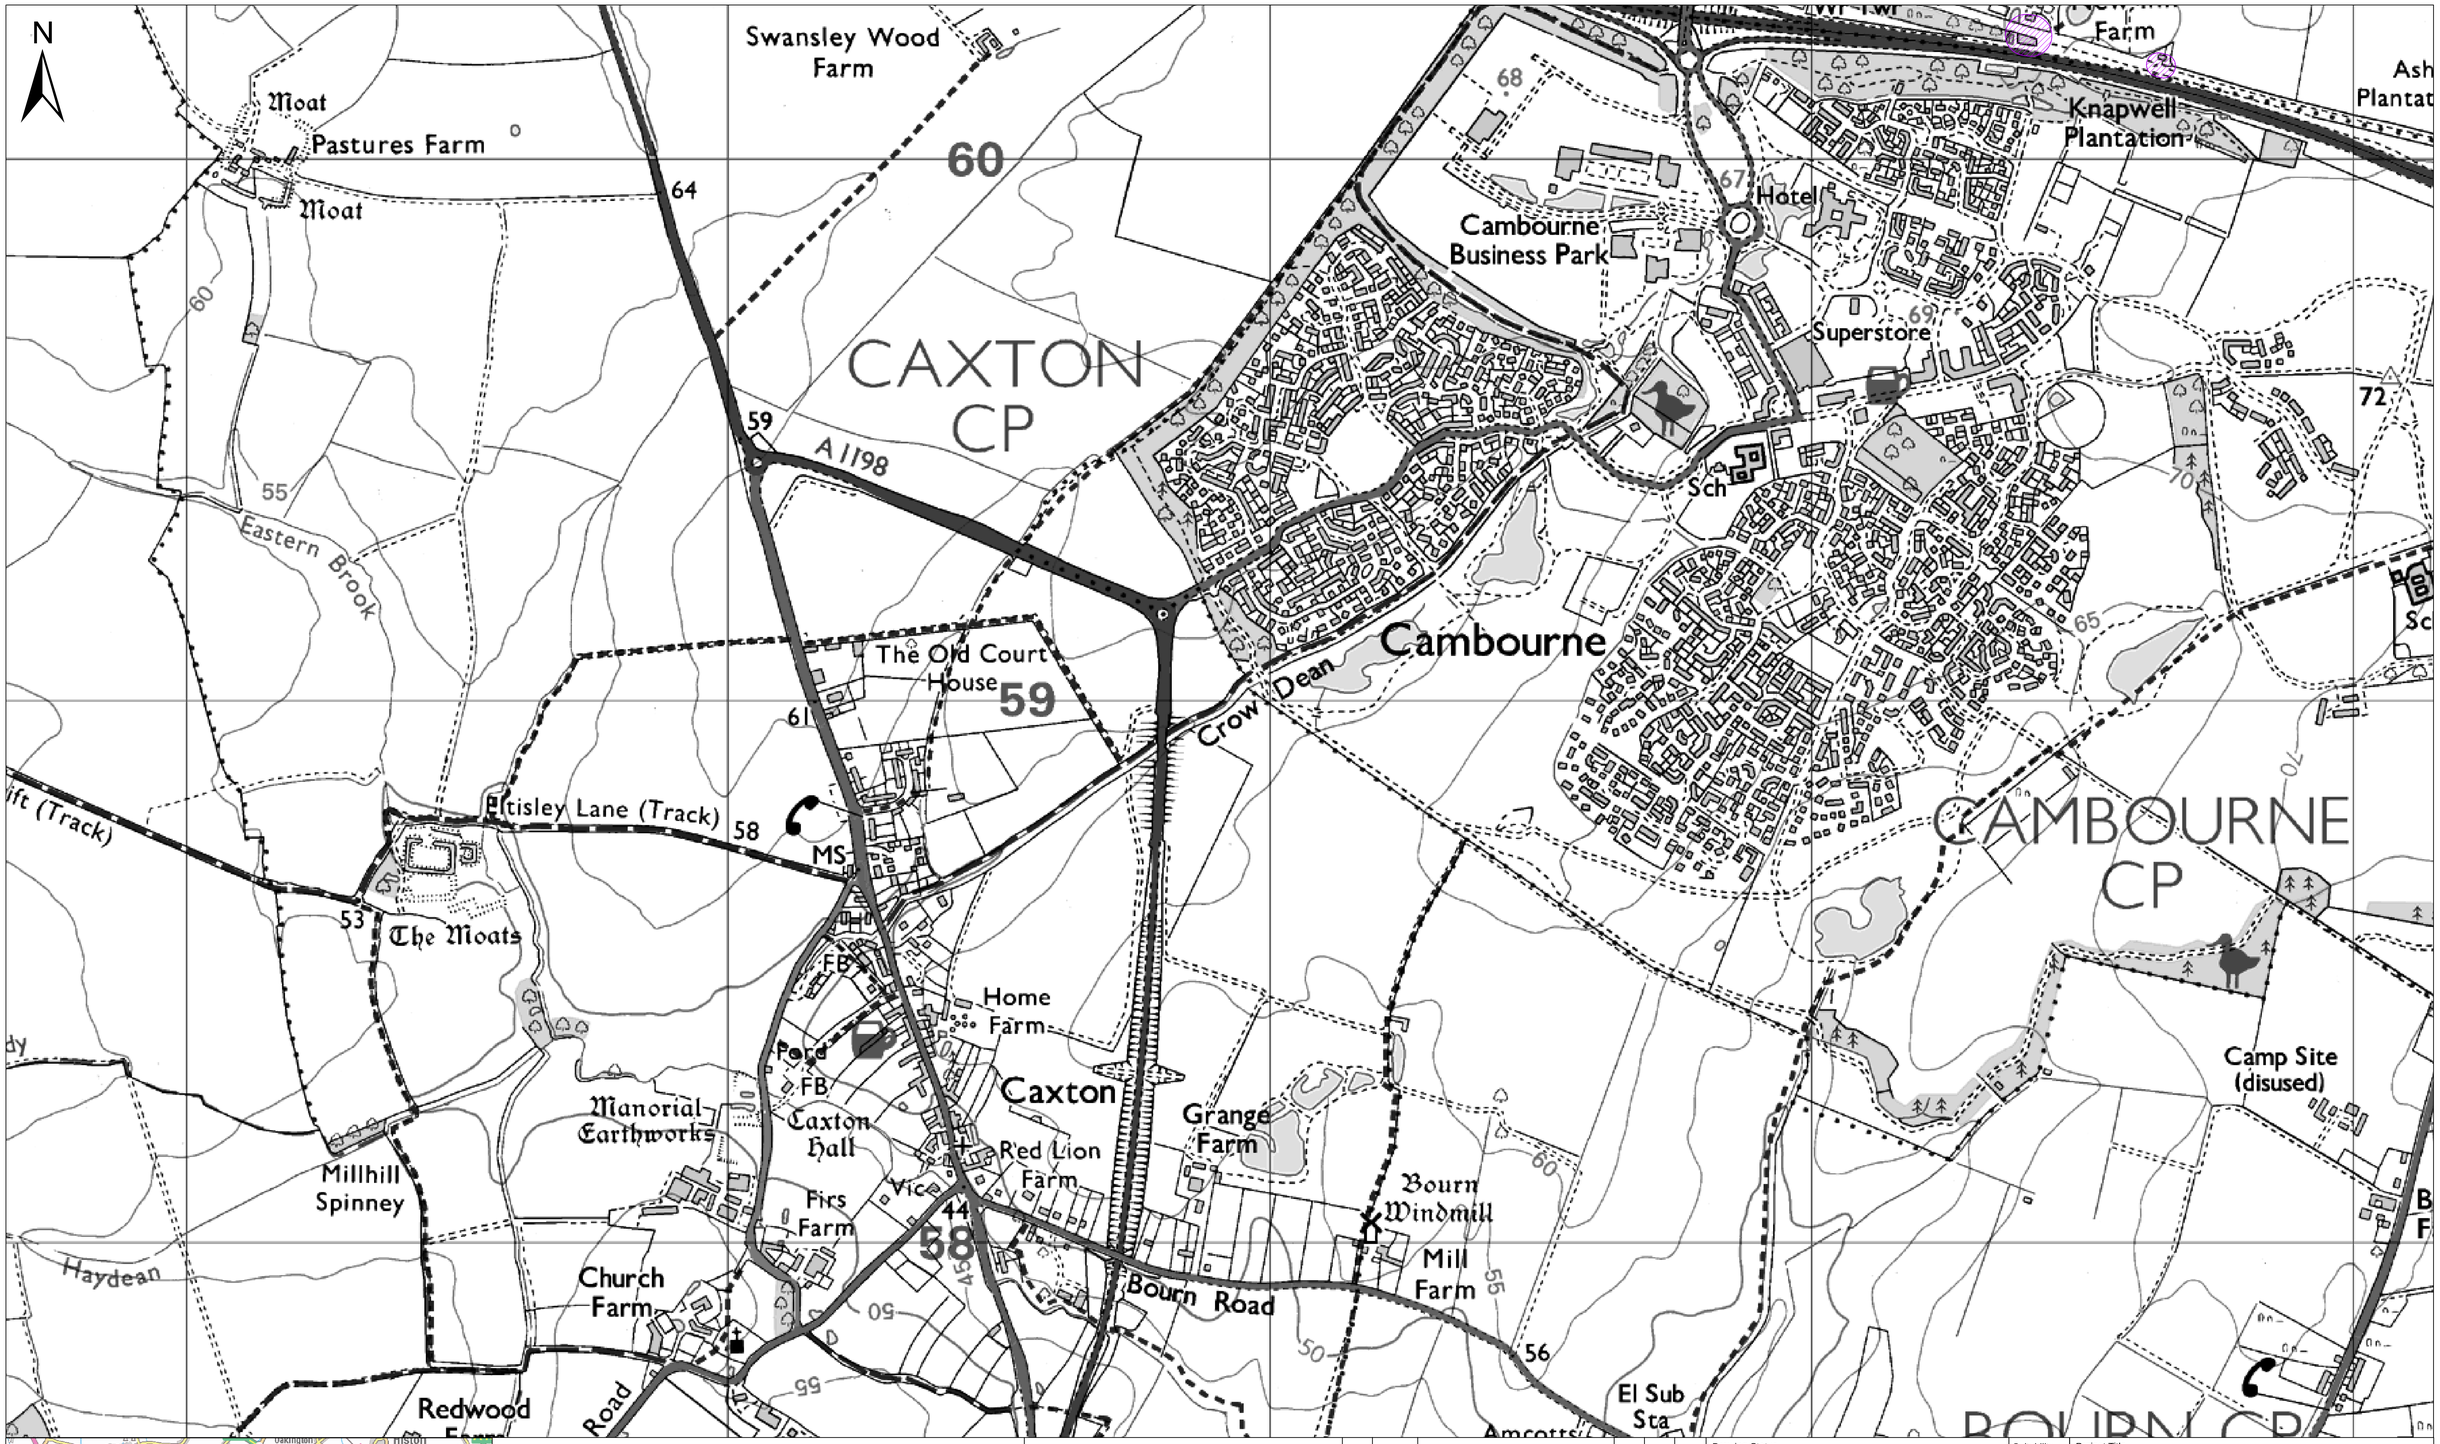

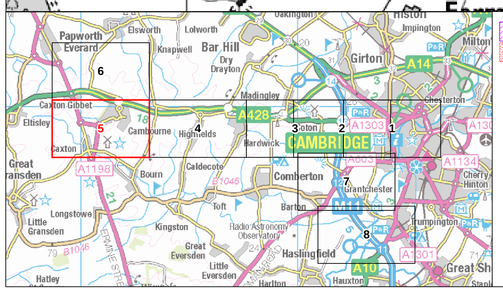

Noise Action Planning

Air Quality Management Areas

This map is reproduced from Ordnance Survey material with the permission of Ordnance Survey on behalf of the controller of Her Majesty's Stationery Office. © Crown Copyright. Unauthorised reproduction infringes Crown copyright and may lead to prosecution or civil proceedings.

CLIENT NAME: City Deal Partners

LICENCE NUMBER: 100018928

© Natural England copyright.
© Historic England 2015.

Meters

0 50 100 200 300 400 500

Rev.	Date	Description	By	Chk'd	App'd
P01	27.08.15	DRAFT	CW	SMC	PRM

Drawing Status: DRAFT

Suitability: S2

ATKINS
Elizabeth House
28 Baddow Road
Chelmsford
Essex
CM2 0DG

Tel: +44 (0) 1245 245245
Fax: +44 (0) 1245 345010

www.atkinsglobal.com

Copyright © Atkins Limited (2015)

Client: CITY DEAL PARTNERS

Project Title: Western Orbital


Drawing Title: POLLUTION CONSTRAINTS SKETCH PAGE 5 OF 8


Scale	Designed	Drawn	Checked	Authorised
XXX	JCW	JCW	FM	PRM
Original Size	**Date**	**Date**	**Date**	**Date**
A0	05/02/16	05/02/16	05/02/16	05/02/16

Drawing Number: Project 5131840_A428_00 | Originator ATK | Volume HAC | Location A428 | Type D | Role - | Number 001

Project Ref. No.: 5134058

Revision: P01

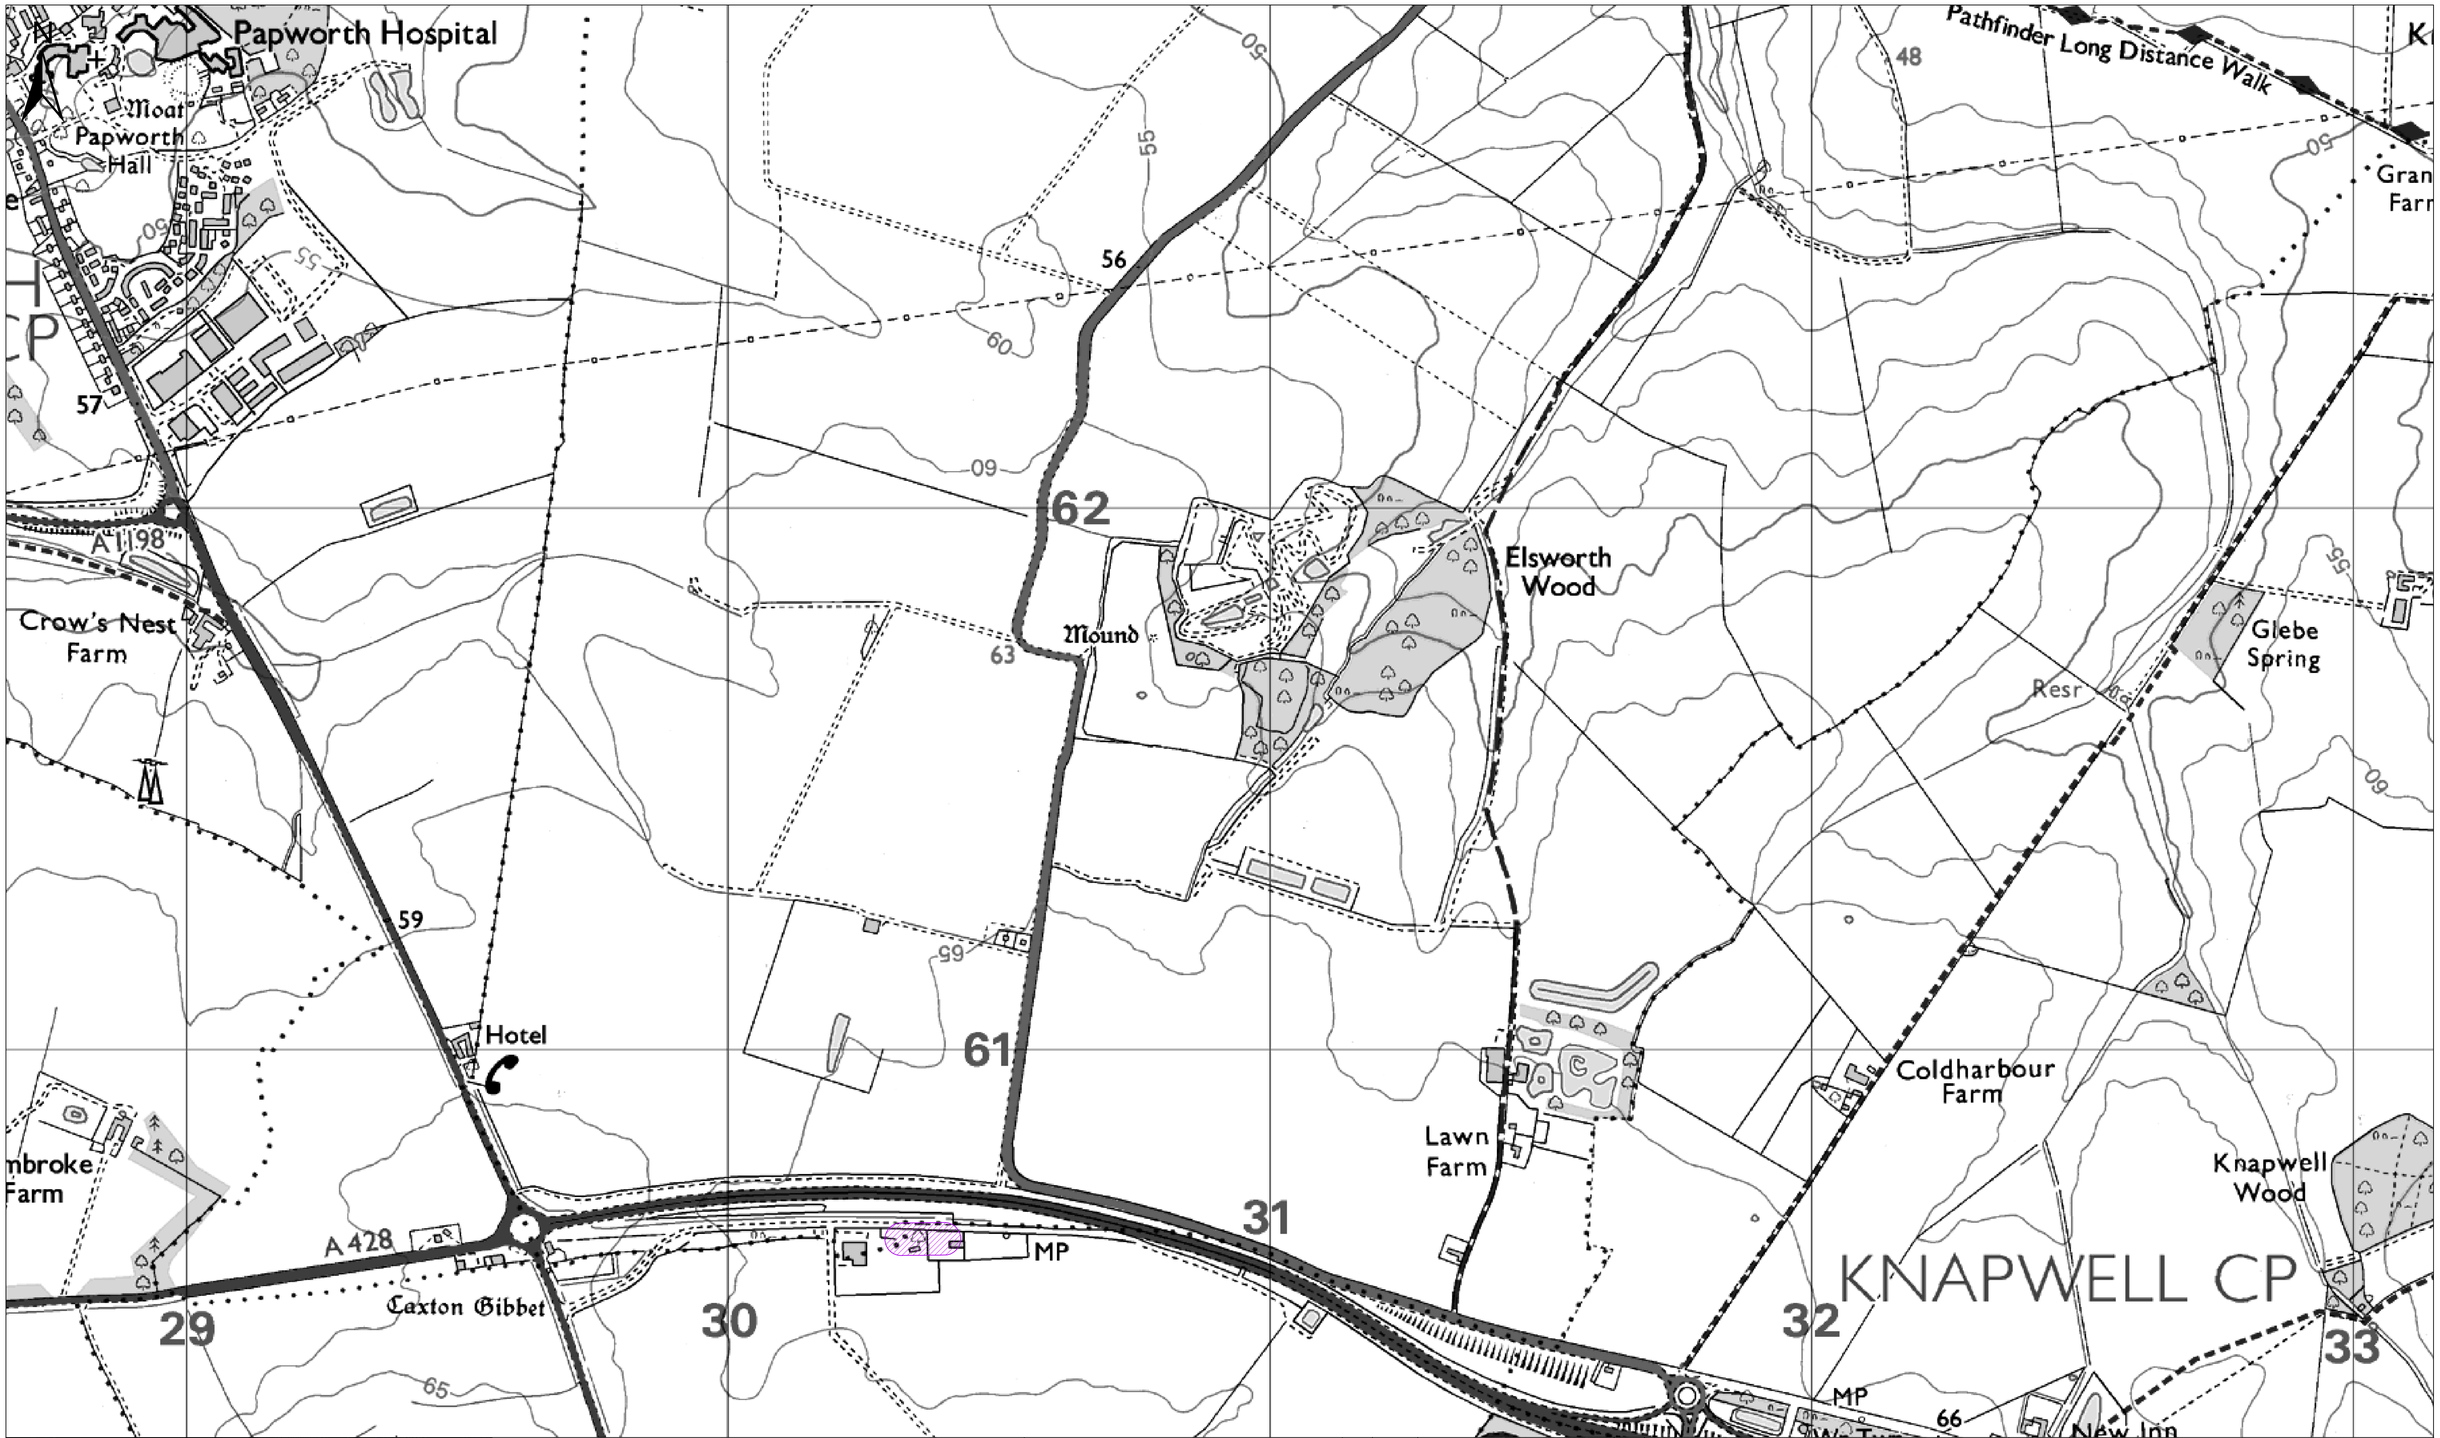

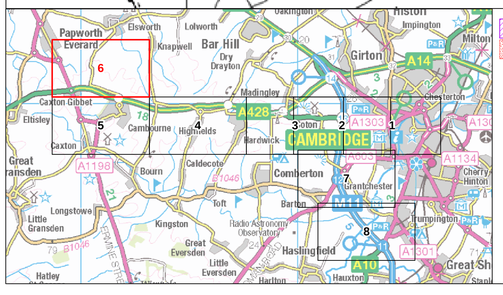

Noise Action Planning
Air Quality Management Areas

This map is reproduced from Ordnance Survey material with the permission of Ordnance Survey on behalf of the controller of Her Majesty's Stationery Office. © Crown Copyright. Unauthorised reproduction infringes Crown copyright and may lead to prosecution or civil proceedings.

CLIENT NAME: City Deal Partners

LICENCE NUMBER: 100018928

© Natural England copyright.
© Historic England 2015.

Meters
0 50 100 200 300 400 500

Rev.	Date	Description	By	Chk'd	App'd
P01	27.08.15	DRAFT	CW	SMC	PRM

Drawing Status: DRAFT
Suitability: S2

ATKINS
Elizabeth House
28 Baddow Road
Chelmsford
Essex
CM2 0DG
Tel: +44 (0) 1245 245245
Fax: +44 (0) 1245 345010
www.atkinsglobal.com

Copyright © Atkins Limited (2015)

Client: CITY DEAL PARTNERS

Project Title: Western Orbital


Drawing Title: POLLUTION CONSTRAINTS SKETCH
PAGE 6 OF 8

Scale	Designed	Drawn	Checked	Authorised
XXX	JCW	JCW	FM	PRM
Original Size	**Date**	**Date**	**Date**	**Date**
A0	05/02/16	05/02/16	05/02/16	05/02/16

Drawing Number: 5131840_A428_00 - ATK - HAC - 001
(Project - Originator - Volume - Location - Type - Role - Number)

Project Ref. No.: 5134058
Revision: P01



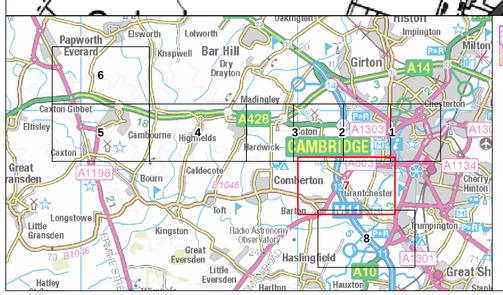

Noise Action Planning

Air Quality Management Areas

This map is reproduced from Ordnance Survey material with the permission of Ordnance Survey on behalf of the controller of Her Majesty's Stationery Office. © Crown Copyright. Unauthorised reproduction infringes Crown copyright and may lead to prosecution or civil proceedings.

CLIENT NAME: City Deal Partners

LICENCE NUMBER: 100018928

© Natural England copyright.
© Historic England 2015.

Meters

0 50 100 200 300 400 500

Rev.	Date	Description	By	Chk'd	App'd
P01	27.08.15	DRAFT	CW	SMC	PRM

Drawing Status: DRAFT

Suitability: S2

ATKINS
Elizabeth House
28 Baddow Road
Chelmsford
Essex
CM2 0DG

Tel: +44 (0) 1245 245245
Fax: +44 (0) 1245 345010

www.atkinsglobal.com

Copyright © Atkins Limited (2015)

Client: CITY DEAL PARTNERS

Project Title: Western Orbital

Drawing Title: POLLUTION CONSTRAINTS SKETCH PAGE 7 OF 8


Scale	Designed	Drawn	Checked	Authorised
XXX	JCW	JCW	FM	PRM
Original Size	**Date**	**Date**	**Date**	**Date**
A0	05/02/16	05/02/16	05/02/16	05/02/16


Drawing Number: Project | Originator | Volume | Location | Type | Role | Number

5131840_A428_00 - ATK - HAC
A428 - D - 001

Project Ref. No.: 5134058

Revision: P01

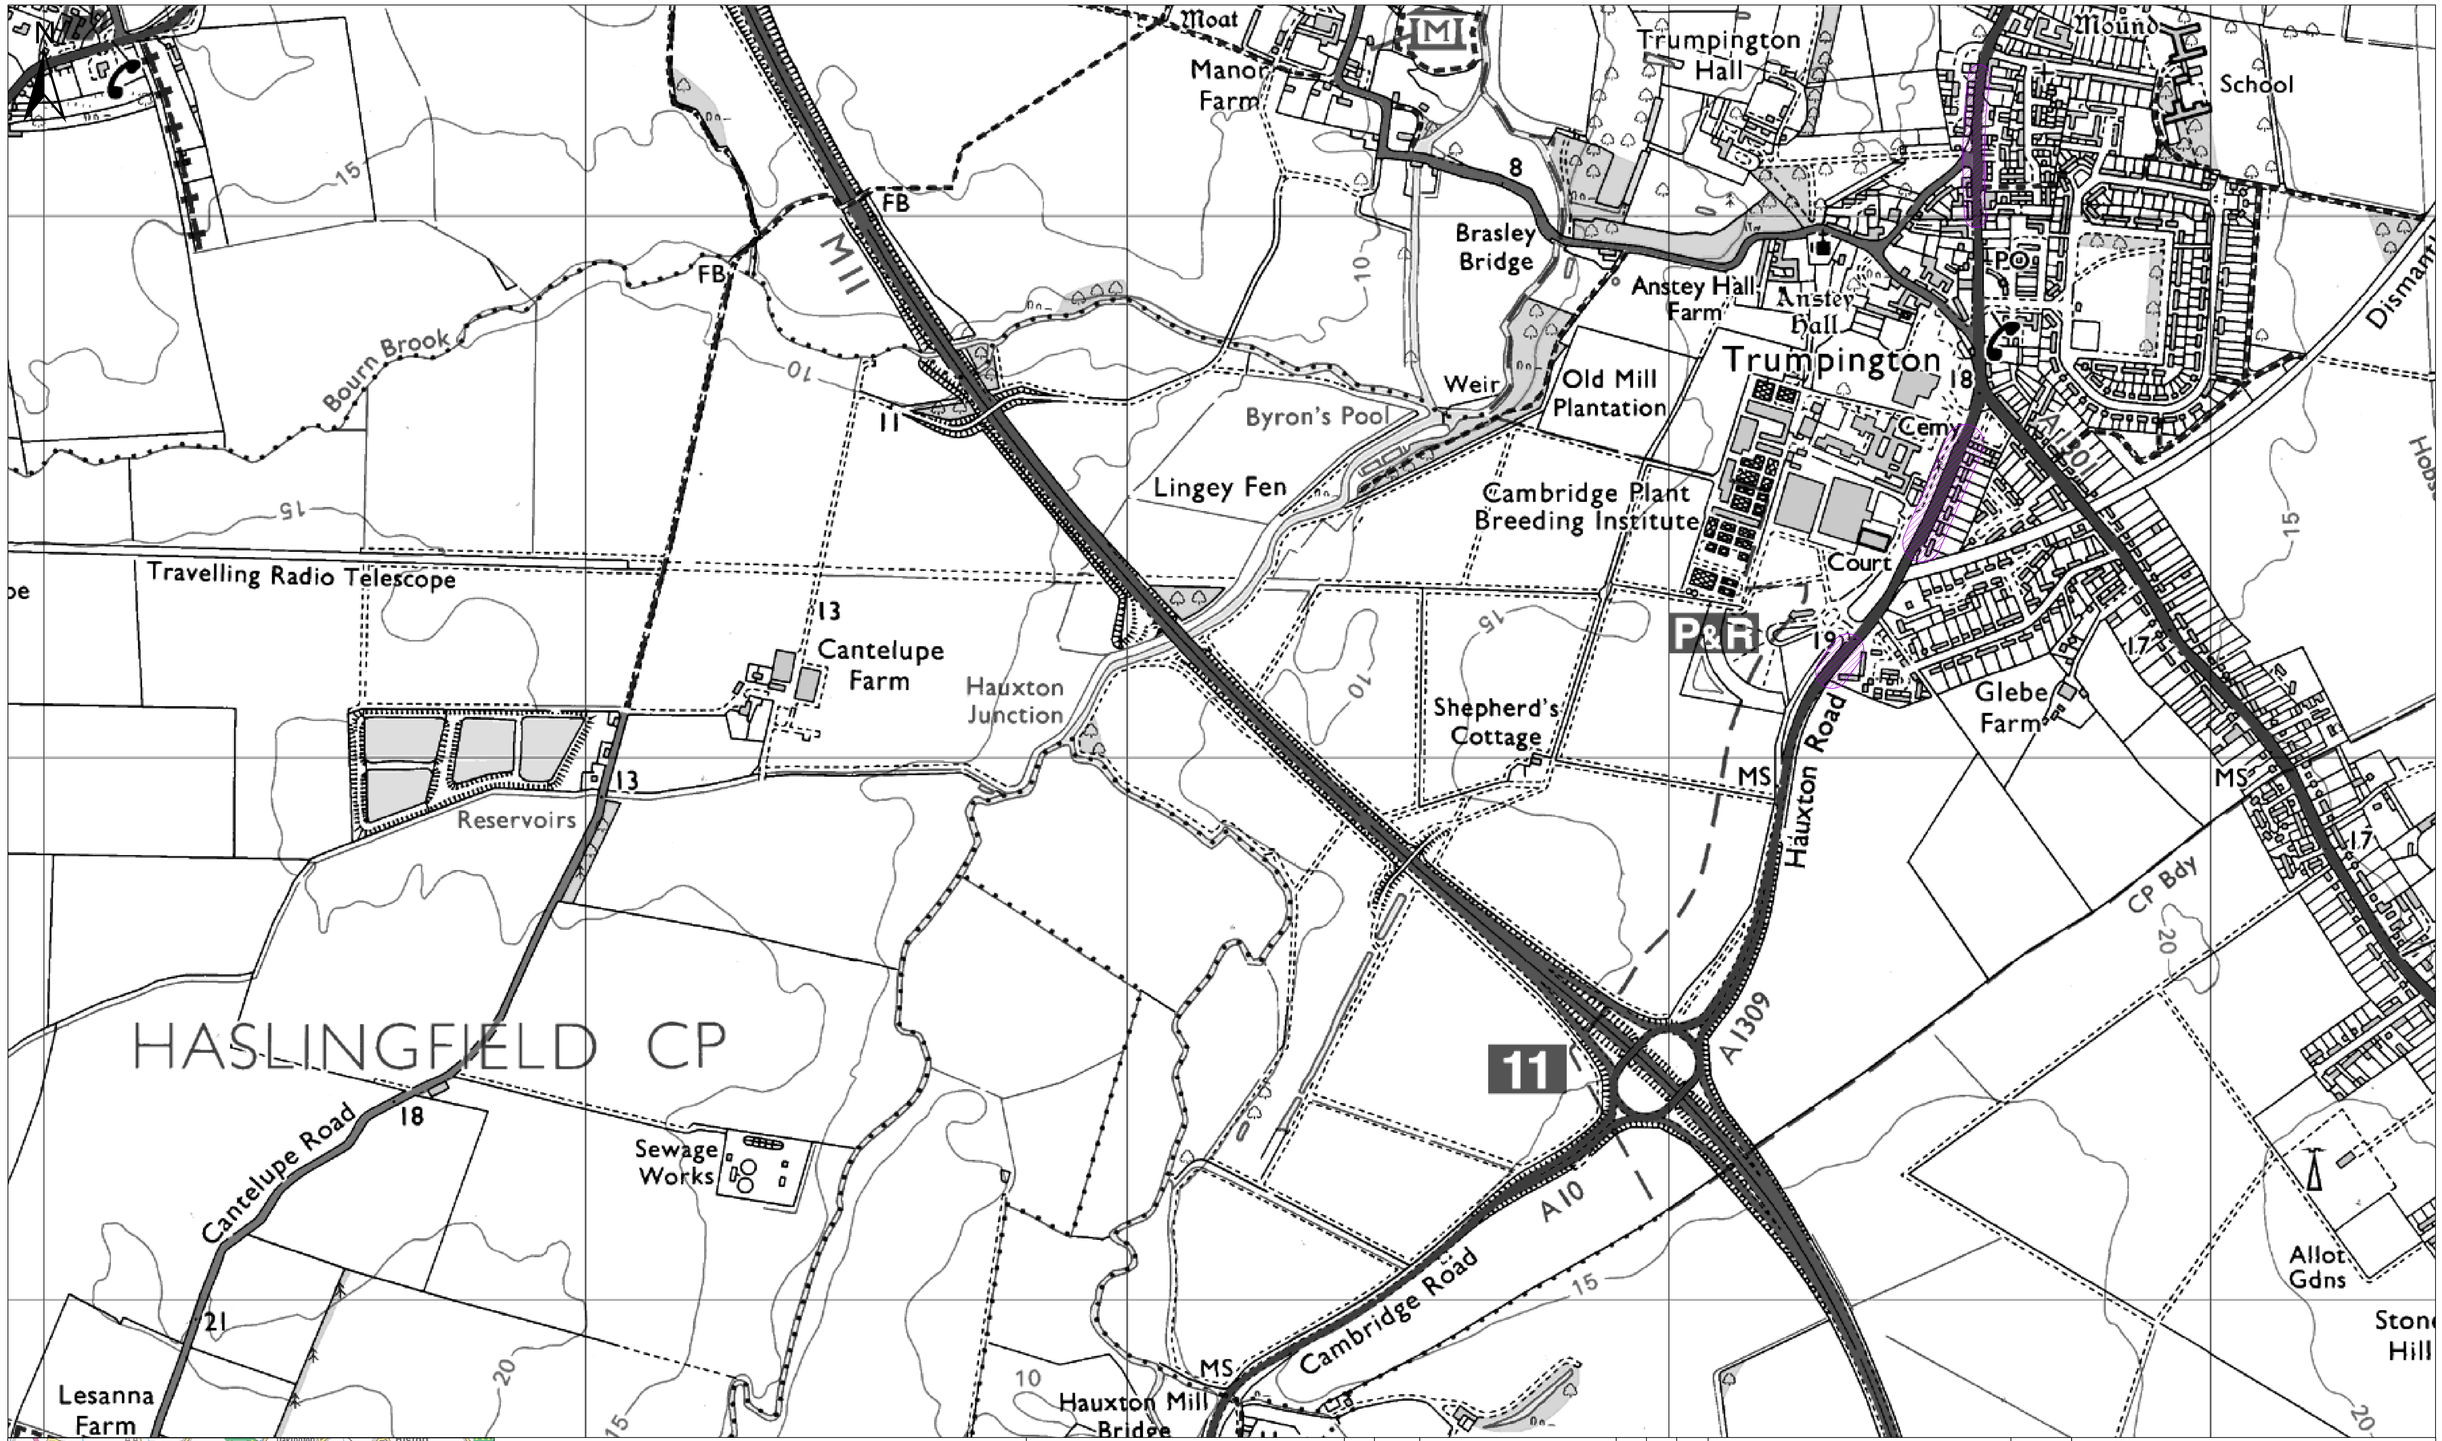

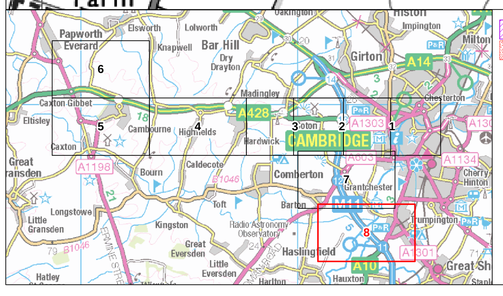

Noise Action Planning
Air Quality Management Areas

This map is reproduced from Ordnance Survey material with the permission of Ordnance Survey on behalf of the controller of Her Majesty's Stationery Office. © Crown Copyright. Unauthorised reproduction infringes Crown copyright and may lead to prosecution or civil proceedings.

CLIENT NAME: City Deal Partners

LICENCE NUMBER: 100018928

© Natural England copyright.
© Historic England 2015.

Meters
0 50 100 200 300 400 500

Rev.	Date	Description	By	Chk'd	App'd
P01	27.08.15	DRAFT	CW	SMC	PRM

Drawing Status: DRAFT
Suitability: S2

ATKINS
Elizabeth House
28 Baddow Road
Chelmsford
Essex
CM2 0DG

Tel: +44 (0) 1245 245245
Fax: +44 (0) 1245 345010

www.atkinsglobal.com

Copyright © Atkins Limited (2015)

Client: CITY DEAL PARTNERS


Project Title: Western Orbital

Drawing Title: POLLUTION CONSTRAINTS SKETCH
PAGE 8 OF 8

Scale	Designed	Drawn	Checked	Authorised
XXX	JCW	JCW	FM	PRM
Original Size	**Date**	**Date**	**Date**	**Date**
A0	05/02/16	05/02/16	05/02/16	05/02/16

Drawing Number: 5131840_A428_00 - ATK - HAC - 001
Project | Originator | Volume | Location | Type | Role | Number
Project Ref. No.: 5134058
Revision: P01



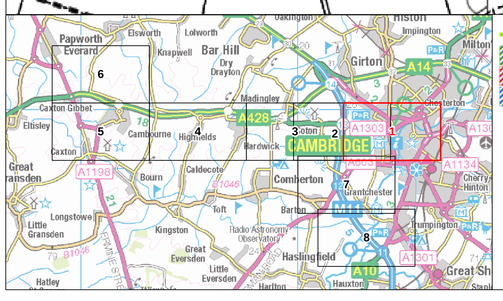

- National Cycle Network Path
- Local Green Space
- PVAA
- Protected Open Spaces

This map is reproduced from Ordnance Survey material with the permission of Ordnance Survey on behalf of the controller of Her Majesty's Stationery Office. © Crown Copyright. Unauthorised reproduction infringes Crown copyright and may lead to prosecution or civil proceedings.

CLIENT NAME: City Deal Partners

LICENCE NUMBER: 100018928

© Natural England copyright.
© Historic England 2015.

Meters

0 50 100 200 300 400 500

Rev.	Date	Description	By	Chk'd	App'd
P01	27.08.15	DRAFT	CW	SMC	PRM

Drawing Status: DRAFT

Suitability: S2

ATKINS
Elizabeth House
28 Baddow Road
Chelmsford
Essex
CM2 0DG

Tel: +44 (0) 1245 245245
Fax: +44 (0) 1245 345010

www.atkinsglobal.com

Copyright © Atkins Limited (2015)

Client: CITY DEAL PARTNERS

Project Title: Western Orbital


Drawing Title: OPEN SPACE CONSTRAINTS SKETCH PAGE 1 OF 8


Scale	Designed	Drawn	Checked	Authorised
XXX	TW	TW	XX	XX
Original Size	**Date**	**Date**	**Date**	**Date**
A0	25/02/16	25/02/16	05/02/16	05/02/16

Drawing Number: Project - Originator - Volume - Location - Type - Role - Number
5131840_A428_00 - ATK - HAC
A428 - D - 001

Project Ref. No.: 5134058

Revision: P01

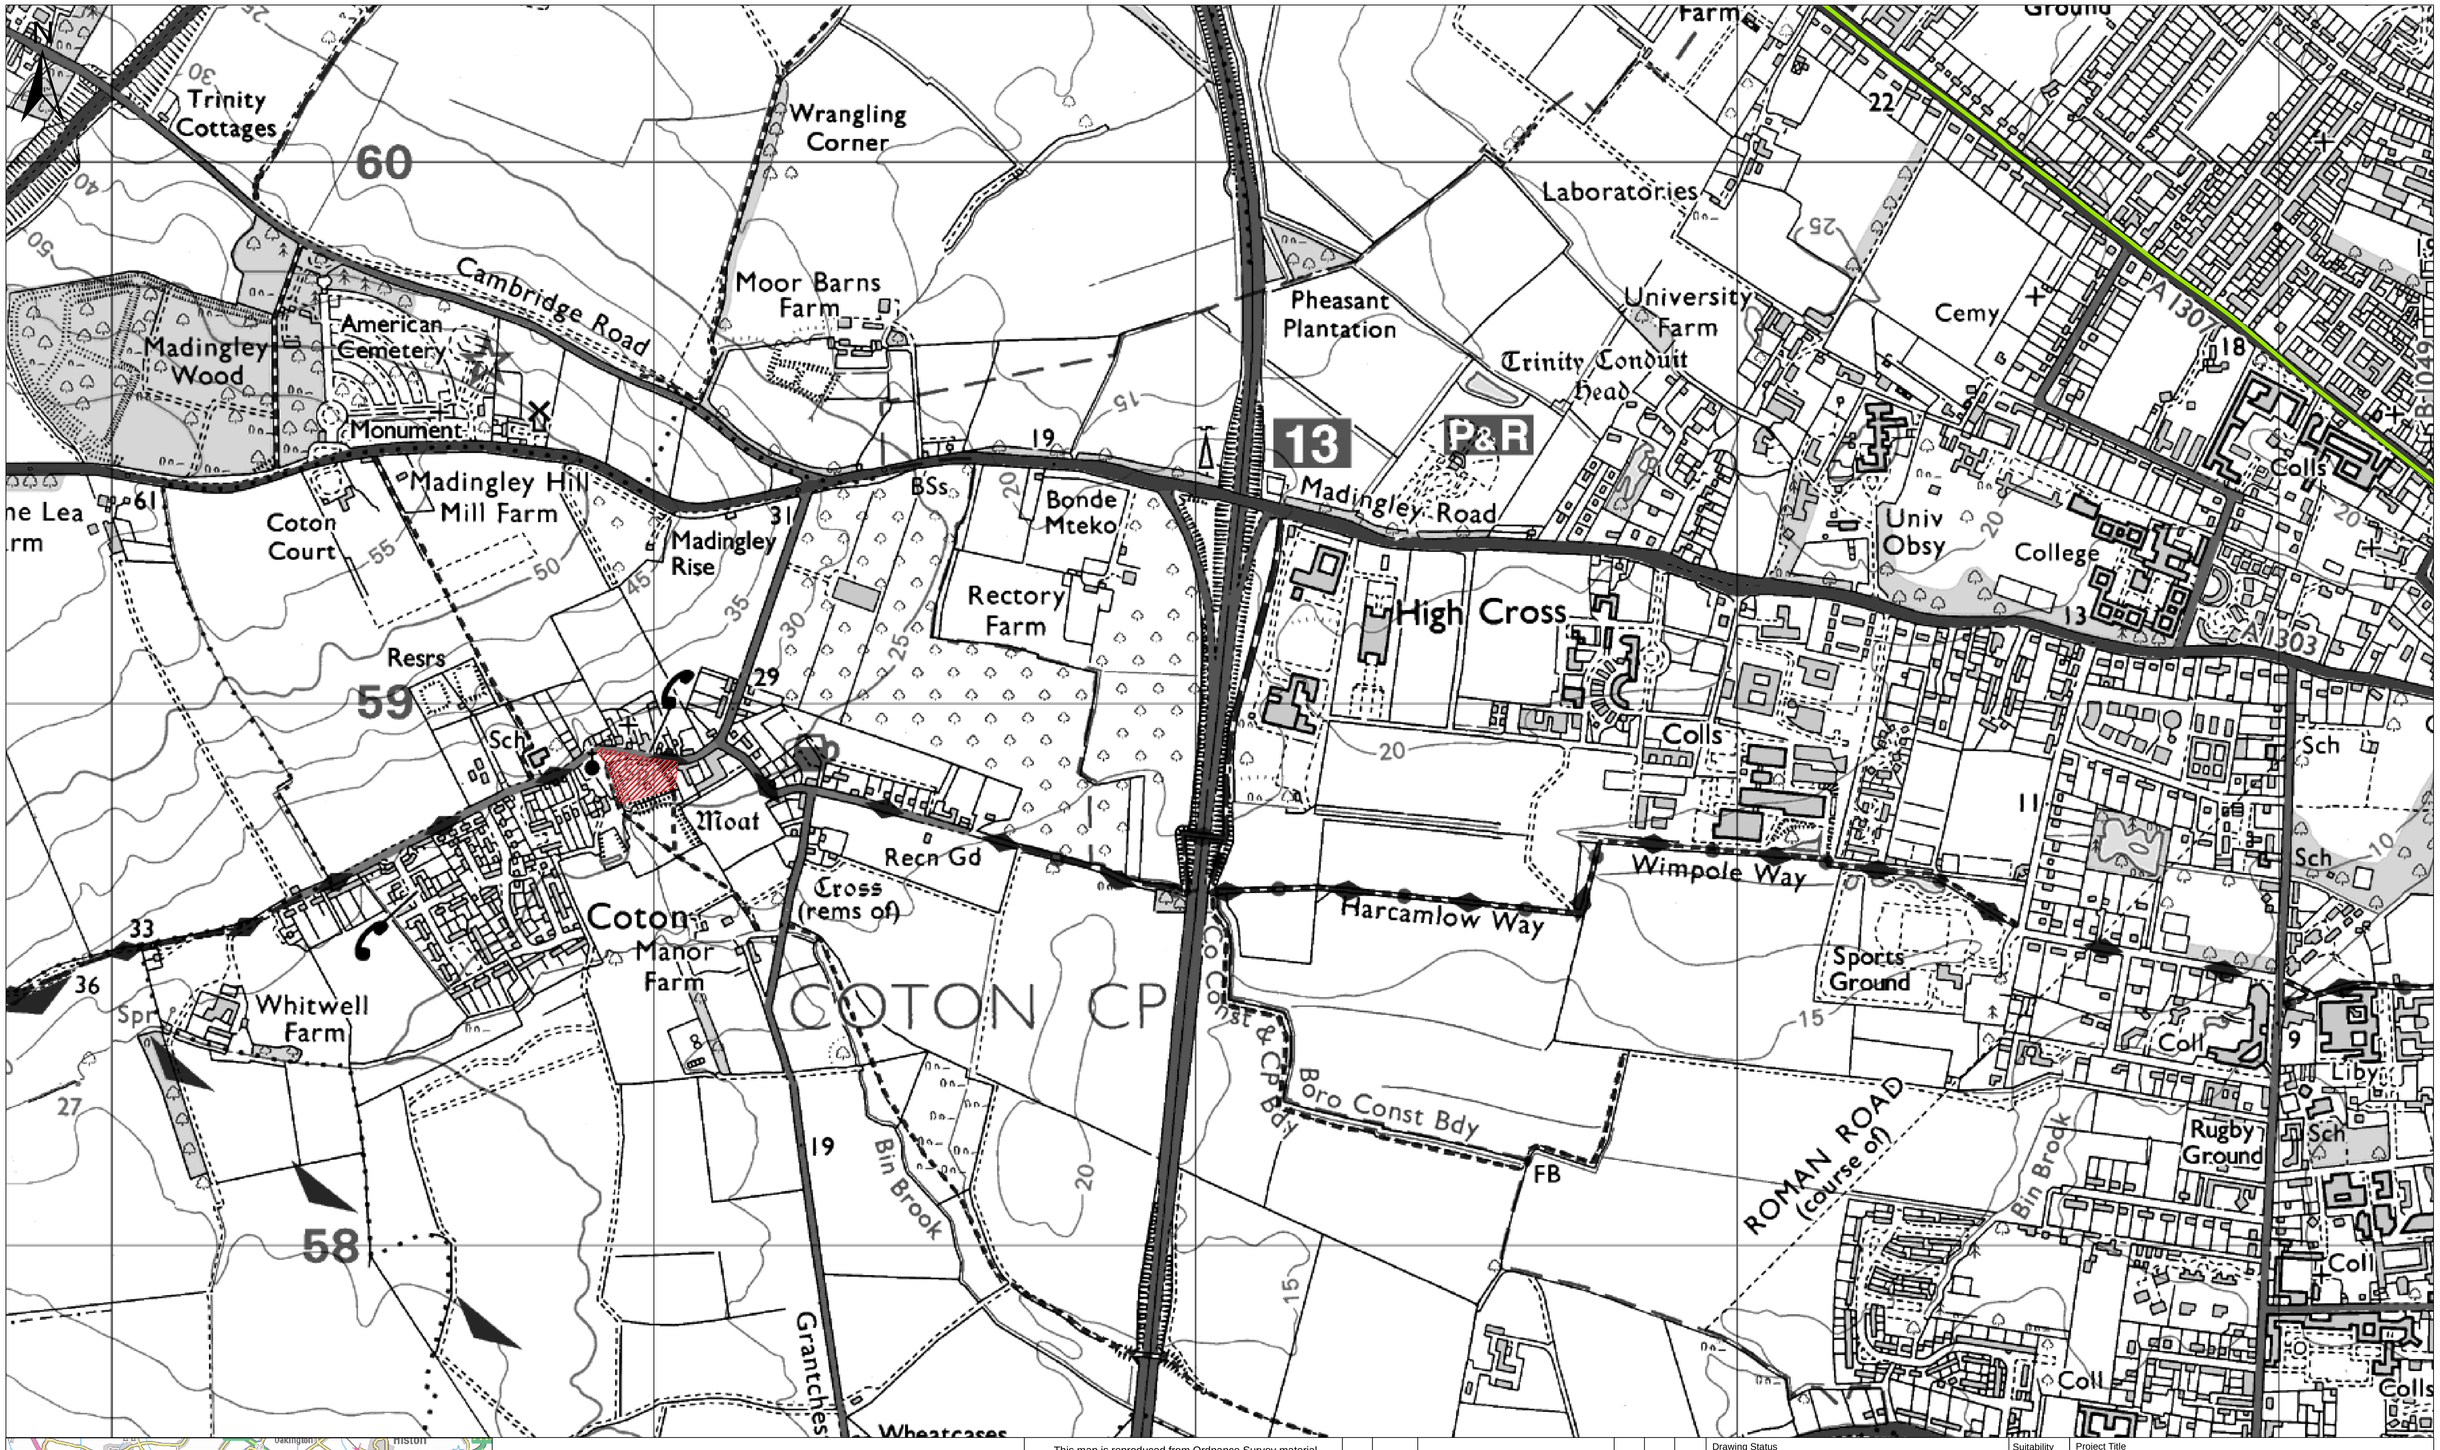

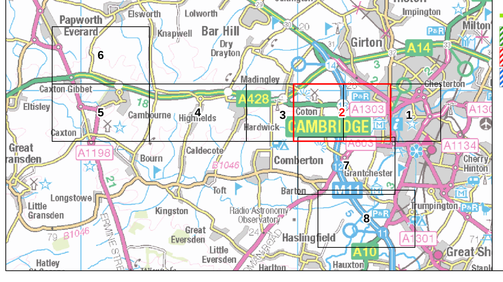

- National Cycle Network Path
- Local Green Space
- PVAA
- Protected Open Spaces

This map is reproduced from Ordnance Survey material with the permission of Ordnance Survey on behalf of the controller of Her Majesty's Stationery Office. © Crown Copyright. Unauthorised reproduction infringes Crown copyright and may lead to prosecution or civil proceedings.

CLIENT NAME: City Deal Partners

LICENCE NUMBER: 100018928

© Natural England copyright.
© Historic England 2015.

Meters

0 50 100 200 300 400 500

Rev.	Date	Description	By	Chk'd	App'd
P01	27.08.15	DRAFT	CW	SMC	PRM

Drawing Status: DRAFT

Suitability: S2

ATKINS
Elizabeth House
28 Baddow Road
Chelmsford
Essex
CM2 0DG

Tel: +44 (0) 1245 245245
Fax: +44 (0) 1245 345010

www.atkinsglobal.com

Copyright © Atkins Limited (2015)

Client: CITY DEAL PARTNERS

Project Title: Western Orbital


Drawing Title: OPEN SPACE CONSTRAINTS SKETCH PAGE 2 OF 8


Scale	Designed	Drawn	Checked	Authorised
XXX	TW	TW	XX	XX
Original Size	Date	Date	Date	Date
A0	25/02/16	25/02/16	05/02/16	05/02/16

Drawing Number: Project 5131840_A428_00 | Originator ATK | Volume HAC | Location A428 | Type D | Role - | Number 001

Project Ref. No.: 5134058

Revision: P01

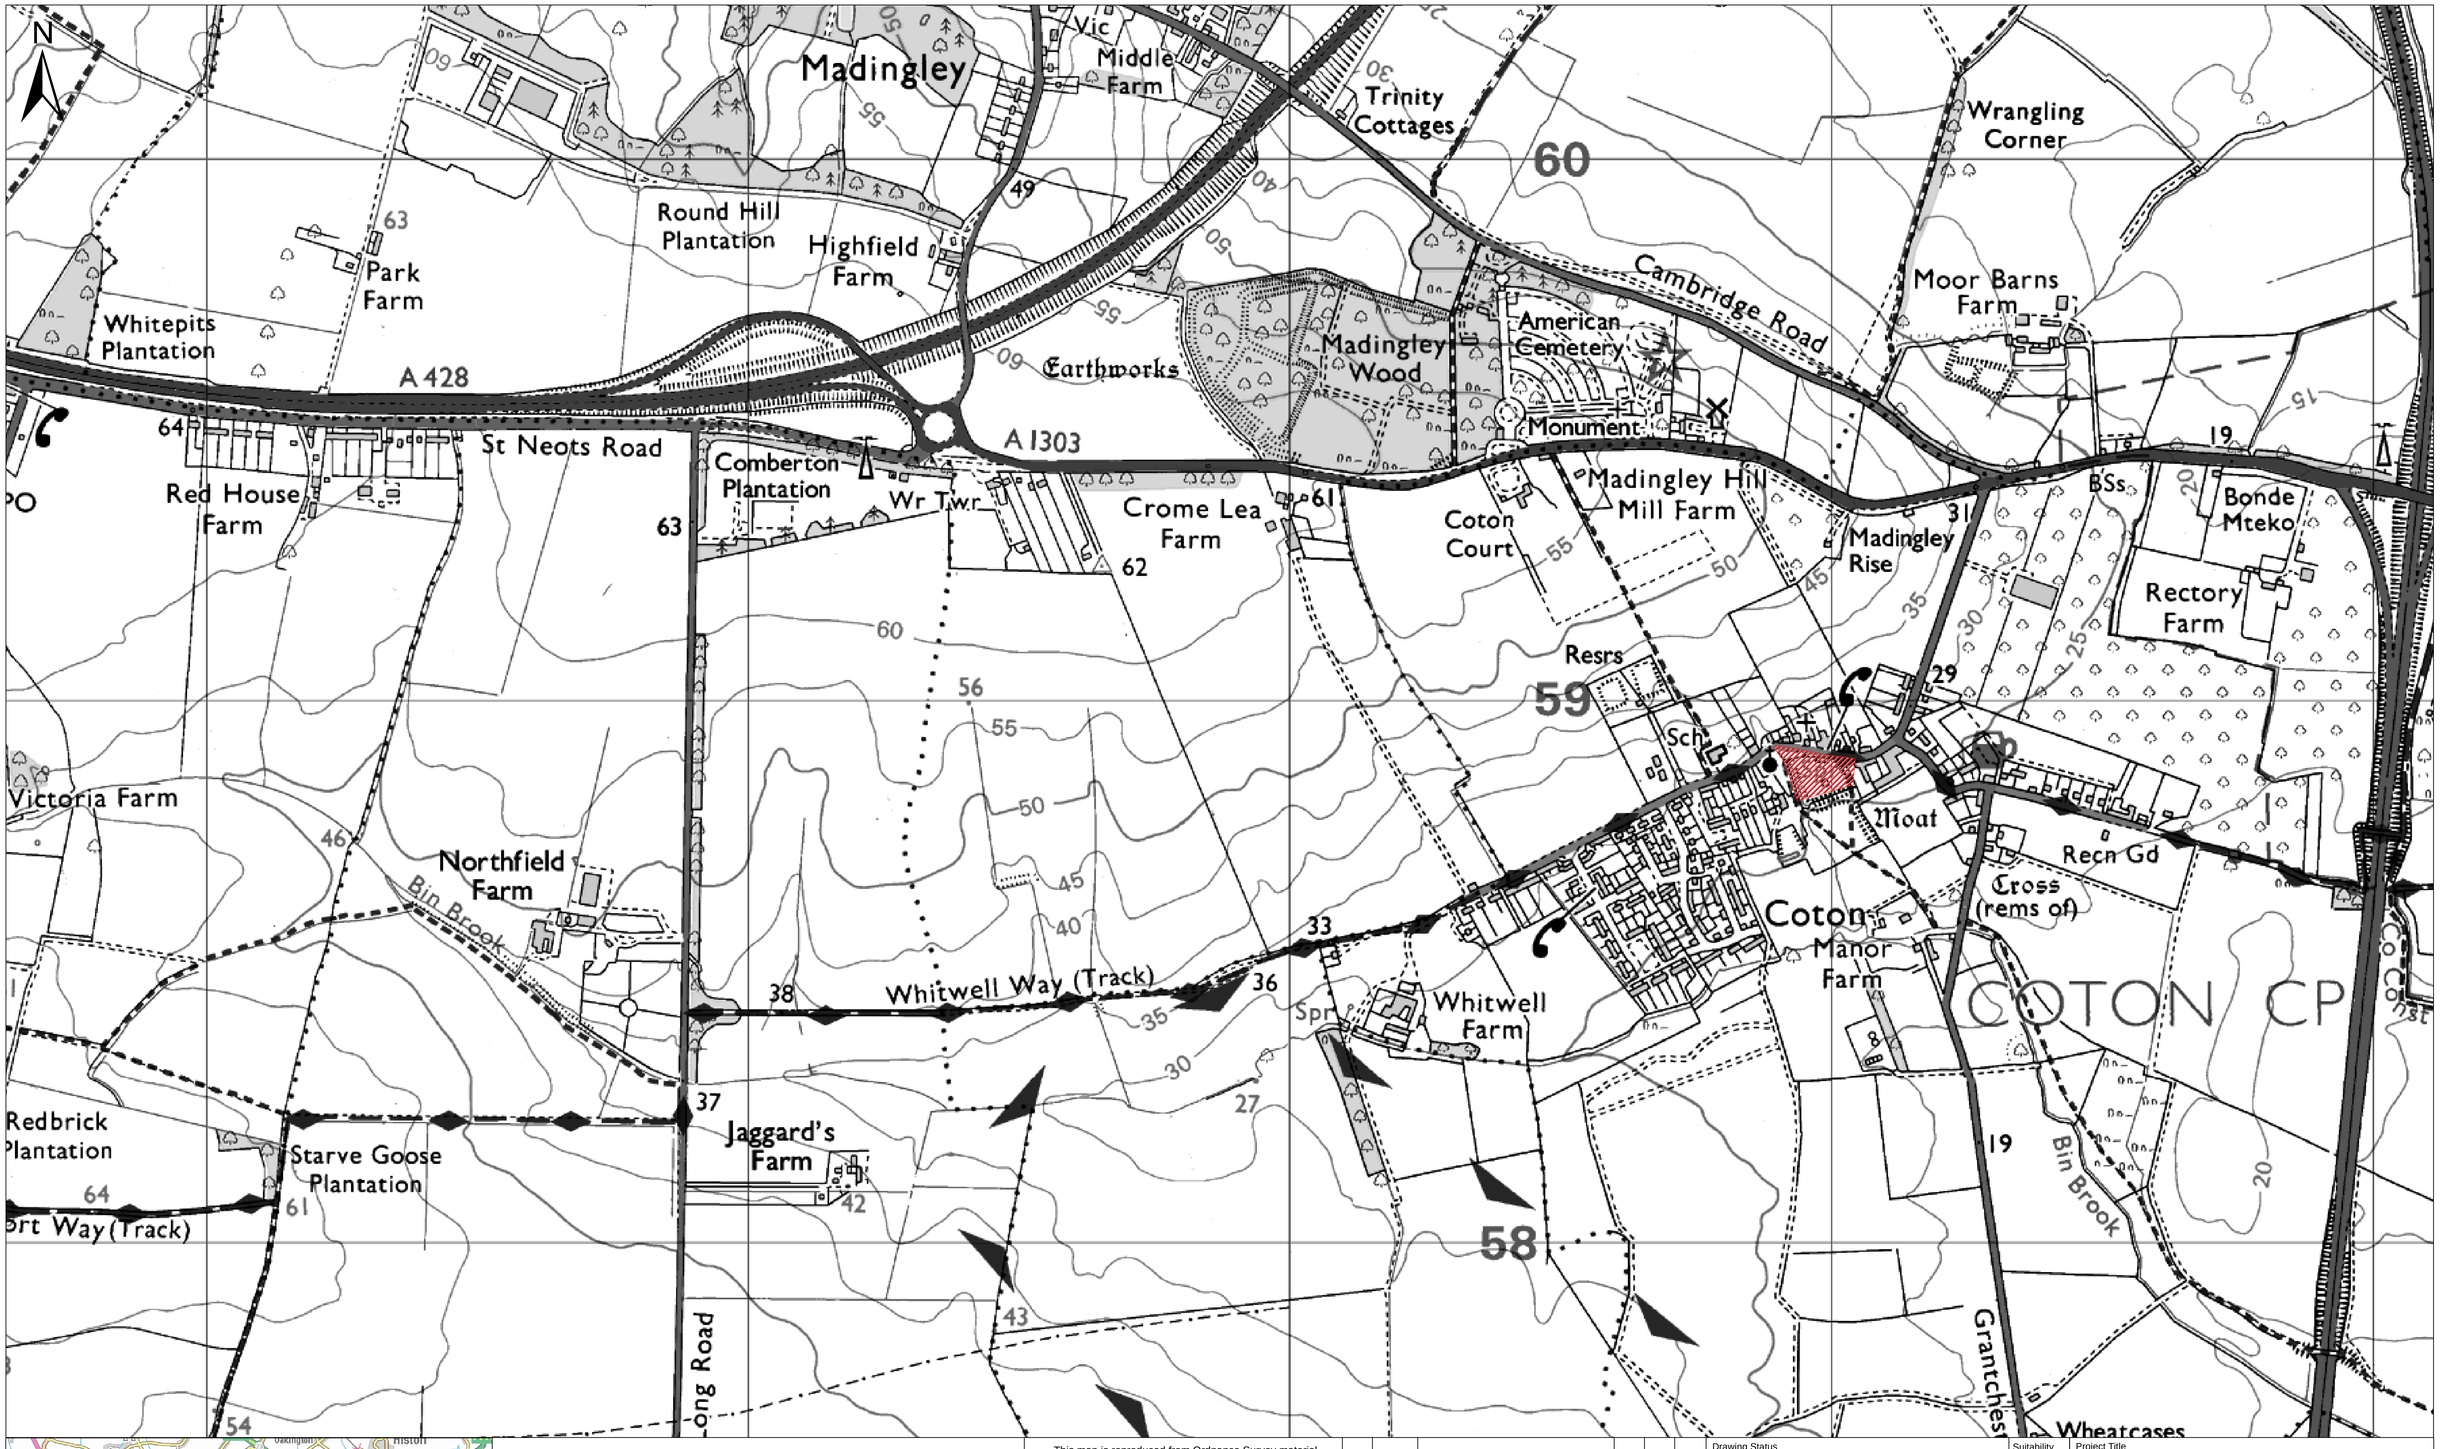

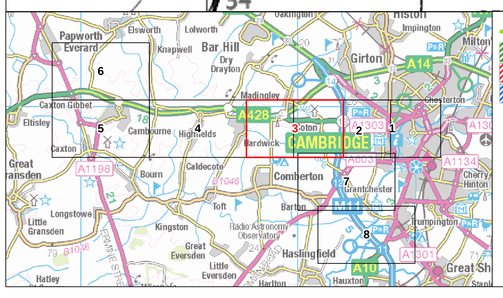

- National Cycle Network Path
- Local Green Space
- PVAA
- Protected Open Spaces

This map is reproduced from Ordnance Survey material with the permission of Ordnance Survey on behalf of the controller of Her Majesty's Stationery Office. © Crown Copyright. Unauthorised reproduction infringes Crown copyright and may lead to prosecution or civil proceedings.

CLIENT NAME: City Deal Partners

LICENCE NUMBER: 100018928

© Natural England copyright.
© Historic England 2015.

Meters

0 50 100 200 300 400 500

Rev.	Date	Description	By	Chk'd	App'd
P01	27.08.15	DRAFT	CW	SMC	PRM

Drawing Status: DRAFT

Suitability: S2

ATKINS
Elizabeth House
28 Baddow Road
Chelmsford
Essex
CM2 0DG
Tel: +44 (0) 1245 245245
Fax: +44 (0) 1245 345010
www.atkinsglobal.com

Copyright © Atkins Limited (2015)

Client: CITY DEAL PARTNERS

Project Title: Western Orbital


Drawing Title: OPEN SPACE CONSTRAINTS SKETCH PAGE 3 OF 8


Scale	Designed	Drawn	Checked	Authorised
XXX	TW	TW	XX	XX
Original Size	Date	Date	Date	Date
A0	25/02/16	25/02/16	05/02/16	05/02/16

Drawing Number: Project - Originator - Volume
5131840_A428_00 - ATK - HAC
A428 - D - 001
Location | Type | Role | Number

Project Ref. No.: 5134058

Revision: P01

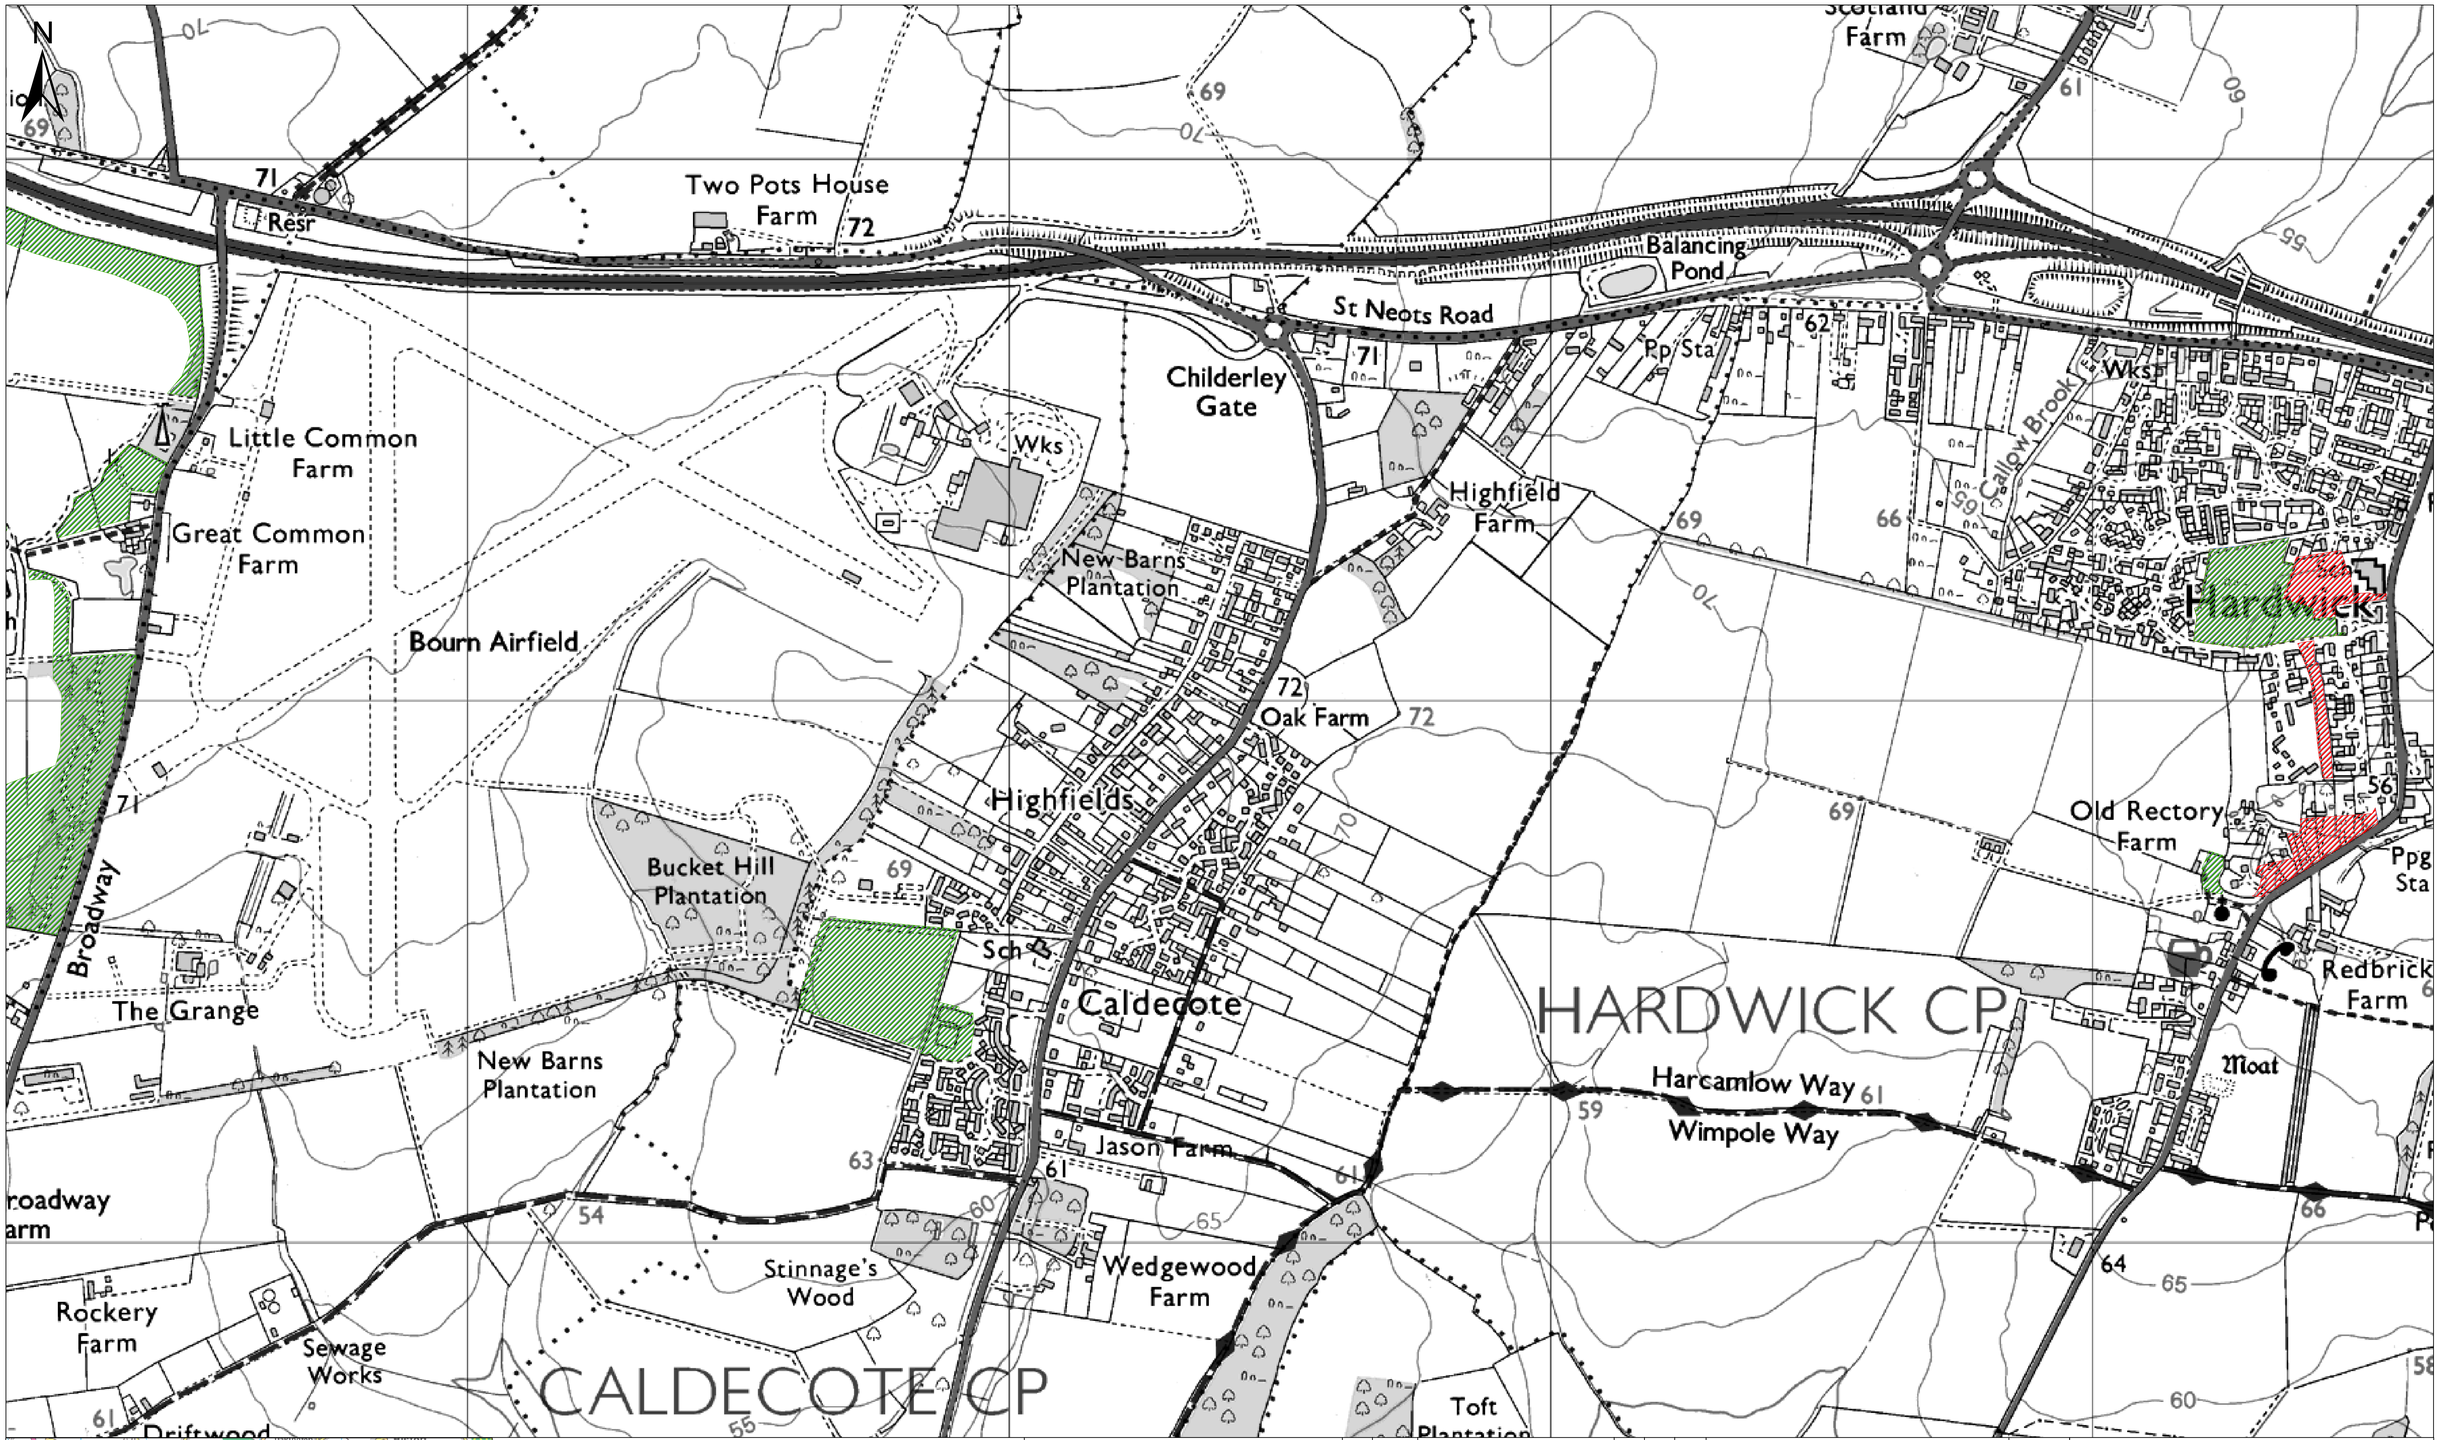

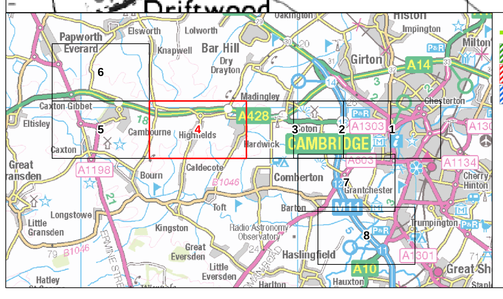

- National Cycle Network Path
- Local Green Space
- PVAA
- Protected Open Spaces

This map is reproduced from Ordnance Survey material with the permission of Ordnance Survey on behalf of the controller of Her Majesty's Stationery Office. © Crown Copyright. Unauthorised reproduction infringes Crown copyright and may lead to prosecution or civil proceedings.

CLIENT NAME: City Deal Partners

LICENCE NUMBER: 100018928

© Natural England copyright.
© Historic England 2015.

Meters

0 50 100 200 300 400 500

Rev.	Date	Description	By	Chk'd	App'd
P01	27.08.15	DRAFT	CW	SMC	PRM

Drawing Status: DRAFT
Suitability: S2

ATKINS
Elizabeth House
28 Baddow Road
Chelmsford
Essex
CM2 0DG
Tel: +44 (0) 1245 245245
Fax: +44 (0) 1245 345010
www.atkinsglobal.com

Copyright © Atkins Limited (2015)

Client: CITY DEAL PARTNERS


Project Title: Western Orbital


Drawing Title: OPEN SPACE CONSTRAINTS SKETCH PAGE 4 OF 8

Scale	Designed	Drawn	Checked	Authorised
XXX	TW	TW	XX	XX
Original Size	Date	Date	Date	Date
A0	25/02/16	25/02/16	05/02/16	05/02/16

Drawing Number Project	Originator	Volume	Project Ref. No.
5131840_A428_00	ATK	HAC	5134058
Location: A428	Type: D	Role: -	Number: 001

Revision: P01

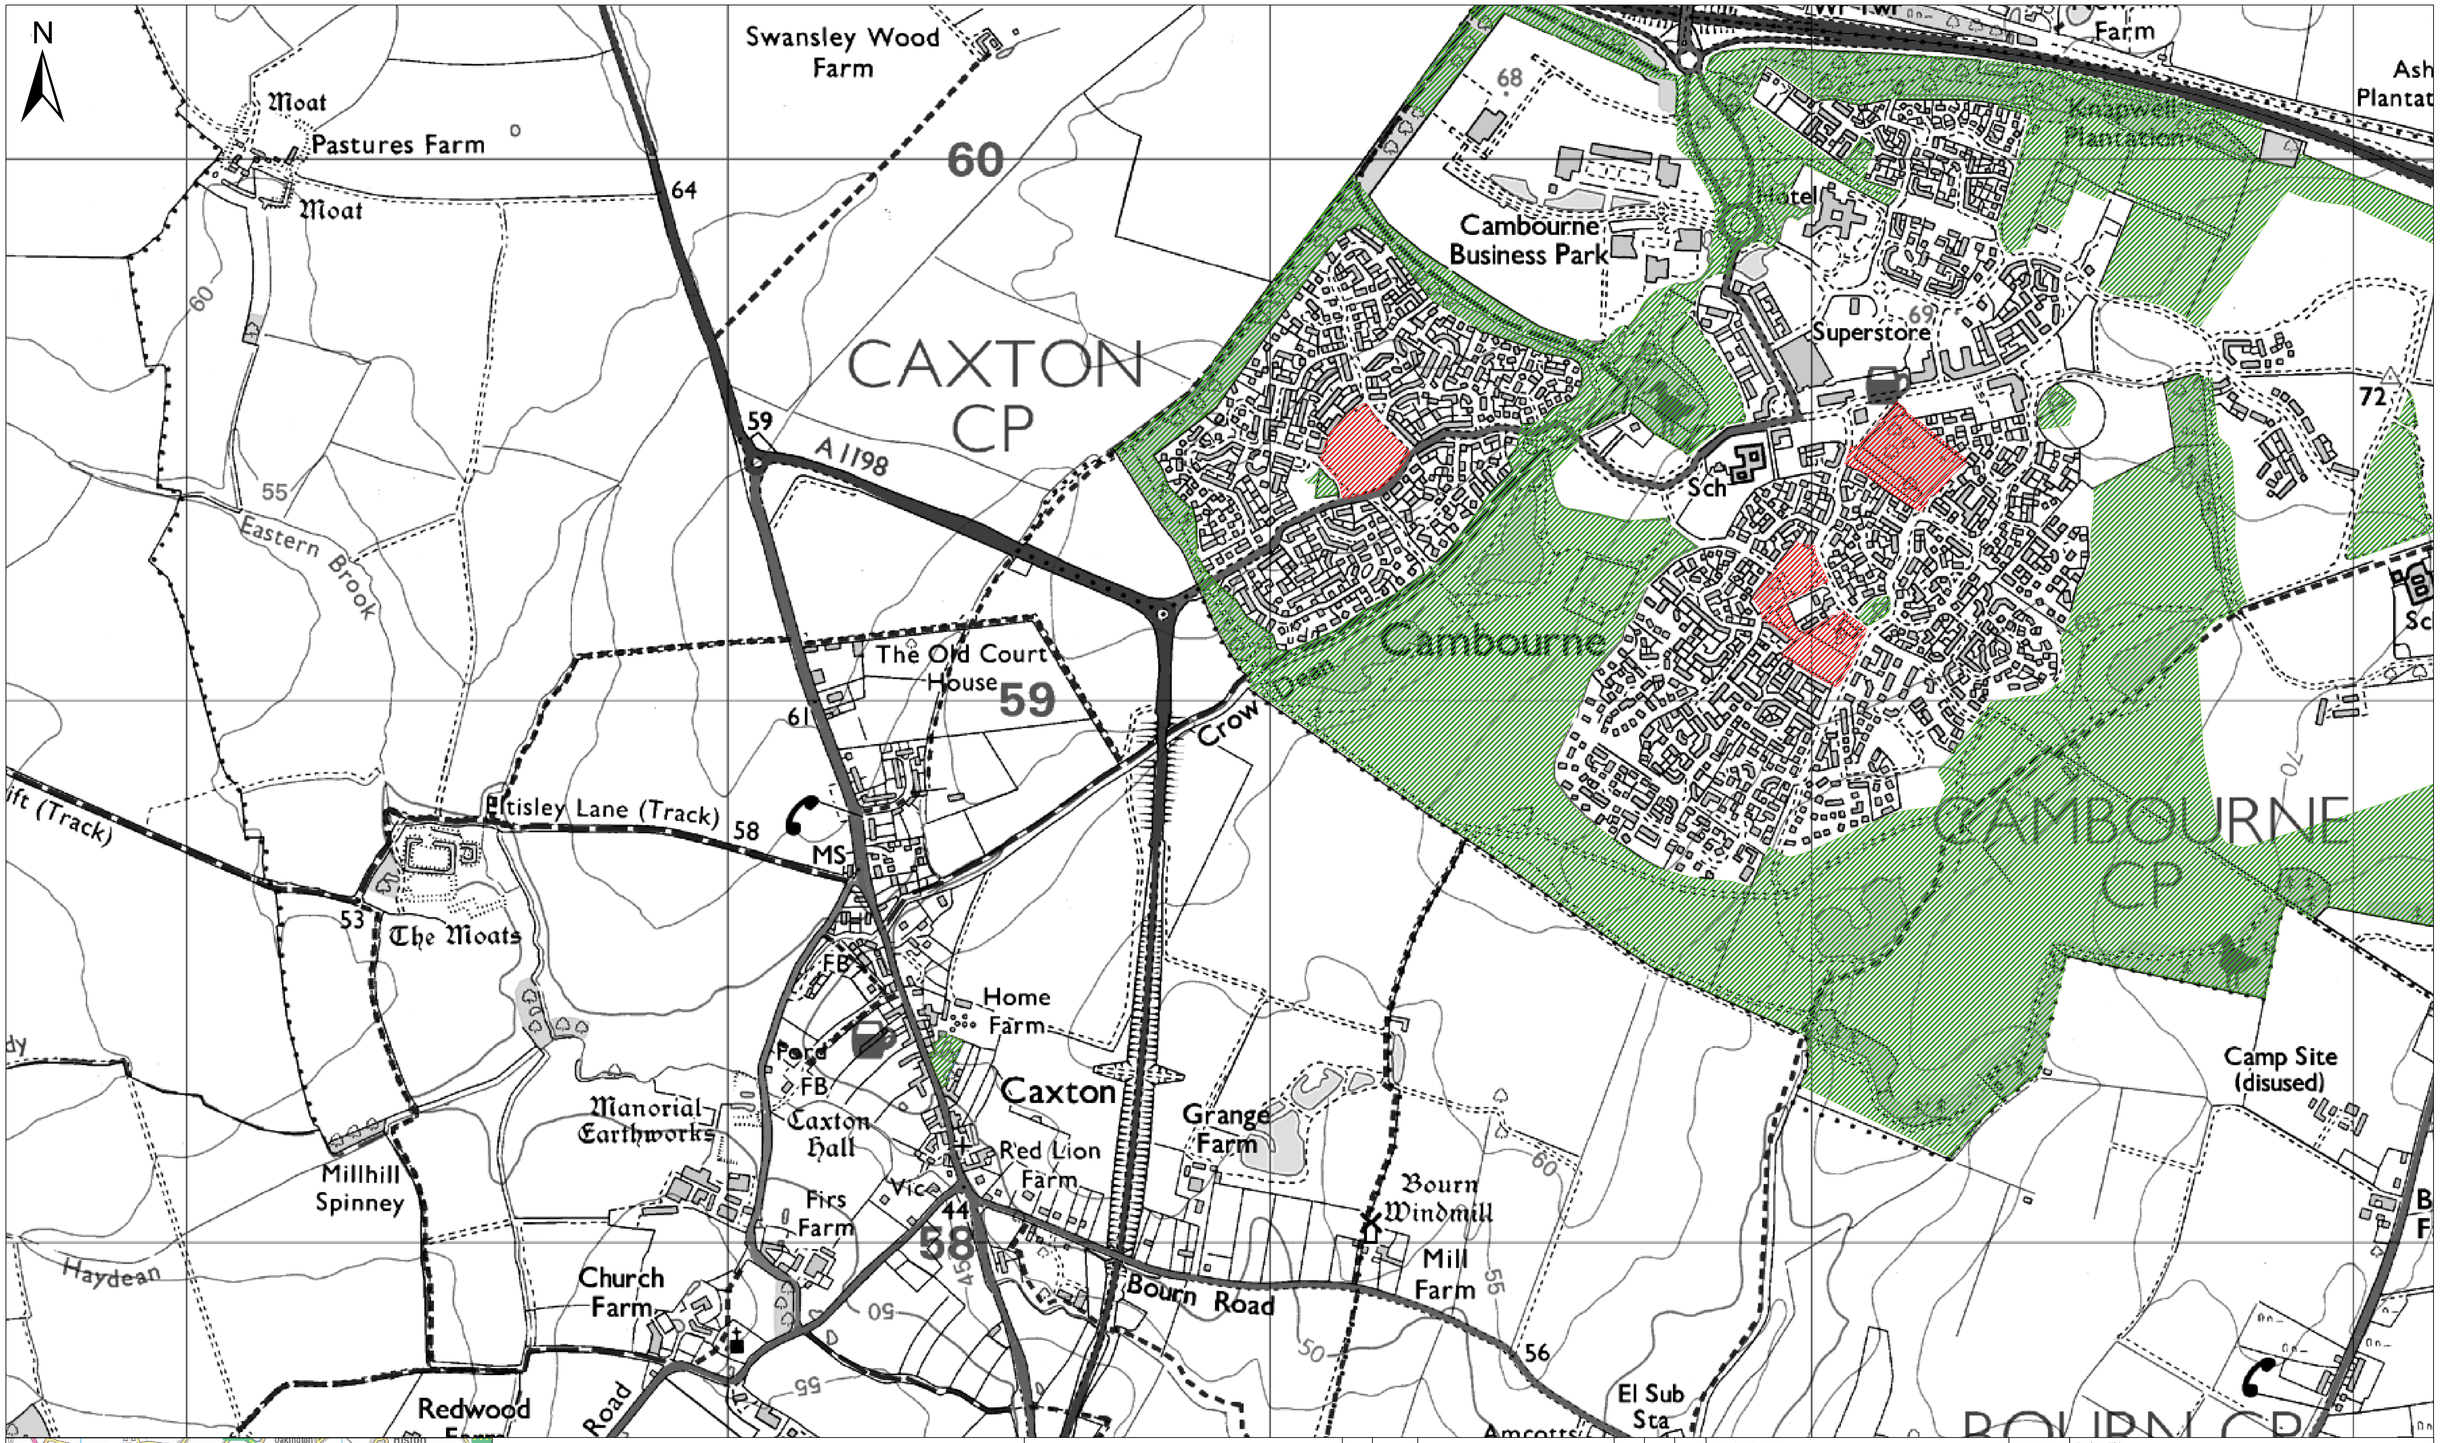

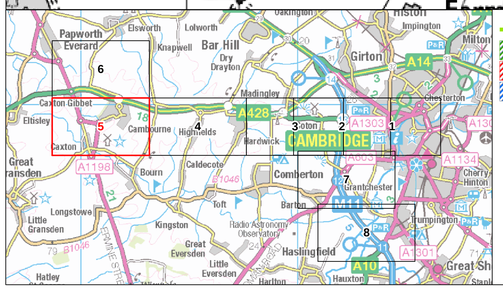

- National Cycle Network Path
- Local Green Space
- PVAA
- Protected Open Spaces

This map is reproduced from Ordnance Survey material with the permission of Ordnance Survey on behalf of the controller of Her Majesty's Stationery Office. © Crown Copyright. Unauthorised reproduction infringes Crown copyright and may lead to prosecution or civil proceedings.

CLIENT NAME: City Deal Partners

LICENCE NUMBER: 100018928

© Natural England copyright.
© Historic England 2015.

Meters

0 50 100 200 300 400 500

Rev.	Date	Description	By	Chk'd	App'd
P01	27.08.15	DRAFT	CW	SMC	PRM

Drawing Status: DRAFT

Suitability: S2

ATKINS
Elizabeth House
28 Baddow Road
Chelmsford
Essex
CM2 0DG
Tel: +44 (0) 1245 245245
Fax: +44 (0) 1245 345010
www.atkinsglobal.com

Copyright © Atkins Limited (2015)

Client: CITY DEAL PARTNERS

Project Title: Western Orbital


Drawing Title: OPEN SPACE CONSTRAINTS SKETCH PAGE 5 OF 8


Scale	Designed	Drawn	Checked	Authorised
XXX	TW	TW	XX	XX
Original Size	**Date**	**Date**	**Date**	**Date**
A0	25/02/16	25/02/16	05/02/16	05/02/16

Drawing Number: Project 5131840_A428_00 - Originator ATK - Volume HAC - Location A428 - Type D - Role - Number 001

Project Ref. No.: 5134058

Revision: P01

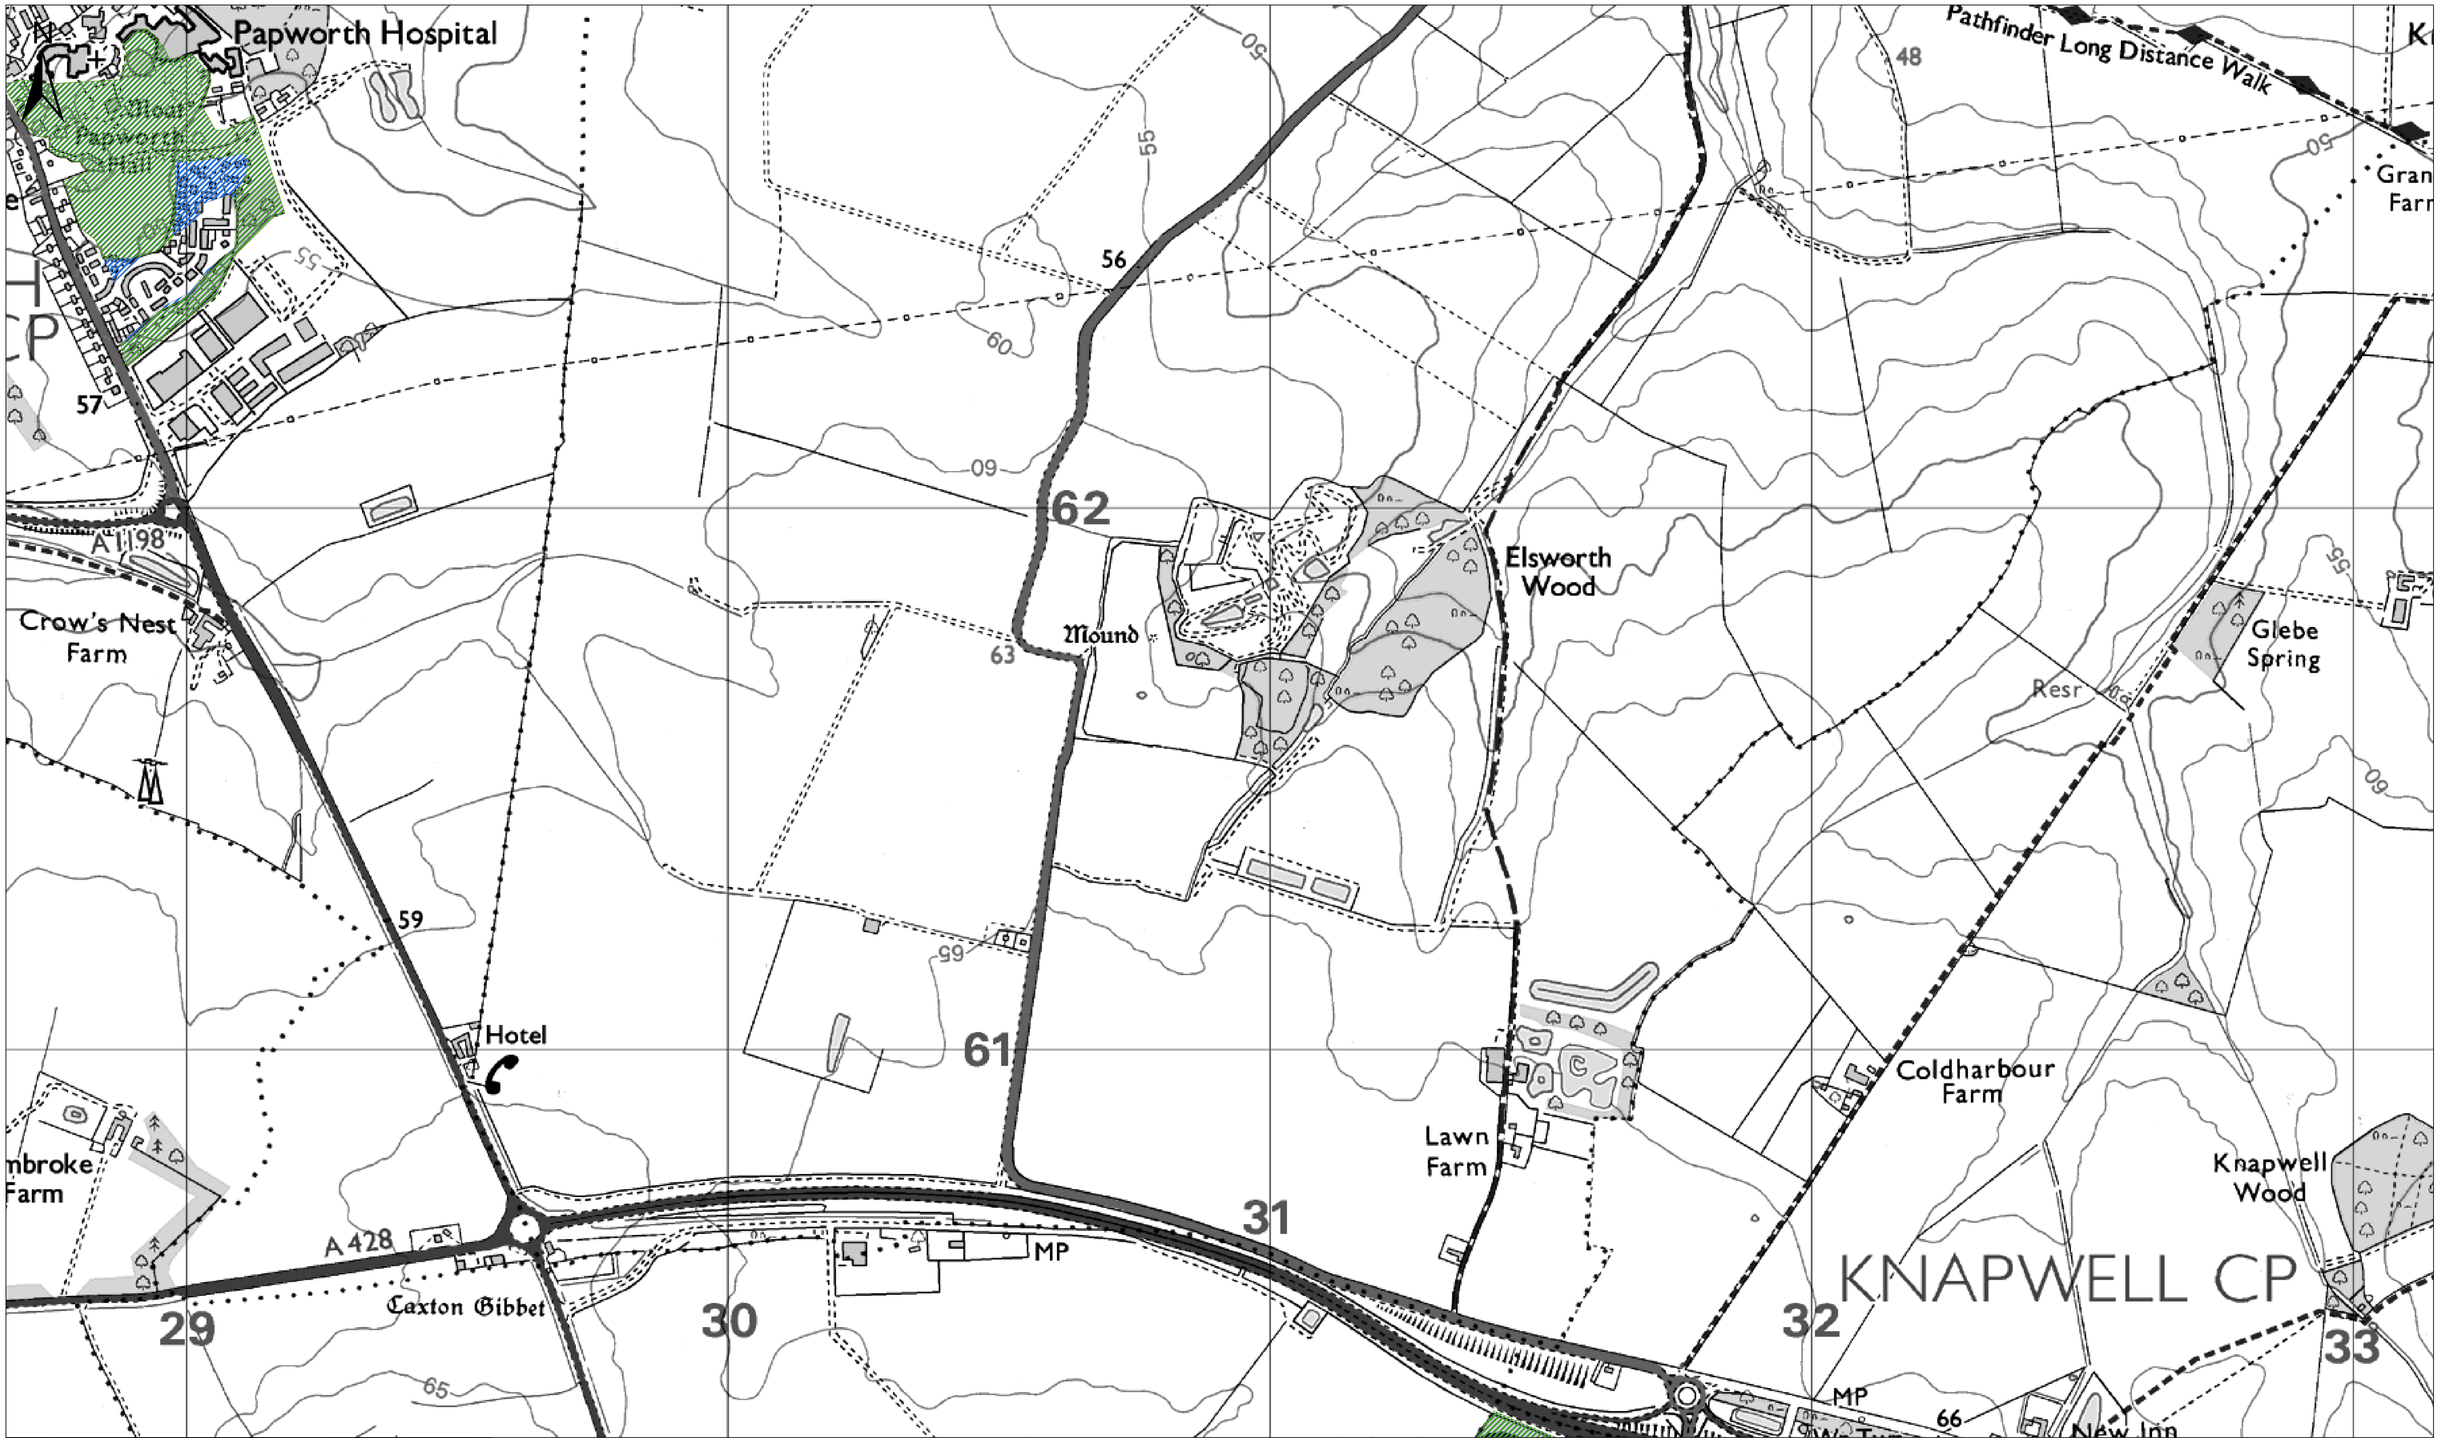

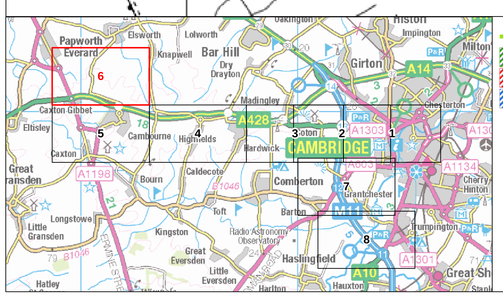

- National Cycle Network Path
- Local Green Space
- PVAA
- Protected Open Spaces

This map is reproduced from Ordnance Survey material with the permission of Ordnance Survey on behalf of the controller of Her Majesty's Stationery Office. © Crown Copyright. Unauthorised reproduction infringes Crown copyright and may lead to prosecution or civil proceedings.

CLIENT NAME: City Deal Partners

LICENCE NUMBER: 100018928

© Natural England copyright.
© Historic England 2015.

Meters

0 50 100 200 300 400 500

Rev.	Date	Description	By	Chk'd	App'd
P01	27.08.15	DRAFT	CW	SMC	PRM

Drawing Status: DRAFT

Suitability: S2

ATKINS
Elizabeth House
28 Baddow Road
Chelmsford
Essex
CM2 0DG
Tel: +44 (0) 1245 245245
Fax: +44 (0) 1245 345010
www.atkinsglobal.com

Copyright © Atkins Limited (2015)

Client: CITY DEAL PARTNERS

Project Title: Western Orbital


Drawing Title: OPEN SPACE CONSTRAINTS SKETCH
PAGE 6 OF 8


Scale	Designed	Drawn	Checked	Authorised
XXX	TW	TW	XX	XX
Original Size	**Date**	**Date**	**Date**	**Date**
A0	25/02/16	25/02/16	05/02/16	05/02/16

Drawing Number: 5131840_A428_00 - ATK - HAC
Project: A428 - Originator: D - Volume: 001
Location | Type | Role | Number

Project Ref. No.: 5134058

Revision: P01

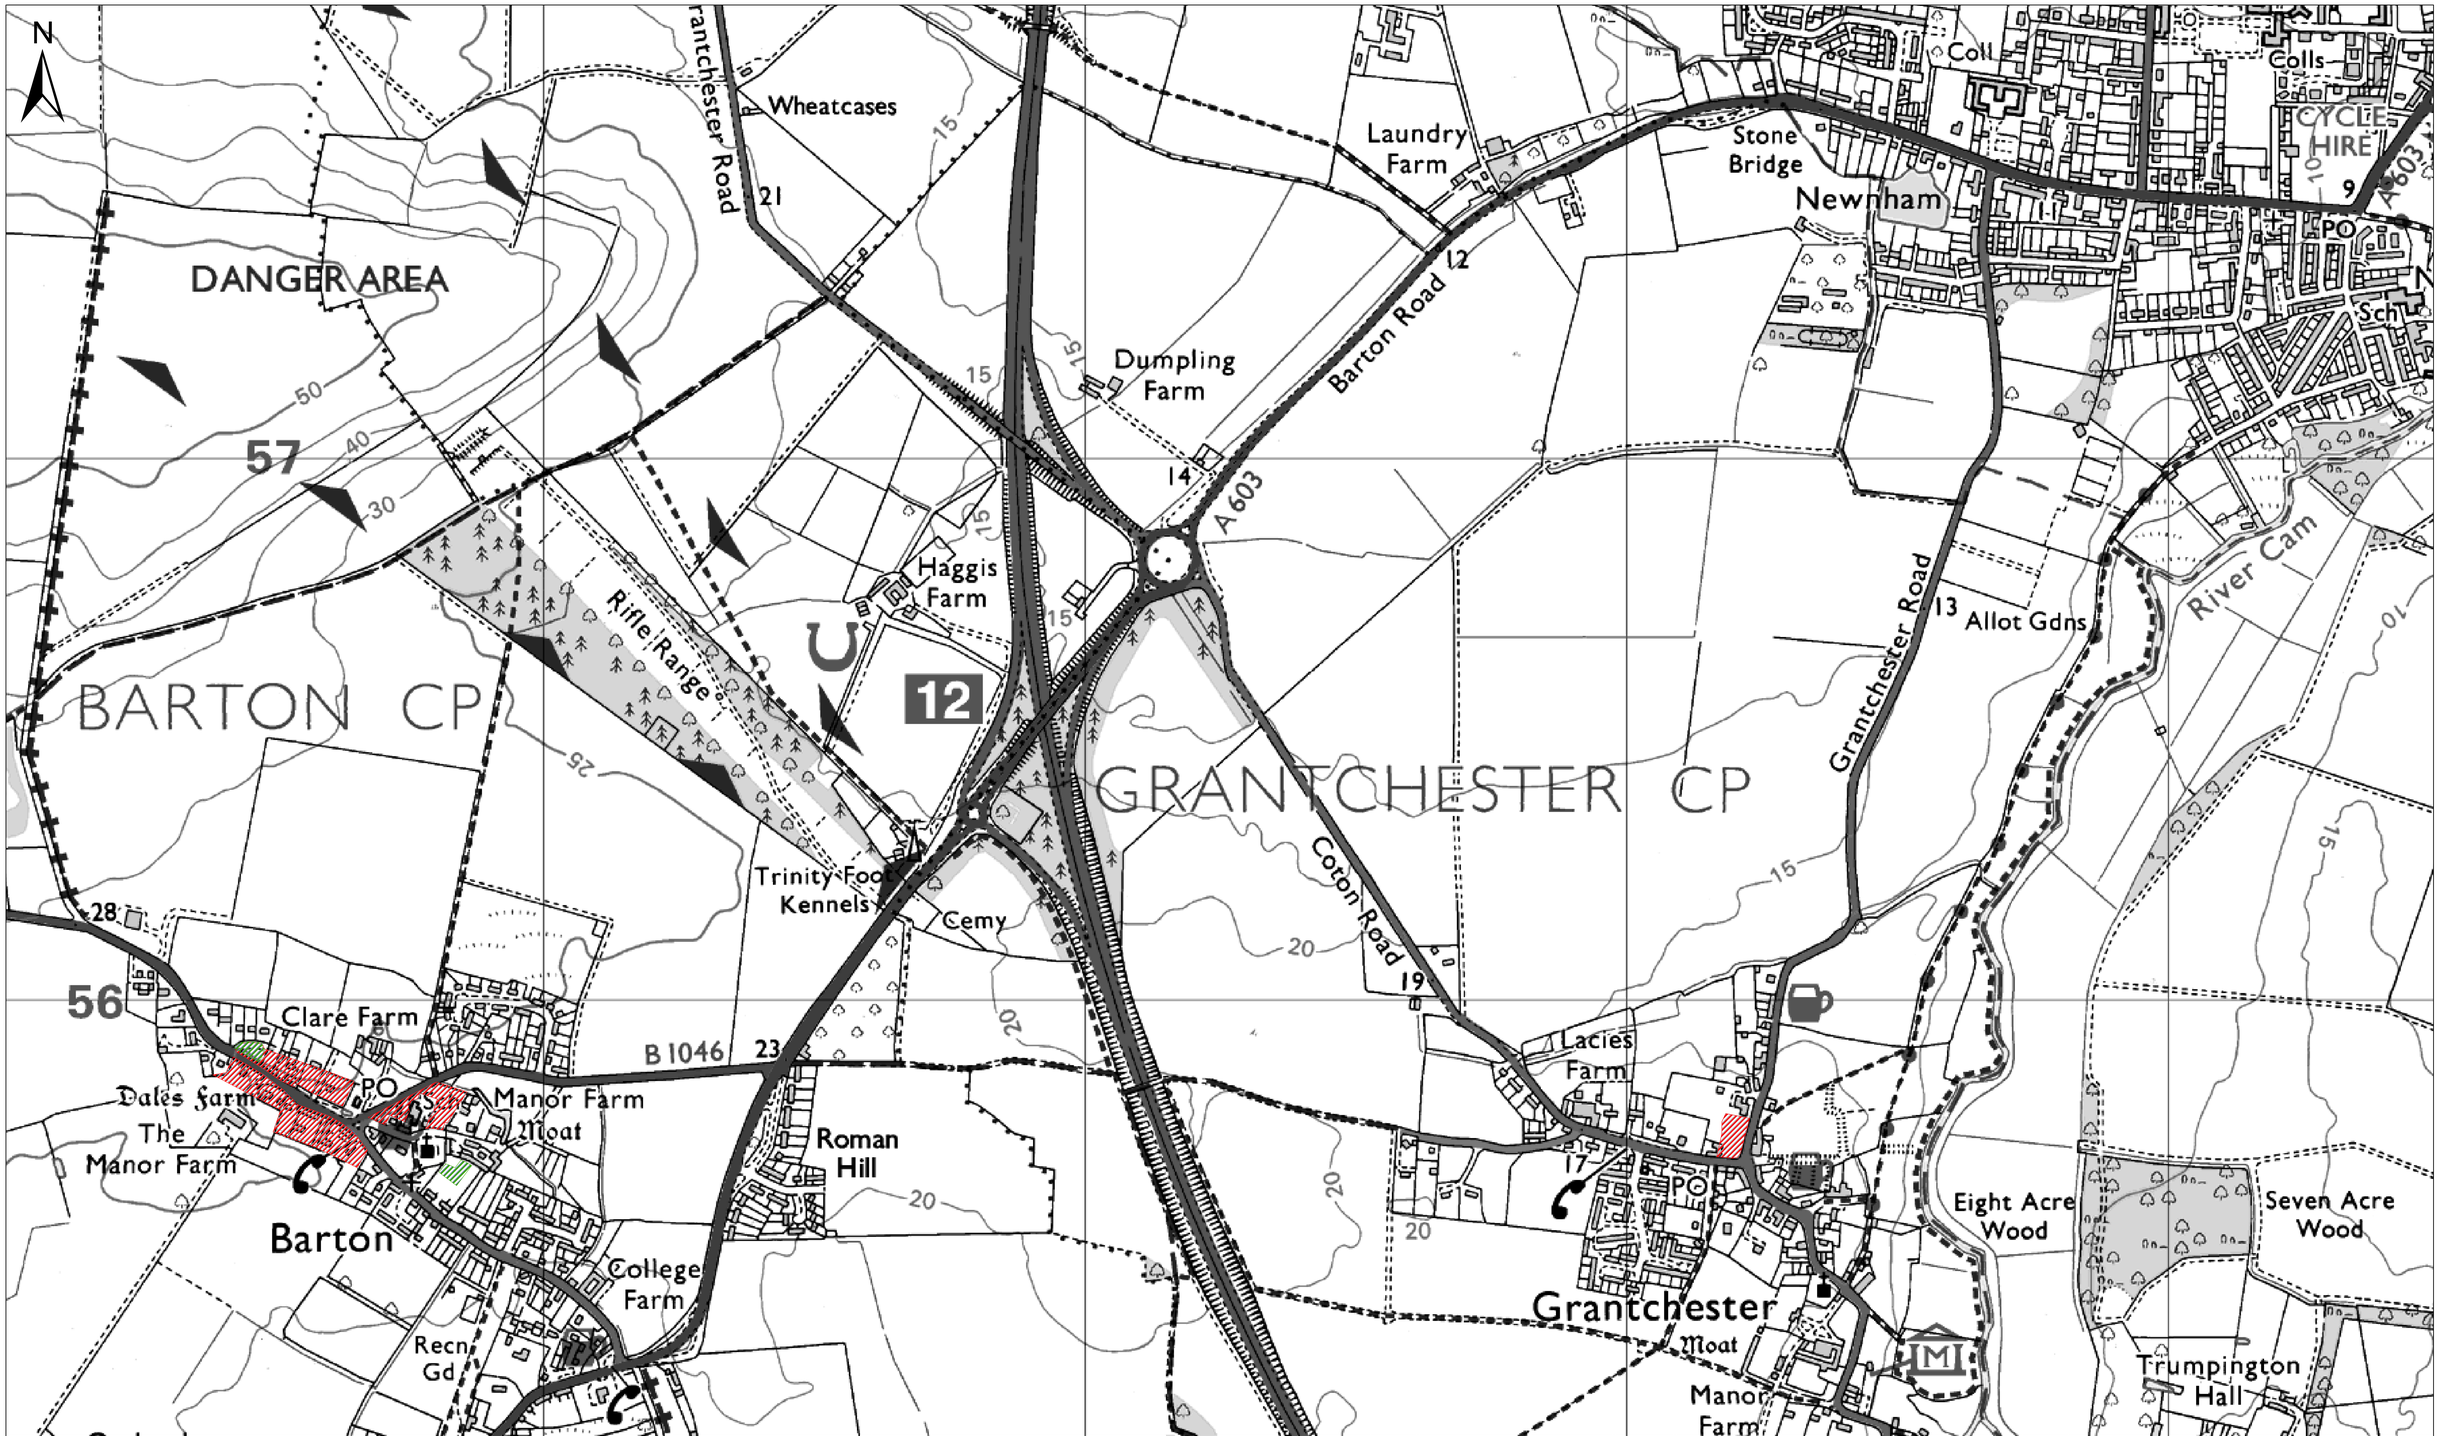

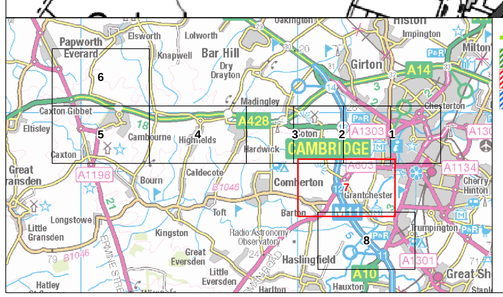

- National Cycle Network Path
- Local Green Space
- PVAA
- Protected Open Spaces

This map is reproduced from Ordnance Survey material with the permission of Ordnance Survey on behalf of the controller of Her Majesty's Stationery Office. © Crown Copyright. Unauthorised reproduction infringes Crown copyright and may lead to prosecution or civil proceedings.

CLIENT NAME: City Deal Partners

LICENCE NUMBER: 100018928

© Natural England copyright.
© Historic England 2015.

Meters

0 50 100 200 300 400 500

Rev.	Date	Description	By	Chk'd	App'd
P01	27.08.15	DRAFT	CW	SMC	PRM

Drawing Status: DRAFT

Suitability: S2

ATKINS
Elizabeth House
28 Baddow Road
Chelmsford
Essex
CM2 0DG
Tel: +44 (0) 1245 245245
Fax: +44 (0) 1245 345010
www.atkinsglobal.com

Copyright © Atkins Limited (2015)

Client: CITY DEAL PARTNERS

Project Title: Western Orbital

Drawing Title: OPEN SPACE CONSTRAINTS SKETCH PAGE 7 OF 8


Scale	Designed	Drawn	Checked	Authorised
XXX	TW	TW	XX	XX
Original Size	**Date**	**Date**	**Date**	**Date**
A0	25/02/16	25/02/16	05/02/16	05/02/16


Drawing Number: Project | Originator | Volume | Location | Type | Role | Number

5131840_A428_00 - ATK - HAC
A428 - D - 001

Project Ref. No.: 5134058

Revision: P01

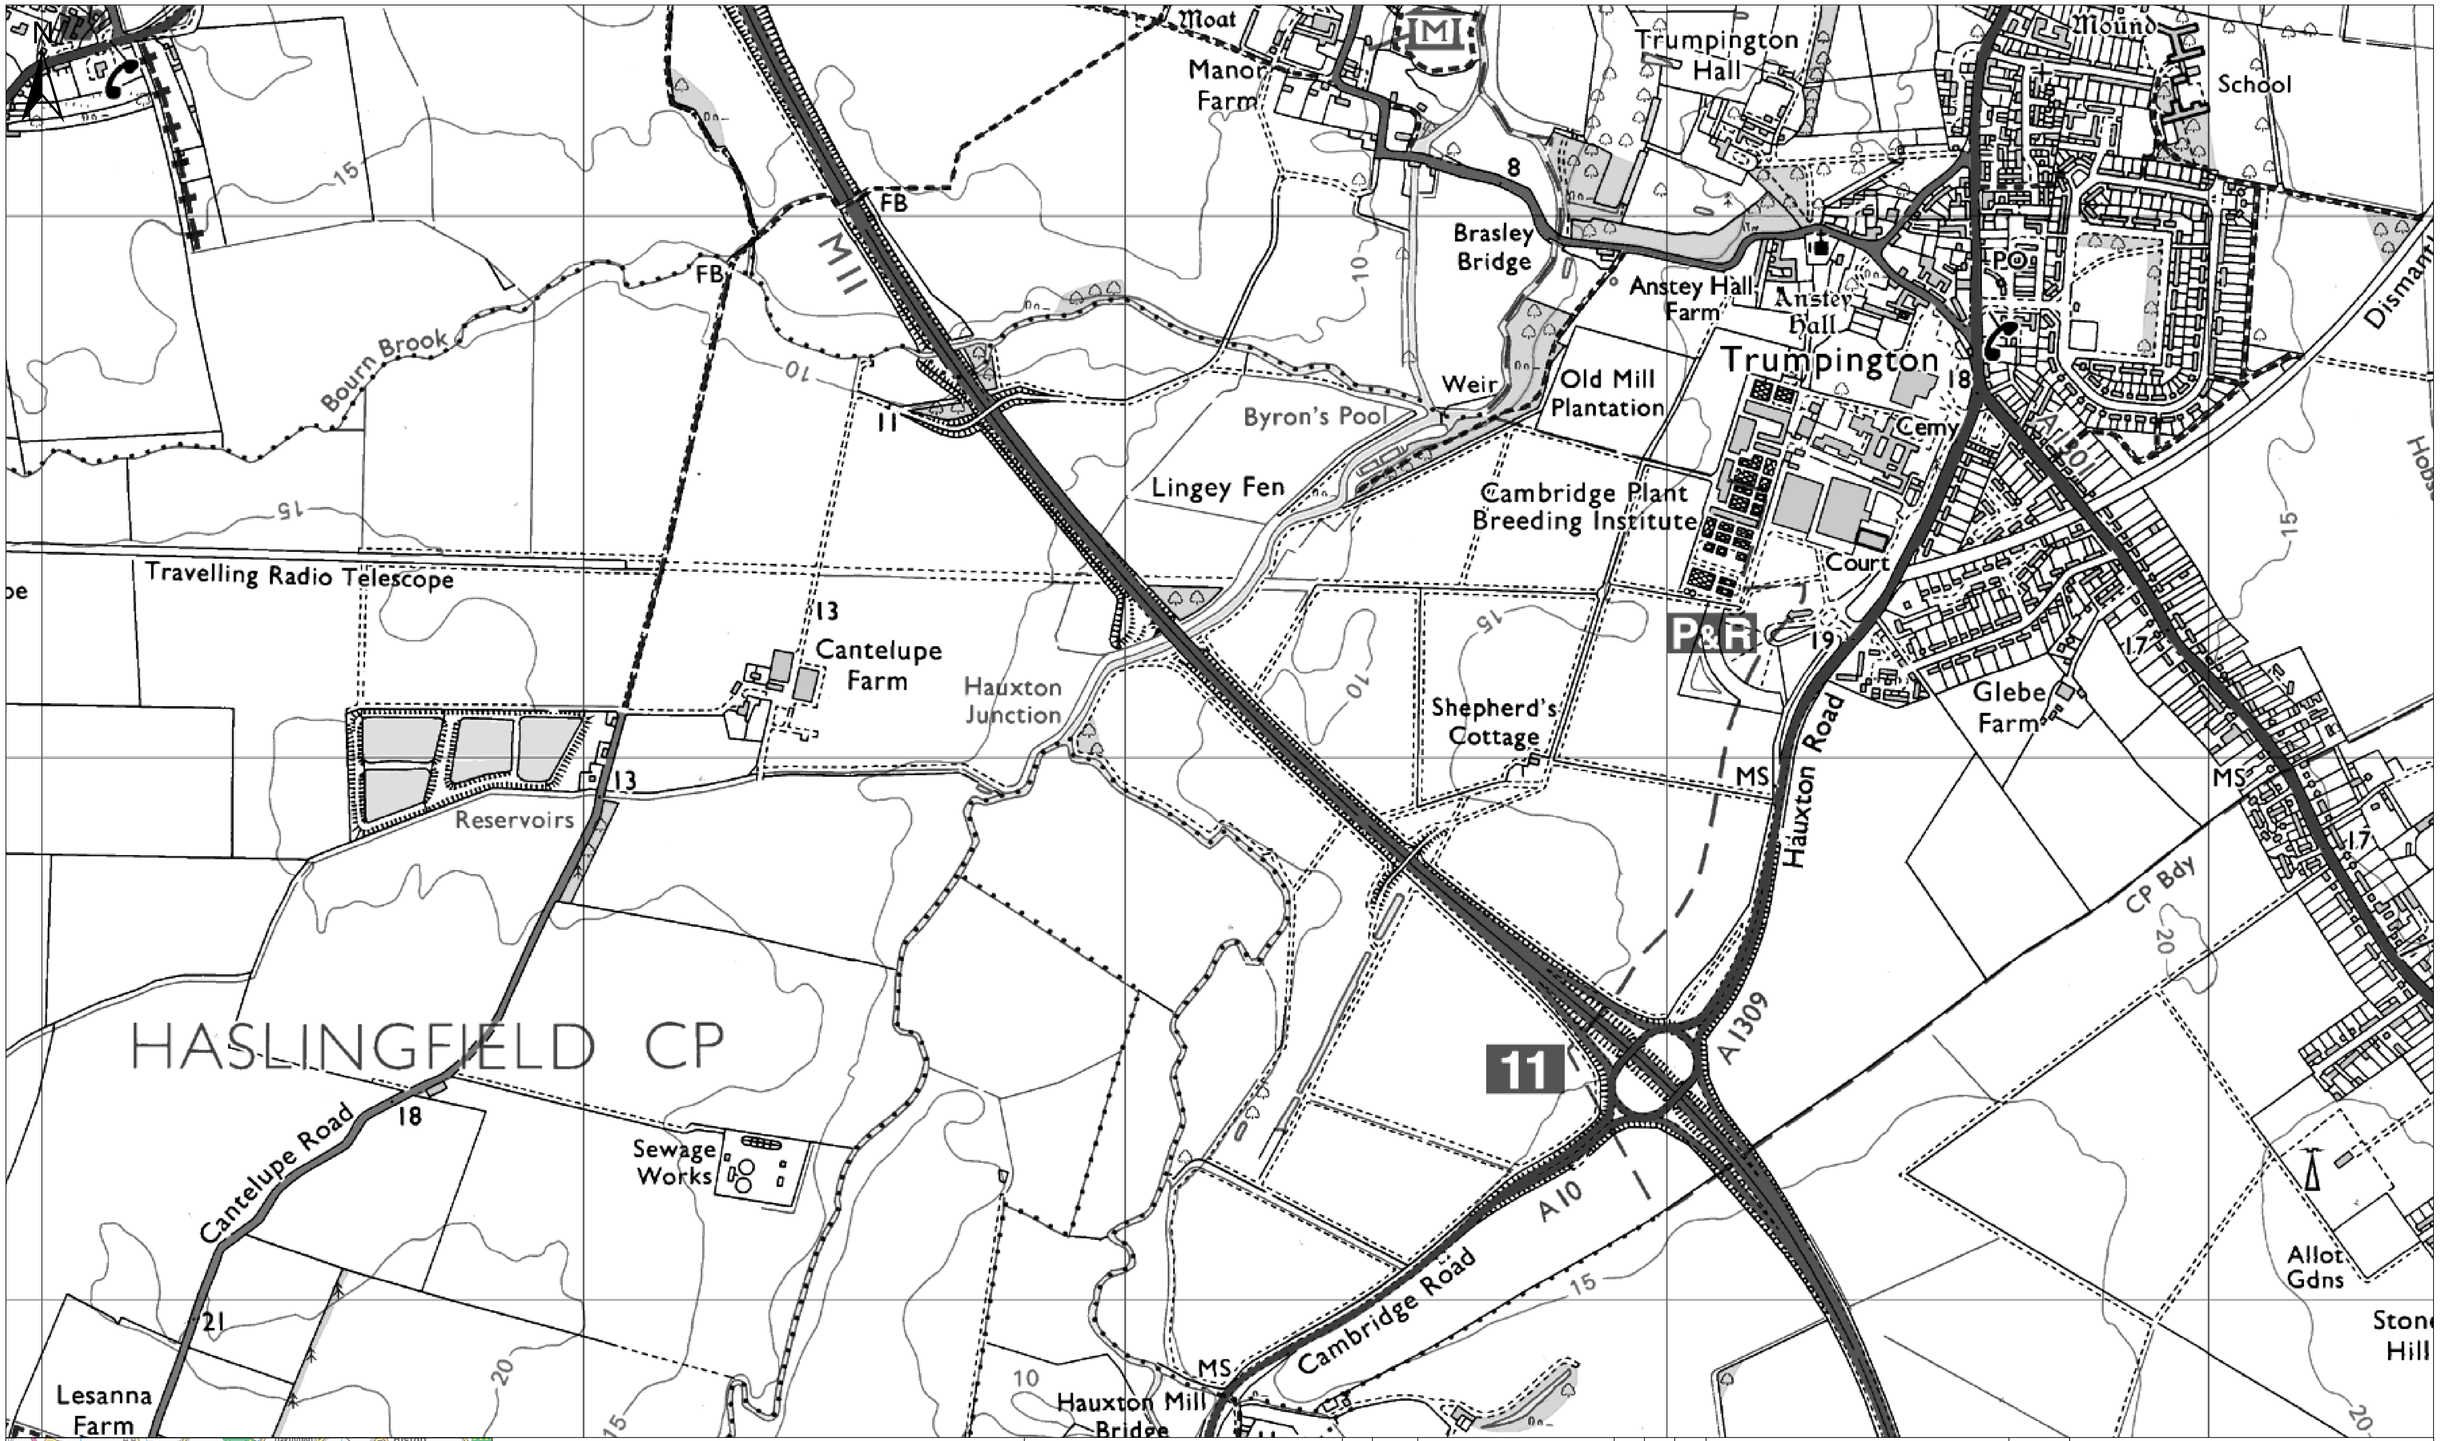

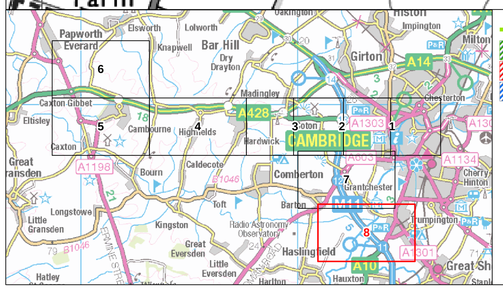

- National Cycle Network Path
- Local Green Space
- PVAA
- Protected Open Spaces

This map is reproduced from Ordnance Survey material with the permission of Ordnance Survey on behalf of the controller of Her Majesty's Stationery Office. © Crown Copyright. Unauthorised reproduction infringes Crown copyright and may lead to prosecution or civil proceedings.

CLIENT NAME: City Deal Partners

LICENCE NUMBER: 100018928

© Natural England copyright.
© Historic England 2015.

Meters

0 50 100 200 300 400 500

Rev.	Date	Description	By	Chk'd	App'd
P01	27.08.15	DRAFT	CW	SMC	PRM

Drawing Status: DRAFT

Suitability: S2

ATKINS
Elizabeth House
28 Baddow Road
Chelmsford
Essex
CM2 0DG

Tel: +44 (0) 1245 245245
Fax: +44 (0) 1245 345010

www.atkinsglobal.com

Copyright © Atkins Limited (2015)

Client: CITY DEAL PARTNERS

Project Title: Western Orbital

Drawing Title: OPEN SPACE CONSTRAINTS SKETCH PAGE 8 OF 8

Scale	Designed	Drawn	Checked	Authorised
XXX	TW	TW	XX	XX
Original Size	**Date**	**Date**	**Date**	**Date**
A0	25/02/16	25/02/16	05/02/16	05/02/16

Drawing Number: Project - Originator - Volume
5131840_A428_00 - ATK - HAC
A428 - D - 001
Location | Type | Role | Number

Project Ref. No.: 5134058

Revision: P01