Lockett & Co
Retail, Licensing & Training Consultants

Shell Trumpington
58 High Street
Trumpington
Cambridgeshire
CB2 9LS

Display of alcohol is to be permitted throughout the store, spirits to be located only behind the counter.

Key:

- Fire extinguisher.
- CCTV.
- Fire bucket.
- Area to be licenced for the sale of alcohol for consumption off the premise and LNR.

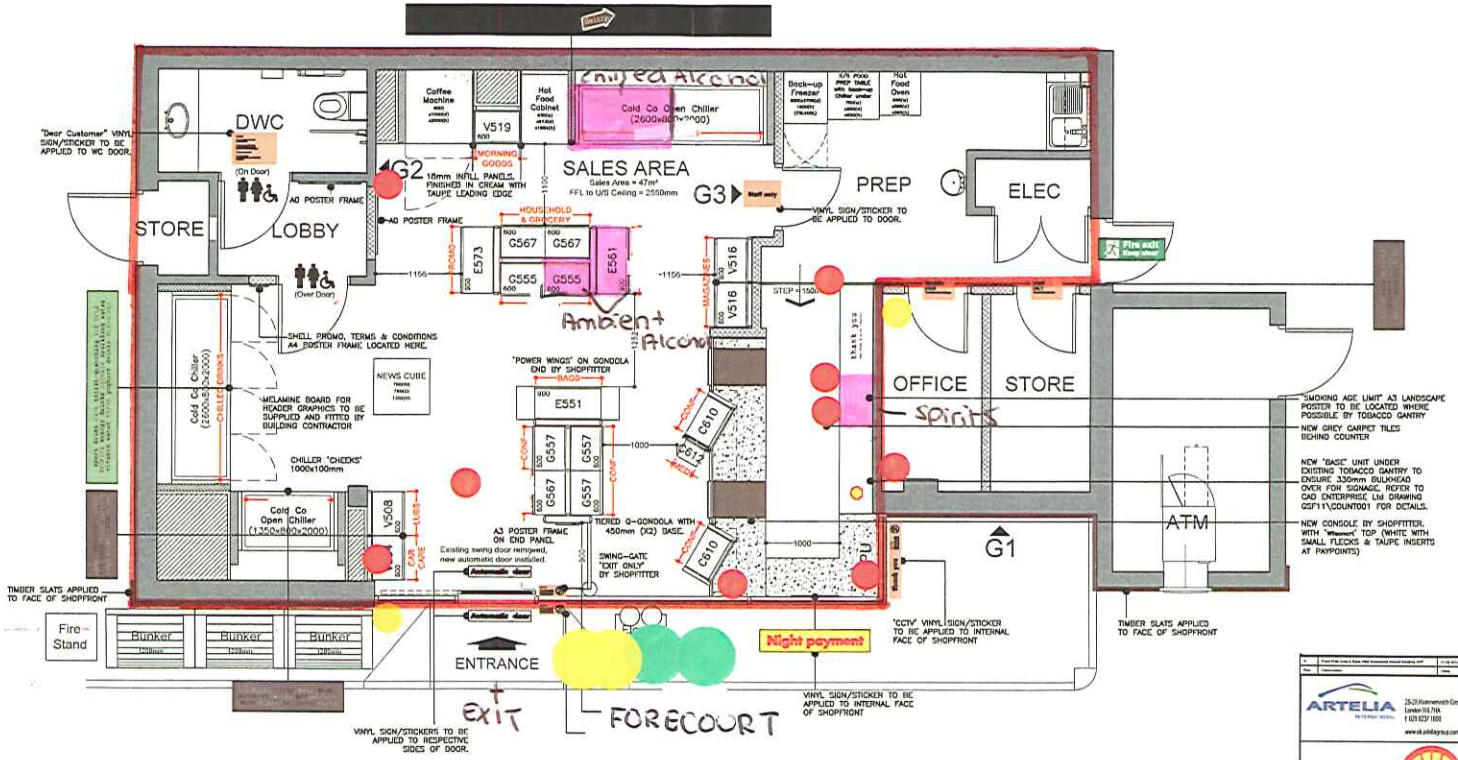

ARTELIA
Shell UK Retail
PO Box 430
Stanwell
United Kingdom
MERCHANDISING LAYOUT
ENTERPRISE
TRUMPINGTONMER001

Date: April 2012
Scale: 1:100