PROPOSED EXTENTION - 233 LICHFIELD ROAD, CAMBRIDGE

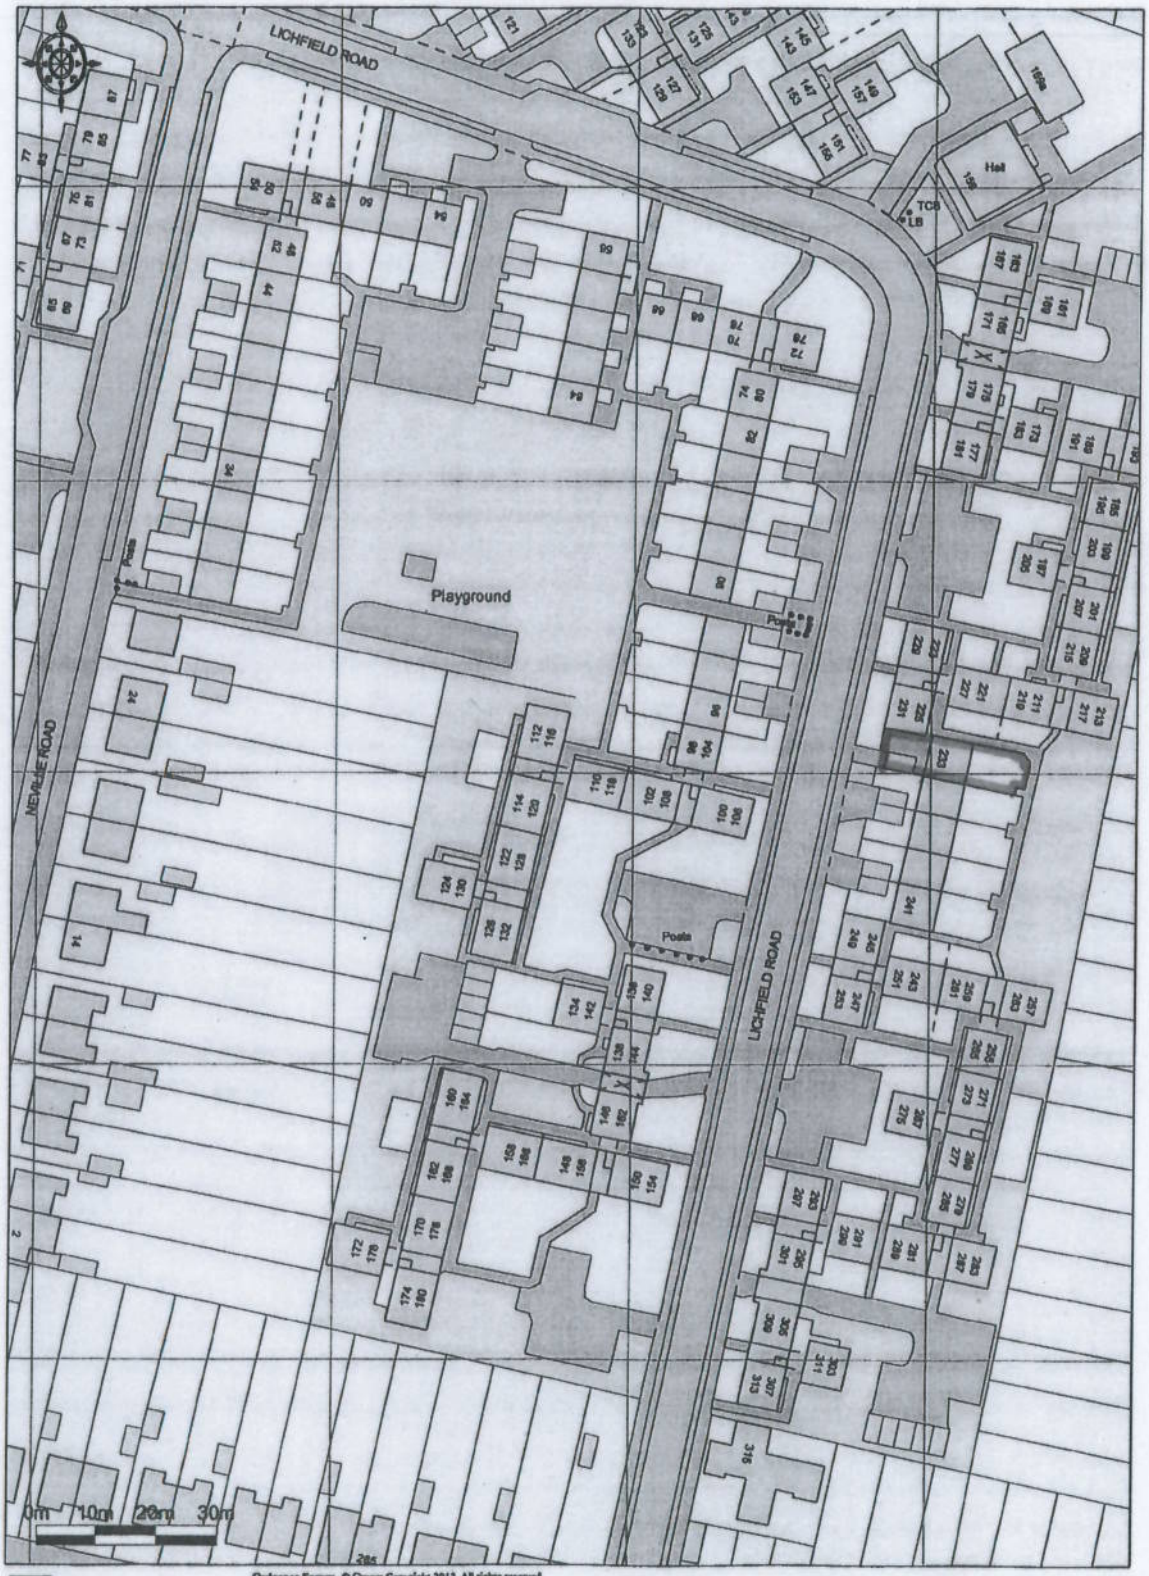

Promap®
Ordnance Survey © Crown Copyright 2012. All rights reserved.
Licence number 100020449. Plotted Scale - 1:1250

SITE/LOCATION PLAN - 1/1250