Section AA
Proposed
1:100

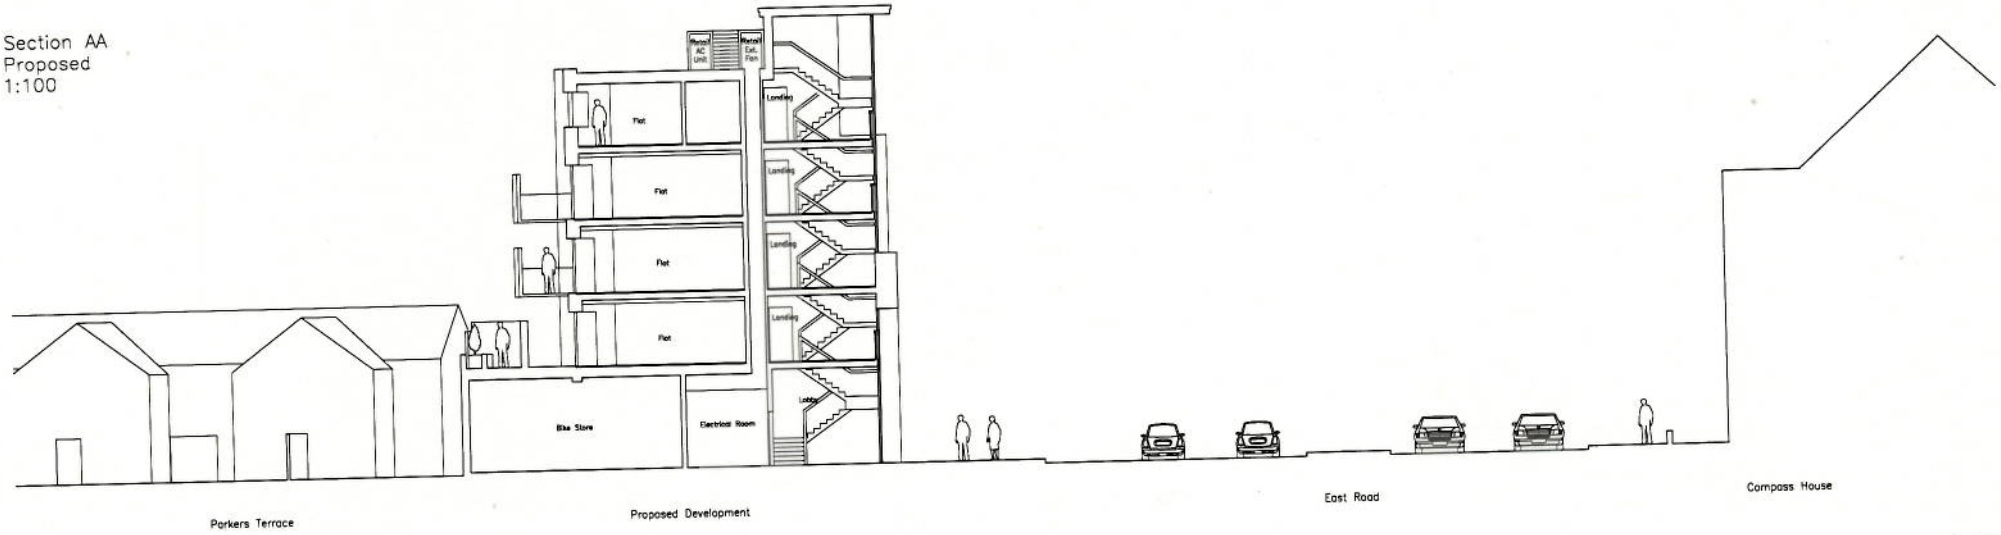

Section BB
Proposed
1:100

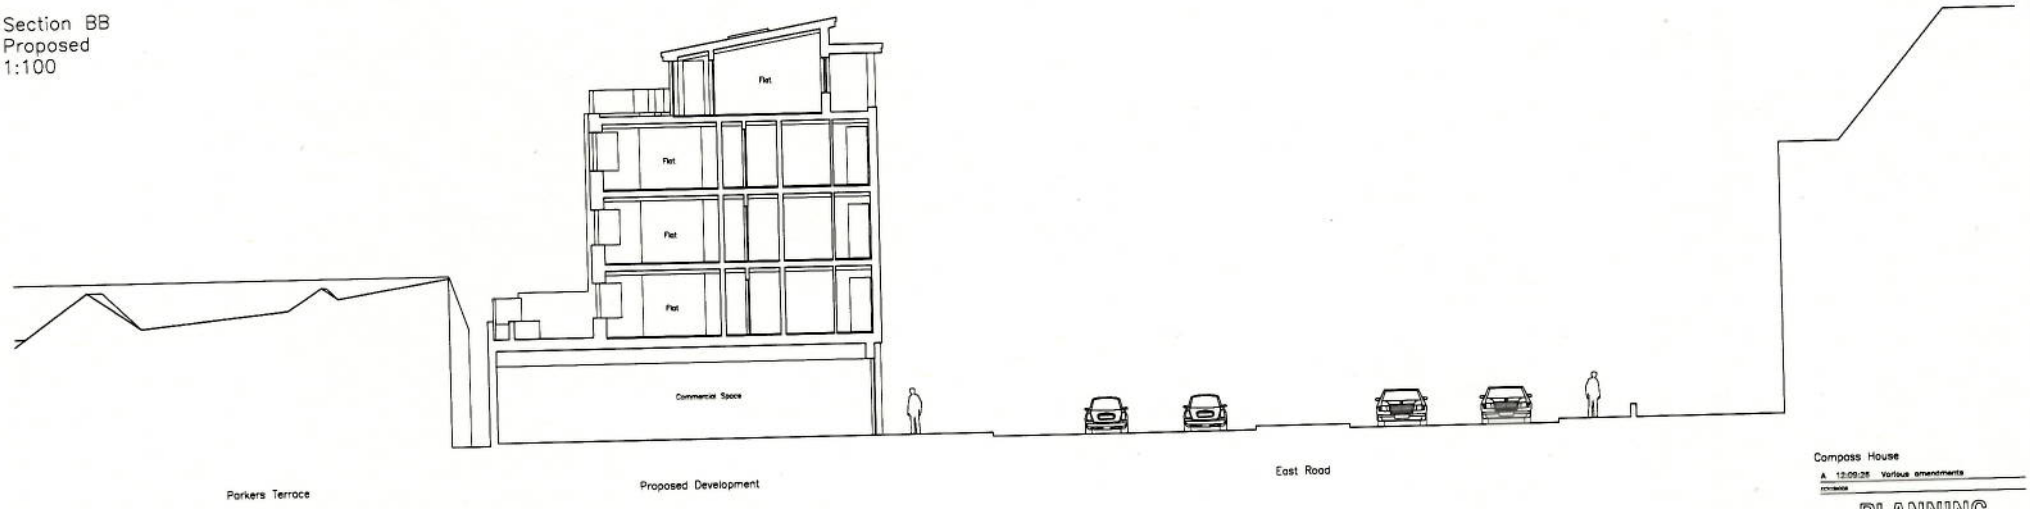

0M 1M 2M 3M

NOTE

1. DRAWINGS MUST NOT BE SCALED; WORK ONLY TO FIGURED DIMENSIONS
2. CHECK ALL DIMENSIONS ON SITE BEFORE ORDERING MATERIALS OR PUTTING WORK IN HAND
3. SHOP DRAWINGS OF MANUFACTURED ITEMS MUST BE APPROVED BY THE ARCHITECTS BEFORE WORK IS PUT IN HAND
4. DIMENSIONS MUST BE VERIFIED ON SITE BEFORE PREPARATION OF SHOP DRAWINGS
5. THE ARCHITECT MUST BE NOTIFIED OF ANY DISCREPANCIES IMMEDIATELY
6. IF IN DOUBT ASK!

Compass House

A 12.09.25 Various amendments

revisions

PLANNING

FREELAND REES ROBERTS
ARCHITECTS
35 City Road, Cambridge CB1 1DP
tel 01223 366555 fax 01223 312682
info@freelandrees.co.uk

client
Mr Corcoran

job title
Motor Ace Car Sales
87 East Road

drawing title
Sections AA and BB
Proposed

scale	drawn by	date
1:100 @A1	AJ	May 12

sheet / layout number: 10.100-SS-300

rev: A

Freeland Rees Roberts Ltd Company No. 5390779

Second Floor Plan
Proposed
1:100

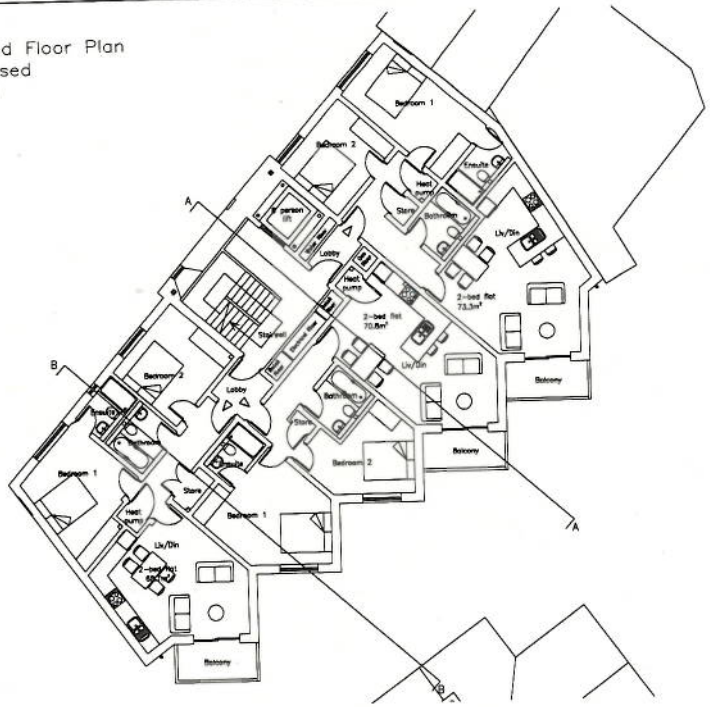

Third Floor Plan
Proposed
1:100

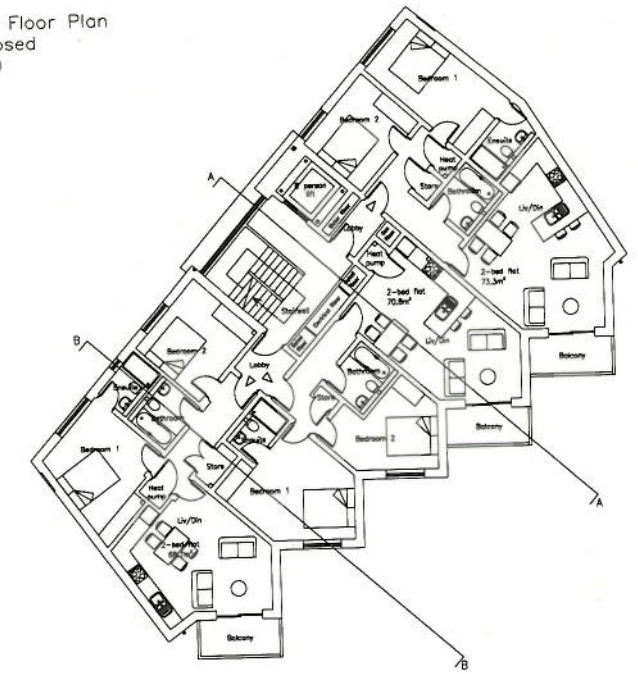

NOTE

1. DRAWINGS MUST NOT BE SCALED; WORK ONLY TO FIGURED DIMENSIONS
2. CHECK ALL DIMENSIONS ON SITE BEFORE ORDERING MATERIALS OR PUTTING WORK IN HAND
3. SHOP DRAWINGS OF MANUFACTURED ITEMS MUST BE APPROVED BY THE ARCHITECTS BEFORE WORK IS PUT IN HAND
4. DIMENSIONS MUST BE VERIFIED ON SITE BEFORE PREPARATION OF SHOP DRAWINGS
5. THE ARCHITECT MUST BE NOTIFIED OF ANY DISCREPANCIES IMMEDIATELY
6. IF IN DOUBT ASK!

Fourth Floor Plan
Proposed
1:100

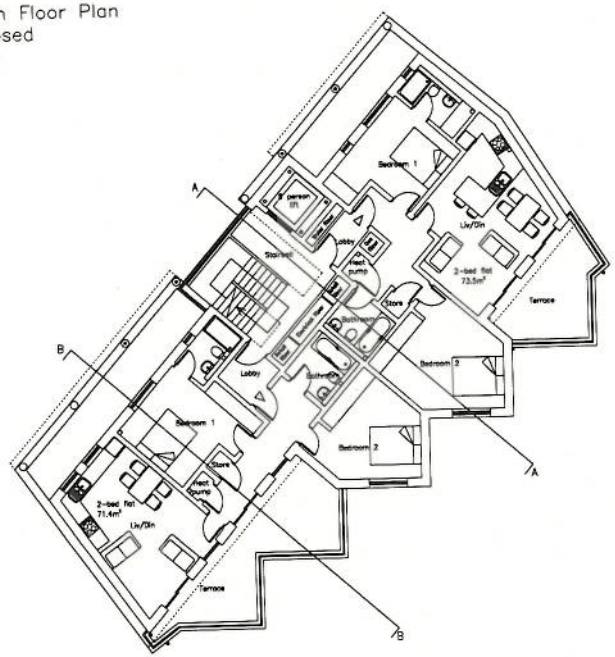

Roof Plan
Proposed
1:100

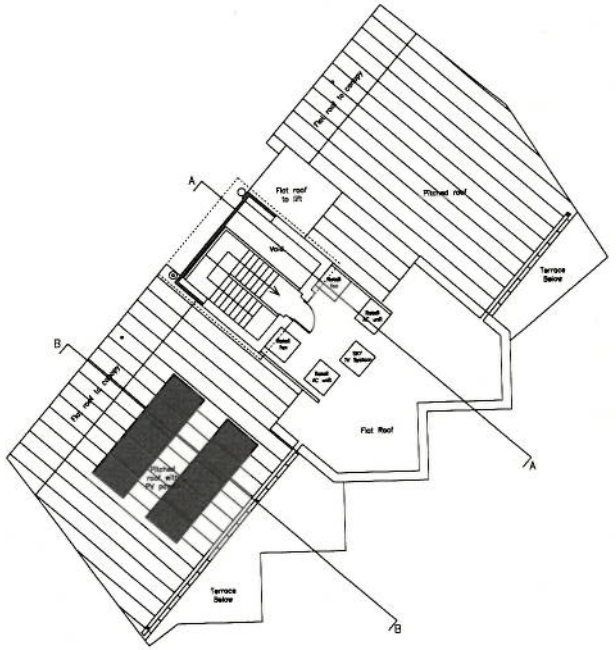

A 12.09.28 Various amendments.

PLANNING

FREELAND REES ROBERTS
ARCHITECTS

25 City Road, Cambridge CB1 1DP
tel 01223 366555 fax 01223 312682
office@frrarchitects.co.uk

client
Mr Corcoran

job title
Motor Ace Car Sales
87 East Road

drawing title
2nd, 3rd and 4th Floor and Roof Plan
Proposed

scale	drawn by	date
1:100 @A1	AJ	May 12

sheet / revised number	rev.
10.100-SP-104	A

Freeland Rees Roberts Ltd Company No. 5399178

First Floor Plan
Proposed
1:100



NOTE

1. DRAWINGS MUST NOT BE SCALED. WORK ONLY TO FIGURED DIMENSIONS
2. CHECK ALL DIMENSIONS ON SITE BEFORE ORDERING MATERIALS OR PUTTING WORK IN HAND
3. SHOP DRAWINGS OF MANUFACTURED ITEMS MUST BE APPROVED BY THE ARCHITECTS BEFORE WORK IS PUT IN HAND
4. DIMENSIONS MUST BE VERIFIED ON SITE BEFORE PREPARATION OF SHOP DRAWINGS
5. THE ARCHITECT MUST BE NOTIFIED OF ANY DISCREPANCIES IMMEDIATELY
6. IF IN DOUBT ASK

0M 1M 2M 3M

A 12-09-26 Various amendments

PLANNING

FREELAND REES ROBERTS
ARCHITECTS

25 City Road, Cambridge CB1 1DP
tel 01223 366555 fax 01223 312583
info@freelandrees.co.uk

client
Mr Corcoran

job title
Motor Ace Car Sales
87 East Road

drawing title
First Floor Plan
Proposed

scale	drawn by	date
1:100 @A1	AJ	May 12

drawn / layout number: 10.100-SP-103 — rev: A

Freeland Rees Roberts Ltd Company no. 5349378

Ground Floor Plan
Proposed
1:100

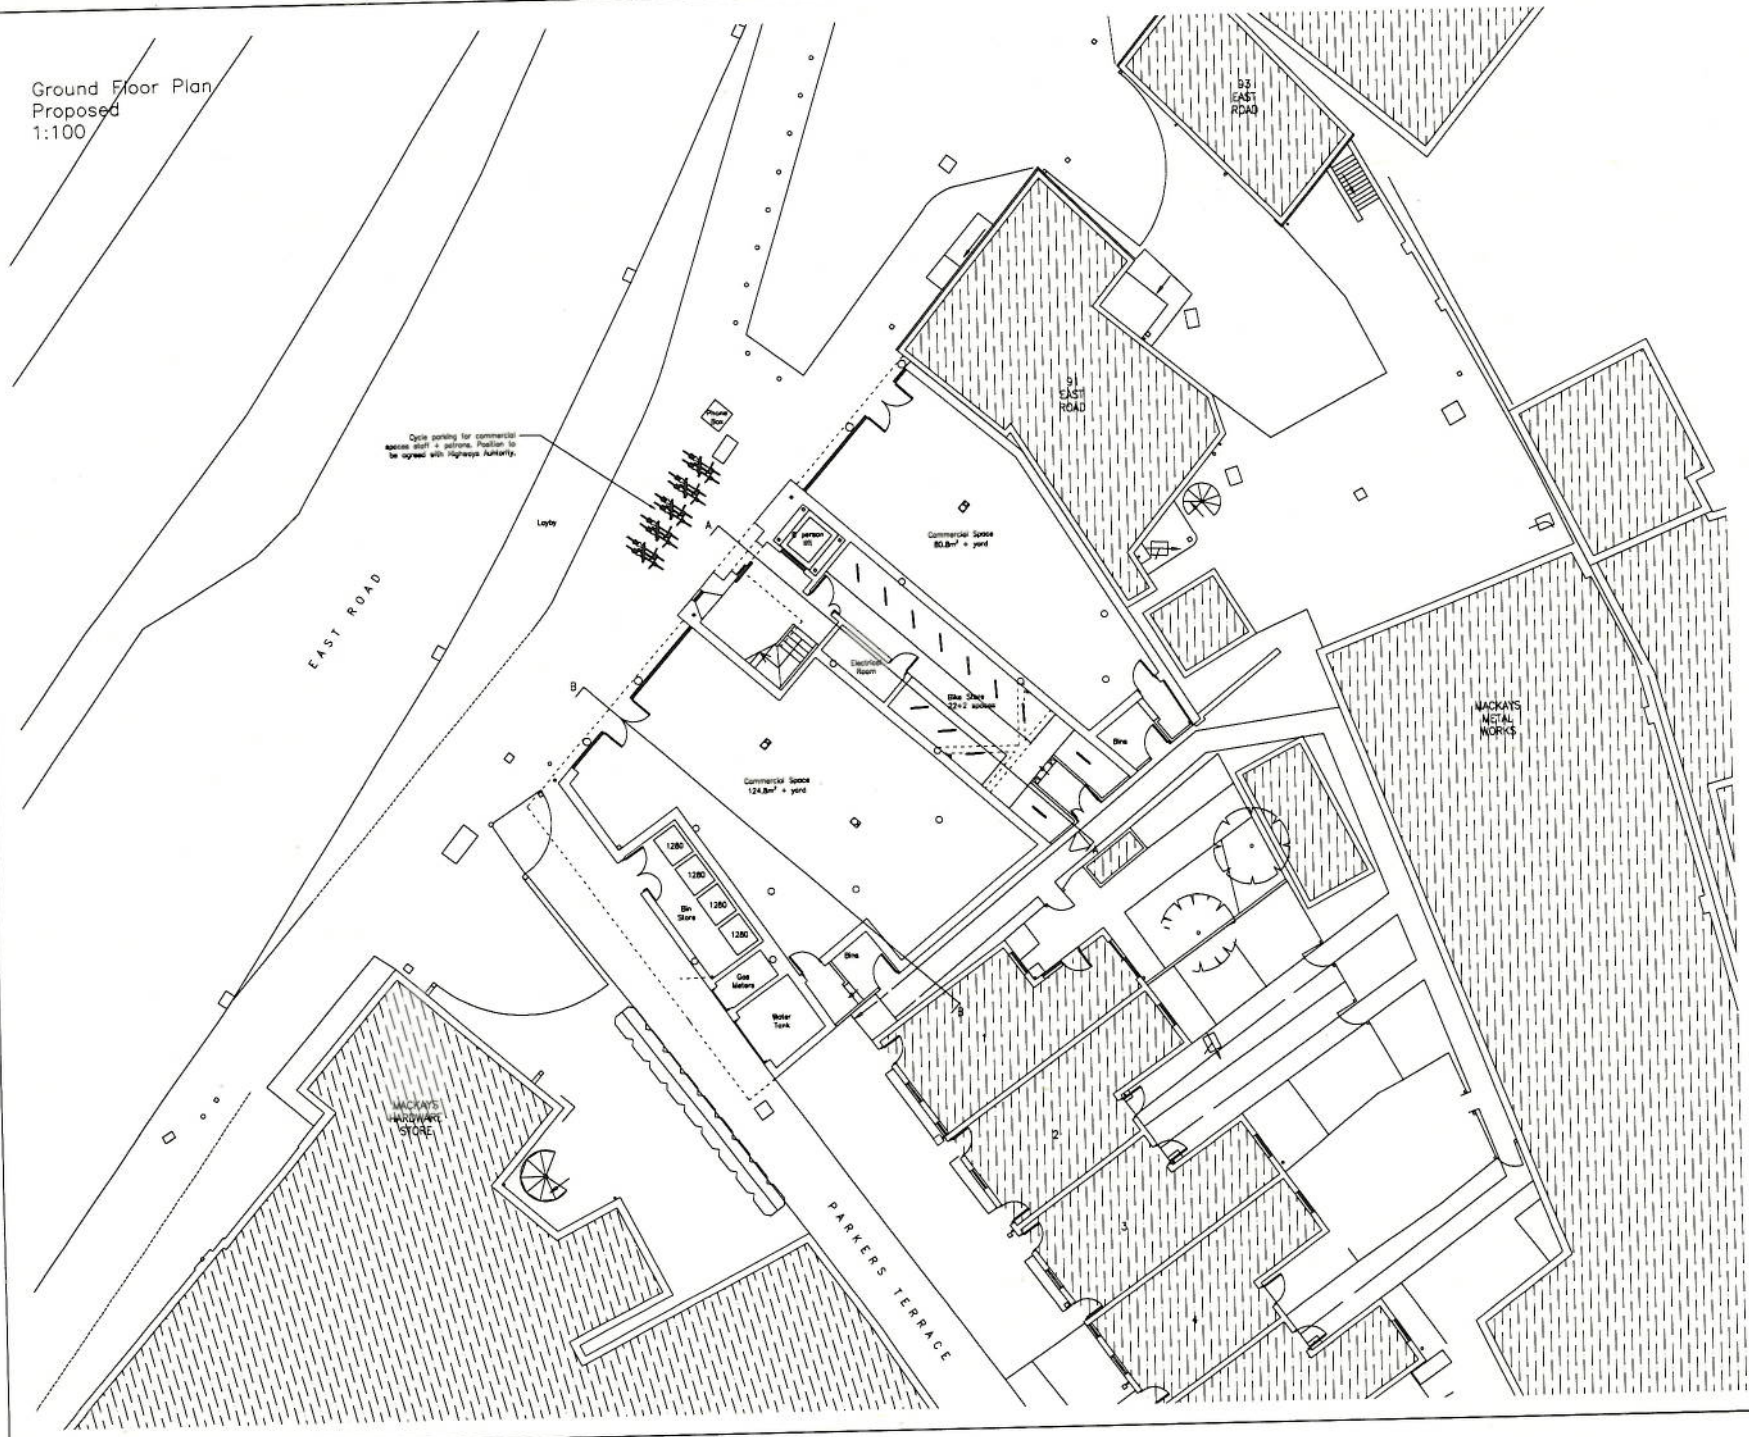

NOTE

1. DRAWINGS MUST NOT BE SCALED; WORK ONLY TO FIGURED DIMENSIONS
2. CHECK ALL DIMENSIONS ON SITE BEFORE ORDERING MATERIALS OR PUTTING WORK IN HAND
3. SHOP DRAWINGS OF MANUFACTURED ITEMS MUST BE APPROVED BY THE ARCHITECTS BEFORE WORK IS PUT IN HAND
4. DIMENSIONS MUST BE VERIFIED ON SITE BEFORE PREPARATION OF SHOP DRAWINGS
5. THE ARCHITECT MUST BE NOTIFIED OF ANY DISCREPANCIES IMMEDIATELY
6. IF IN DOUBT ASK.

0M 1M 2M 3M

A 12.09.26 Various amendments.

PLANNING

FREELAND REES ROBERTS
ARCHITECTS
25 City Road, Cambridge CB1 1DP
tel 01223 366555 fax 01223 312862
info@freelandrees.co.uk

client
Mr Corcoran

job title
Motor Ace Car Sales
87 East Road

drawing title
Ground Floor Plan
Proposed

scale	drawn by	date
1:100 @A1	AJ	May 12

sheet / revised number: 10.100-SP-102
rev: A

Freeland Rees Roberts Ltd Company No 5399379

NOTE

1. DRAWINGS MUST NOT BE SCALED. WORK ONLY TO FIGURED DIMENSIONS
2. CHECK ALL DIMENSIONS ON SITE BEFORE ORDERING MATERIALS OR PUTTING WORK IN HAND
3. SHOP DRAWINGS OF MANUFACTURED ITEMS MUST BE APPROVED BY THE ARCHITECTS BEFORE WORK IS PUT IN HAND
4. DIMENSIONS MUST BE VERIFIED ON SITE BEFORE PREPARATION OF SHOP DRAWINGS
5. THE ARCHITECT MUST BE NOTIFIED OF ANY DISCREPANCIES IMMEDIATELY
6. IF IN DOUBT ASK!

0M 1M 2M 3M

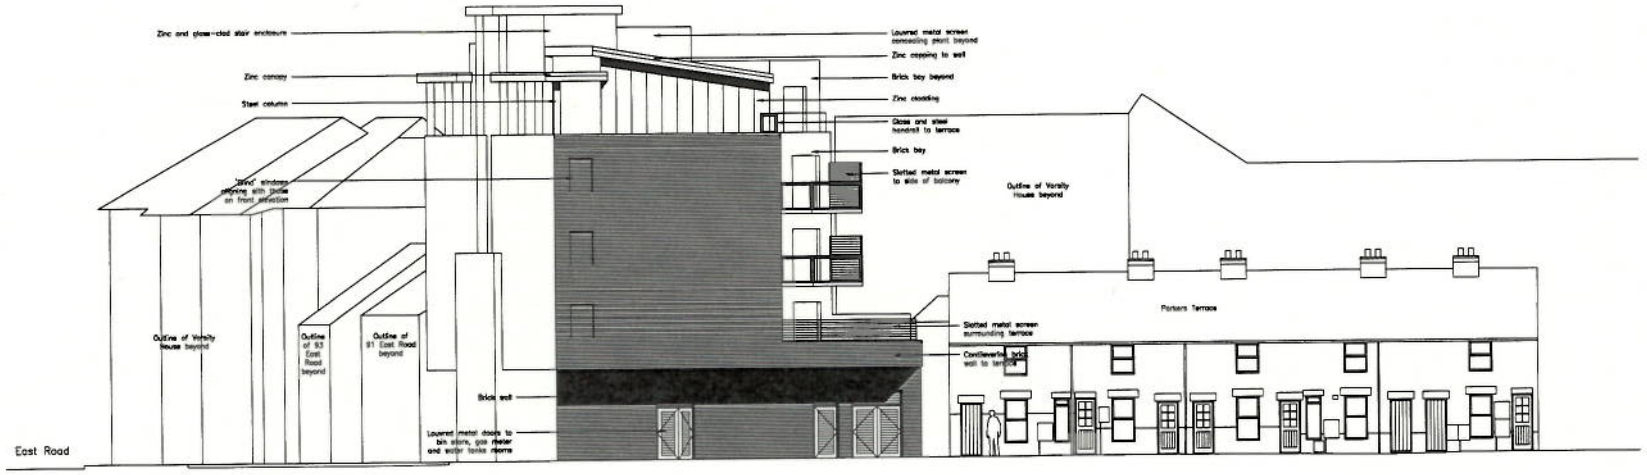

South West Elevation
1:100

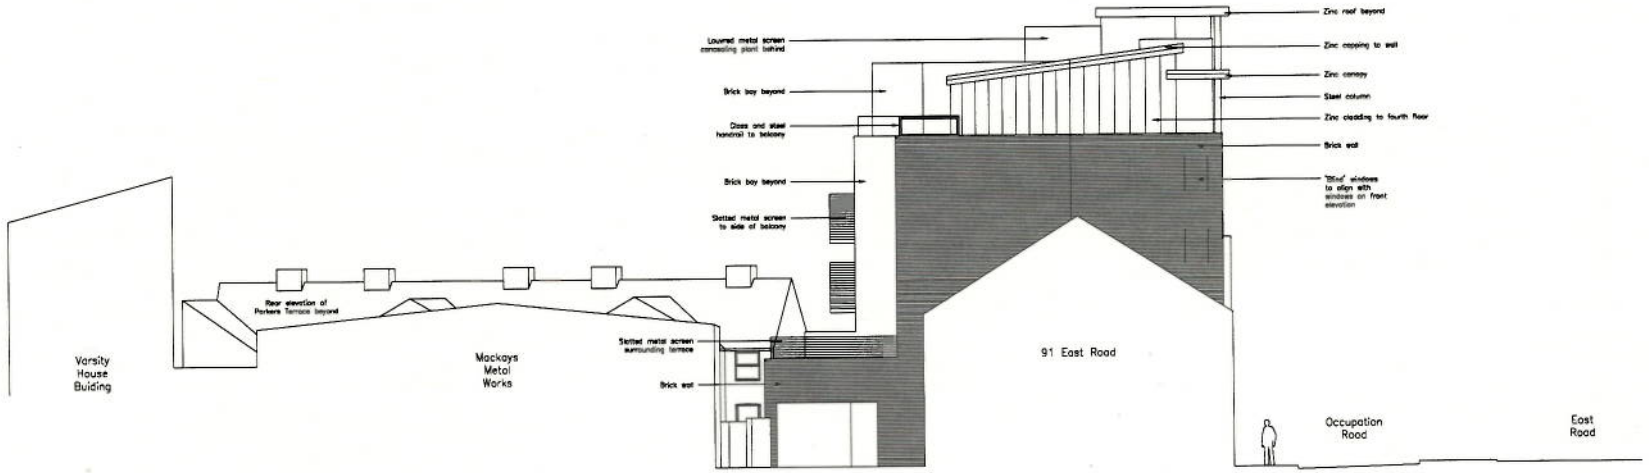

North East Elevation
1:100

A 12.09.26 Various amendments.

revisions

PLANNING

FREELAND REES ROBERTS
ARCHITECTS
25 City Road, Cambridge CB1 1DP
tel 01223 366355 fax 01223 312682

client
Mr Corcoran

job title
Motor Ace Car Sales
87 East Road

drawing title
Side Elevations
Proposed

scale	drawn by	date
1:100 @A1	AJ	Mar 12

sheet / layout number: 10.100-SE-211 | rev: A

Freeland Rees Roberts Ltd Company No. 5390779

NOTE

1. DRAWINGS MUST NOT BE SCALED; WORK ONLY TO FIGURED DIMENSIONS
2. CHECK ALL DIMENSIONS ON SITE BEFORE ORDERING MATERIALS OR PUTTING WORK IN HAND
3. SHOP DRAWINGS OF MANUFACTURED ITEMS MUST BE APPROVED BY THE ARCHITECTS BEFORE WORK IS PUT IN HAND
4. DIMENSIONS MUST BE VERIFIED ON SITE BEFORE PREPARATION OF SHOP DRAWINGS
5. THE ARCHITECT MUST BE NOTIFIED OF ANY DISCREPANCIES IMMEDIATELY
6. IF IN DOUBT ASK!

0M 1M 2M 3M



Front Elevation
Proposed
1:100



Rear Elevation
Proposed
1:100

A 12:09:28 Various amendments

PLANNING

FREELAND REES ROBERTS
ARCHITECTS
25 City Road, Cambridge CB1 1DP
tel 01223 366555 fax 01223 312882
info@freelandrees.co.uk

client	Mr Corcoran
job title	Motor Ace Car Sales 87 East Road
drawing title	Front and Rear Elevations Proposed
scale: 1:100 @A1	drawn by: AJ
date: May 12	
sheet / layout number: 10.100-SE-210	rev: A

Freeland Rees Roberts Ltd Company No. 5599579

East Road Elevation
Existing
1:200



East Road Elevation
Proposed
1:200



East Road Elevation
Proposed
with SPD context
1:200

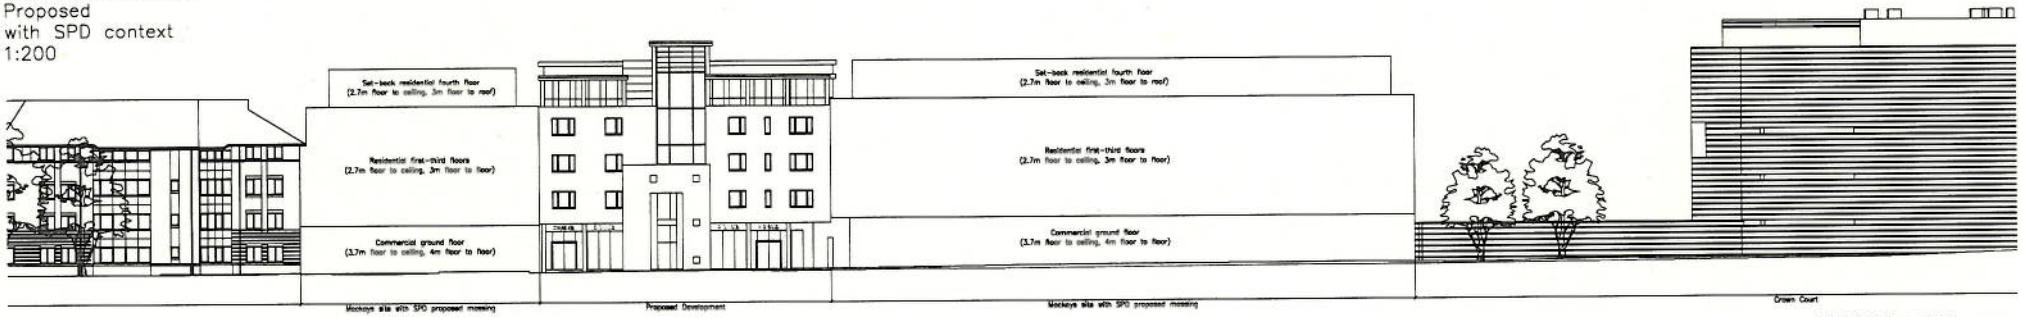

0M 2M 4M 6M

NOTE

1. DRAWINGS MUST NOT BE SCALED; WORK ONLY TO FIGURED DIMENSIONS
2. CHECK ALL DIMENSIONS ON SITE BEFORE ORDERING MATERIALS OR PUTTING WORK IN HAND
3. SHOP DRAWINGS OF MANUFACTURED ITEMS MUST BE APPROVED BY THE ARCHITECTS BEFORE WORK IS PUT IN HAND
4. DIMENSIONS MUST BE VERIFIED ON SITE BEFORE PREPARATION OF SHOP DRAWINGS
5. THE ARCHITECT MUST BE NOTIFIED OF ANY DISCREPANCIES IMMEDIATELY
6. IF IN DOUBT ASK!

A 12.09.26 Various amendments

PLANNING

FREELAND REES ROBERTS
ARCHITECTS

25 City Road, Cambridge CB1 1DP
tel 01223 366555 fax 01223 312882

client
Mr Corcoran

job title
Motor Ace Car Sales
87 East Road

drawing title
East Road Elevation
Existing and Proposed

scale	drawn by	date
1:200 @A1	AJ	Mar 12

sheet / layout number: 10.100-SE-200 | rev: A

Freeland Rees Roberts Ltd Company no: 5399379