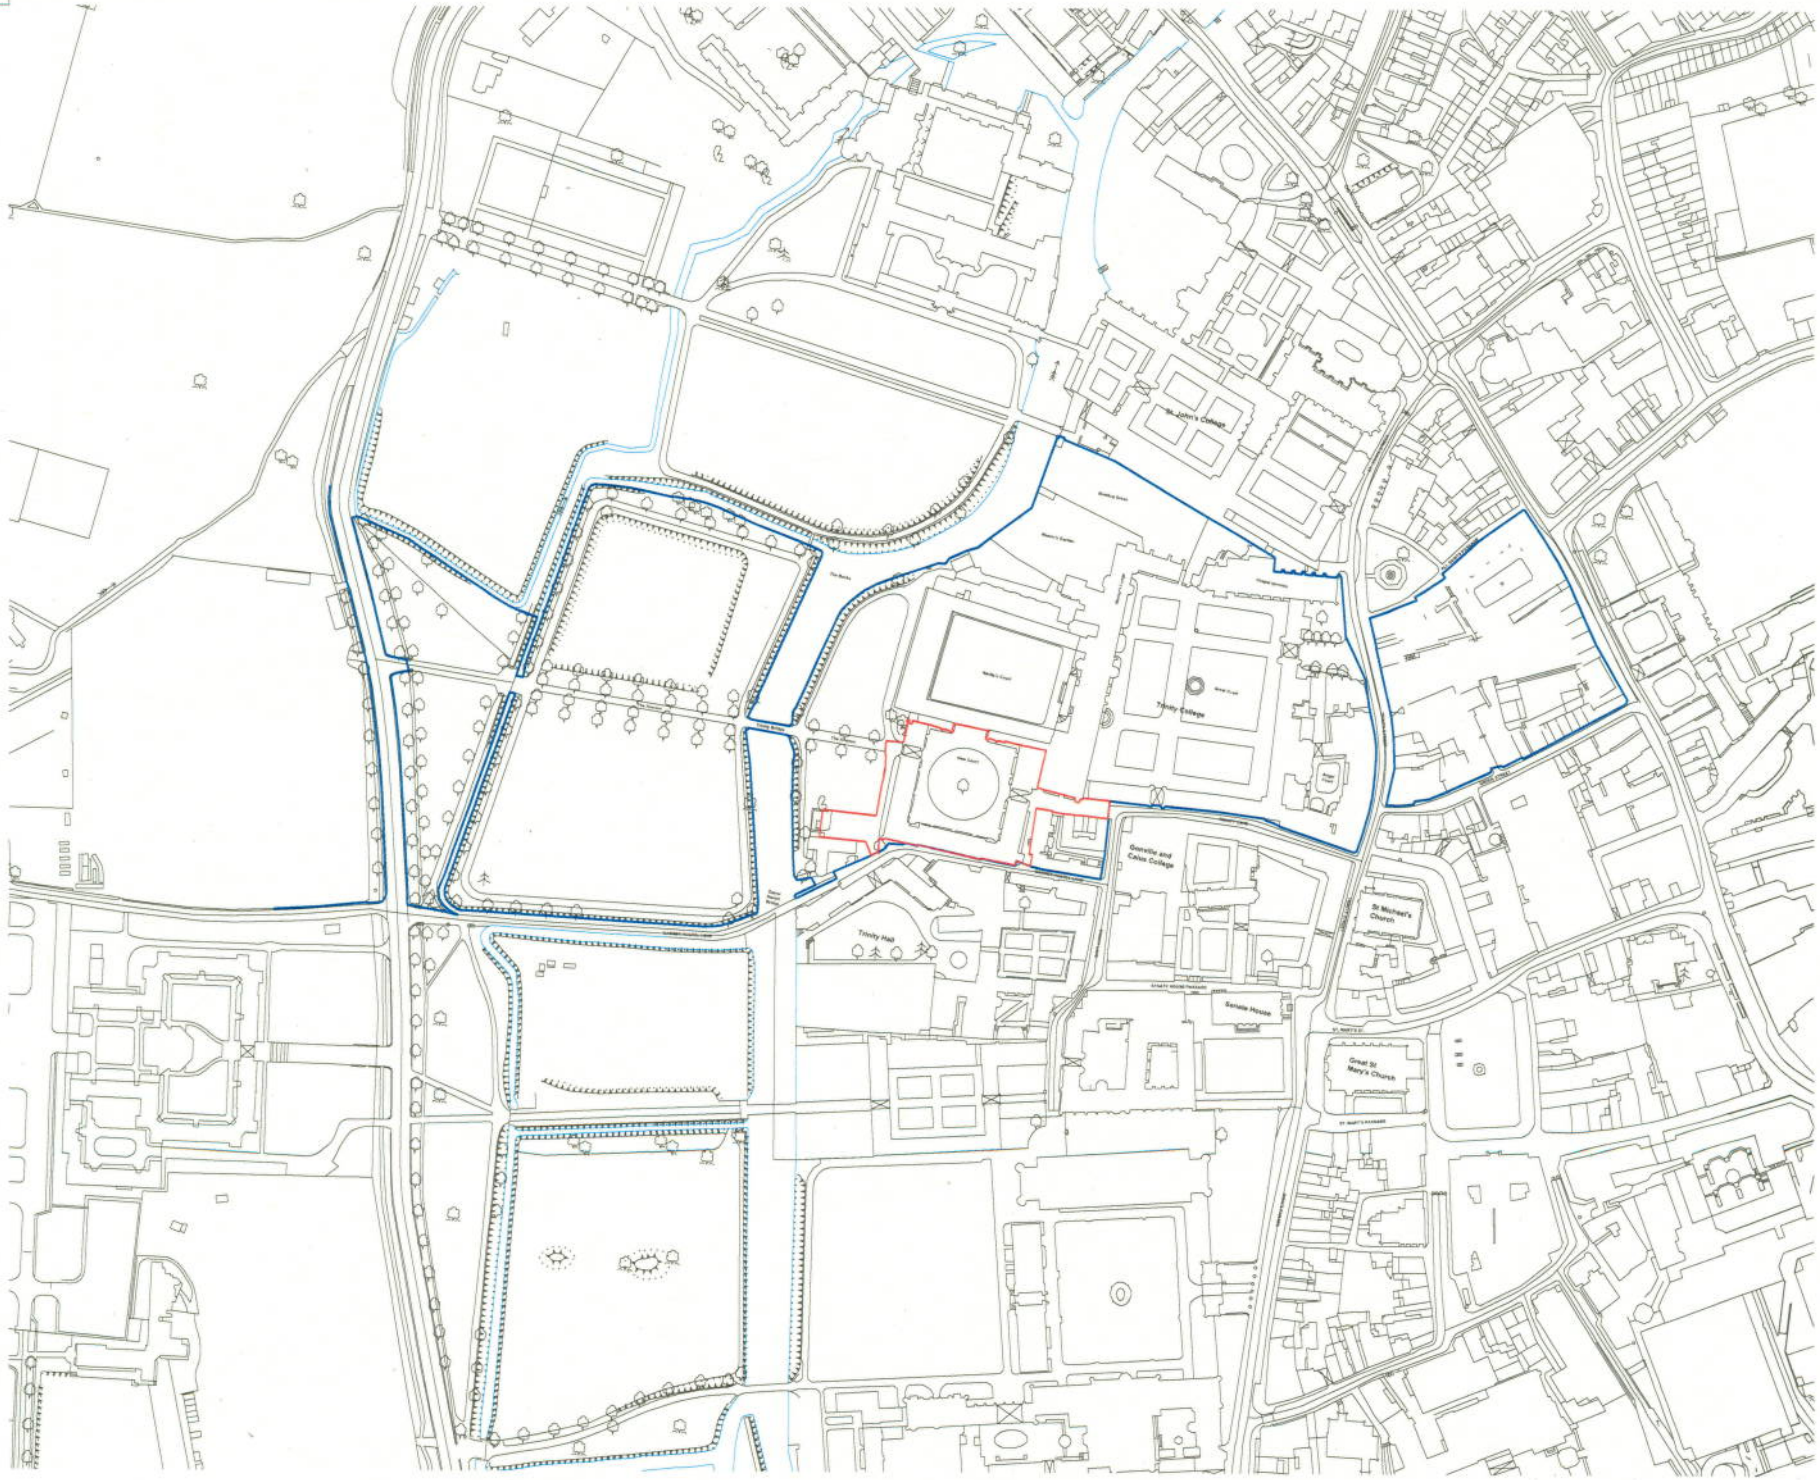


- 27/04/12 Application for Listed Building Consent
- 13/04/12 Preliminary for Listed Building Consent

REV DATE NOTES

5th studio

Architecture & Urbanism

Project:	New Court, Trinity College
Drawing Title:	Location Plan
Scale:	1:1250@A1, 1:2500@A3
Status:	Application for Listed Building Consent

NEW PL-00-01