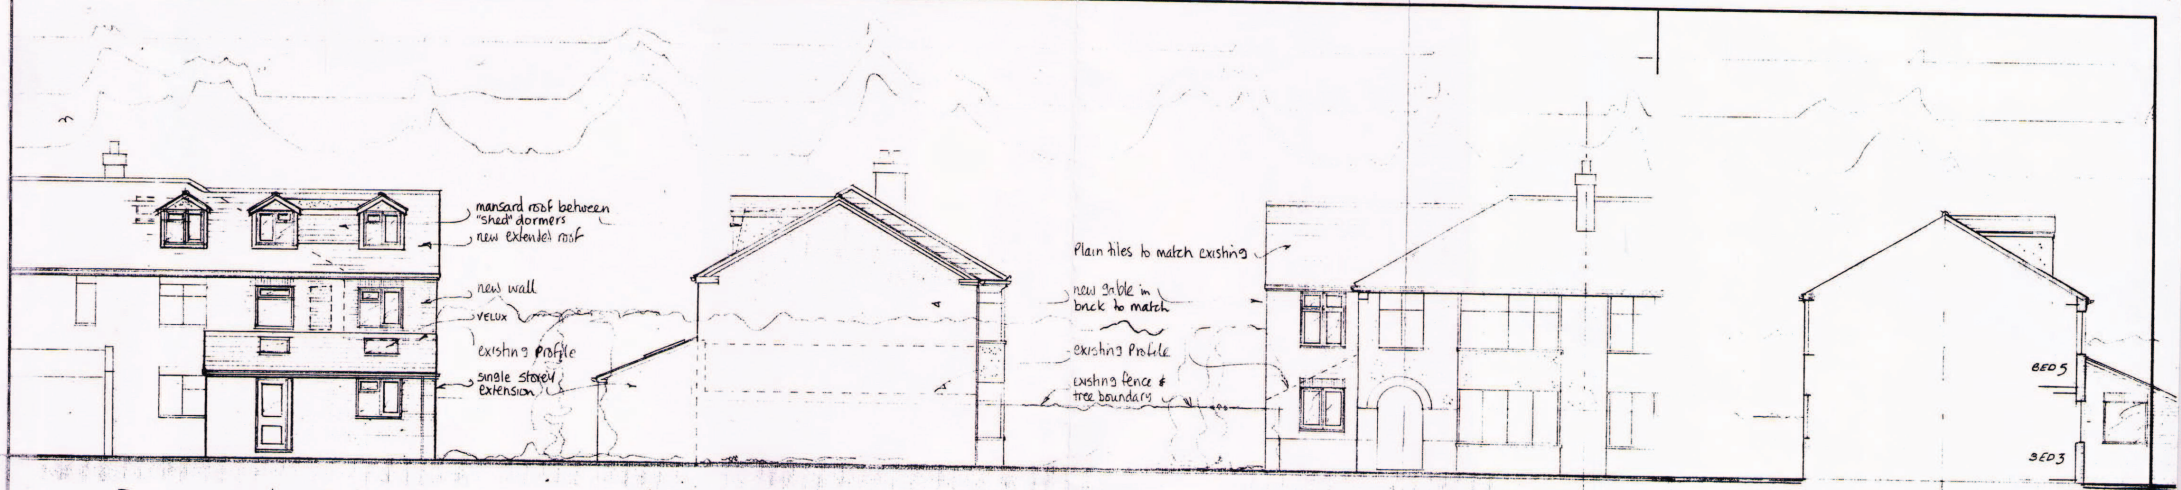

Rear elevation

Side elevation

Front elevation

S.W elev. of dormer

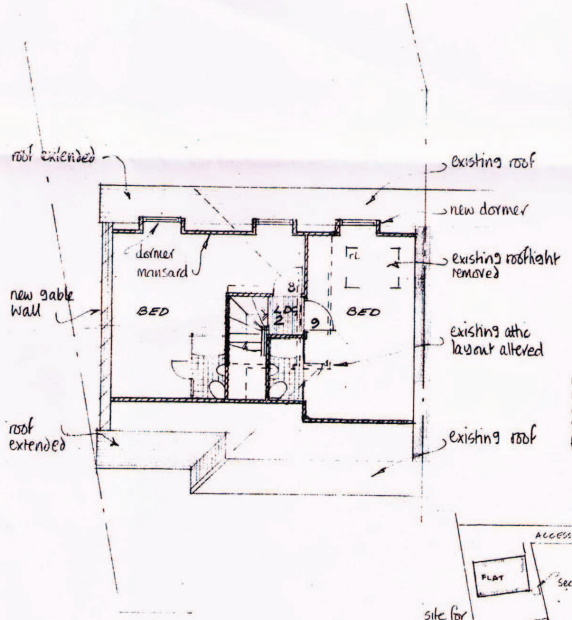

Attic plan

0 1 2 3 4 5m

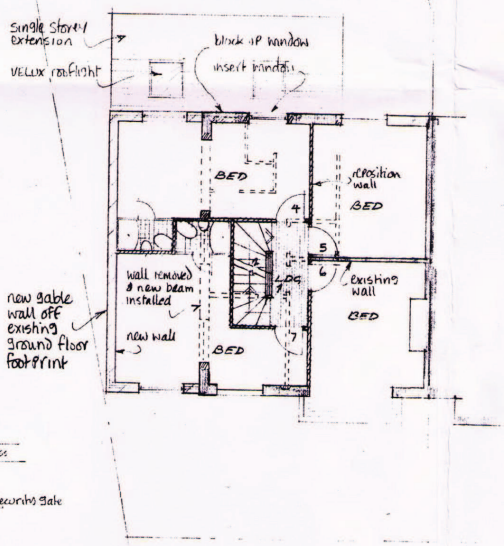

First floor plan

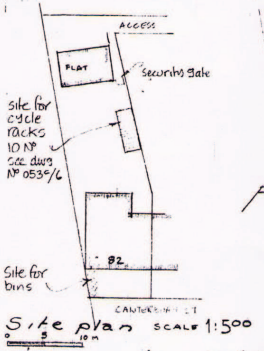

Site plan SCALE 1:500

0 5 10m

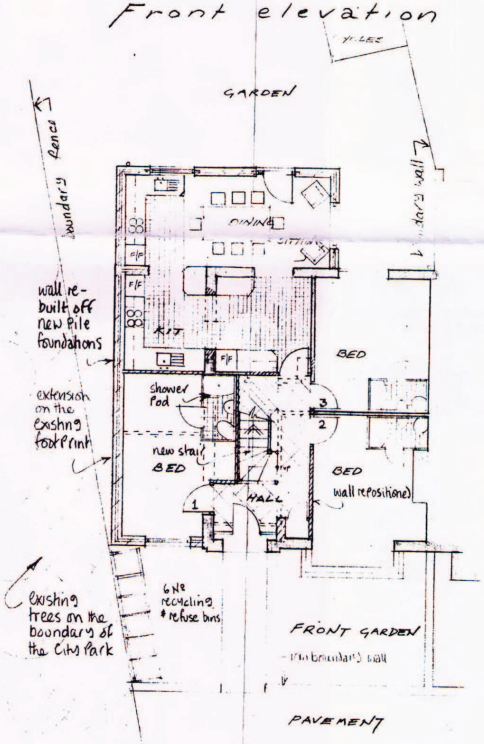

Ground floor plan

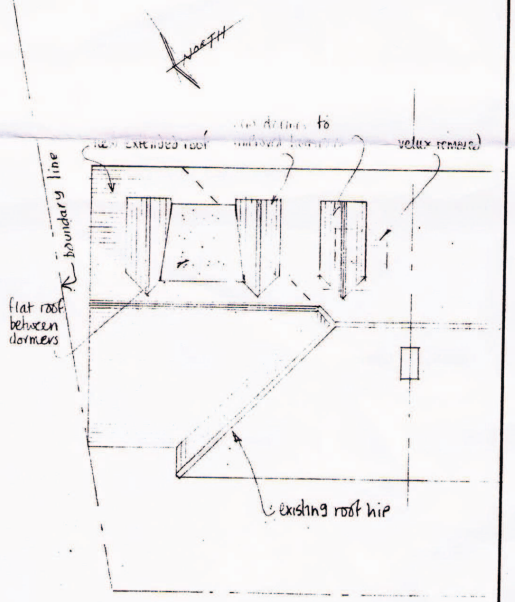

Block & roof plan

rev 'D'	11 JAN 2013	cycle shed shown
rev C	2 JAN 2013	Bins indicated. Cycle racks positioned
rev 'B'	26 Sept 2012	kitchen extended dormers amended.
rev A	22 May 2012	S.W elev added PLANNING APPLIC

Proposed extension & alterations to 82 Canterbury St. for FITZWILLIAM COL.

PROPOSAL DRAWING No 053-C
82 Canterbury St. Cambridge.
scale 1:100 May 2012

/5D

SIMON J WILSON architect
9 Church Close, Cottenham, Cambridge. CB24 8SL
Telephone: (01954) 251105

© A2

J.E.WRIGHT 532325