


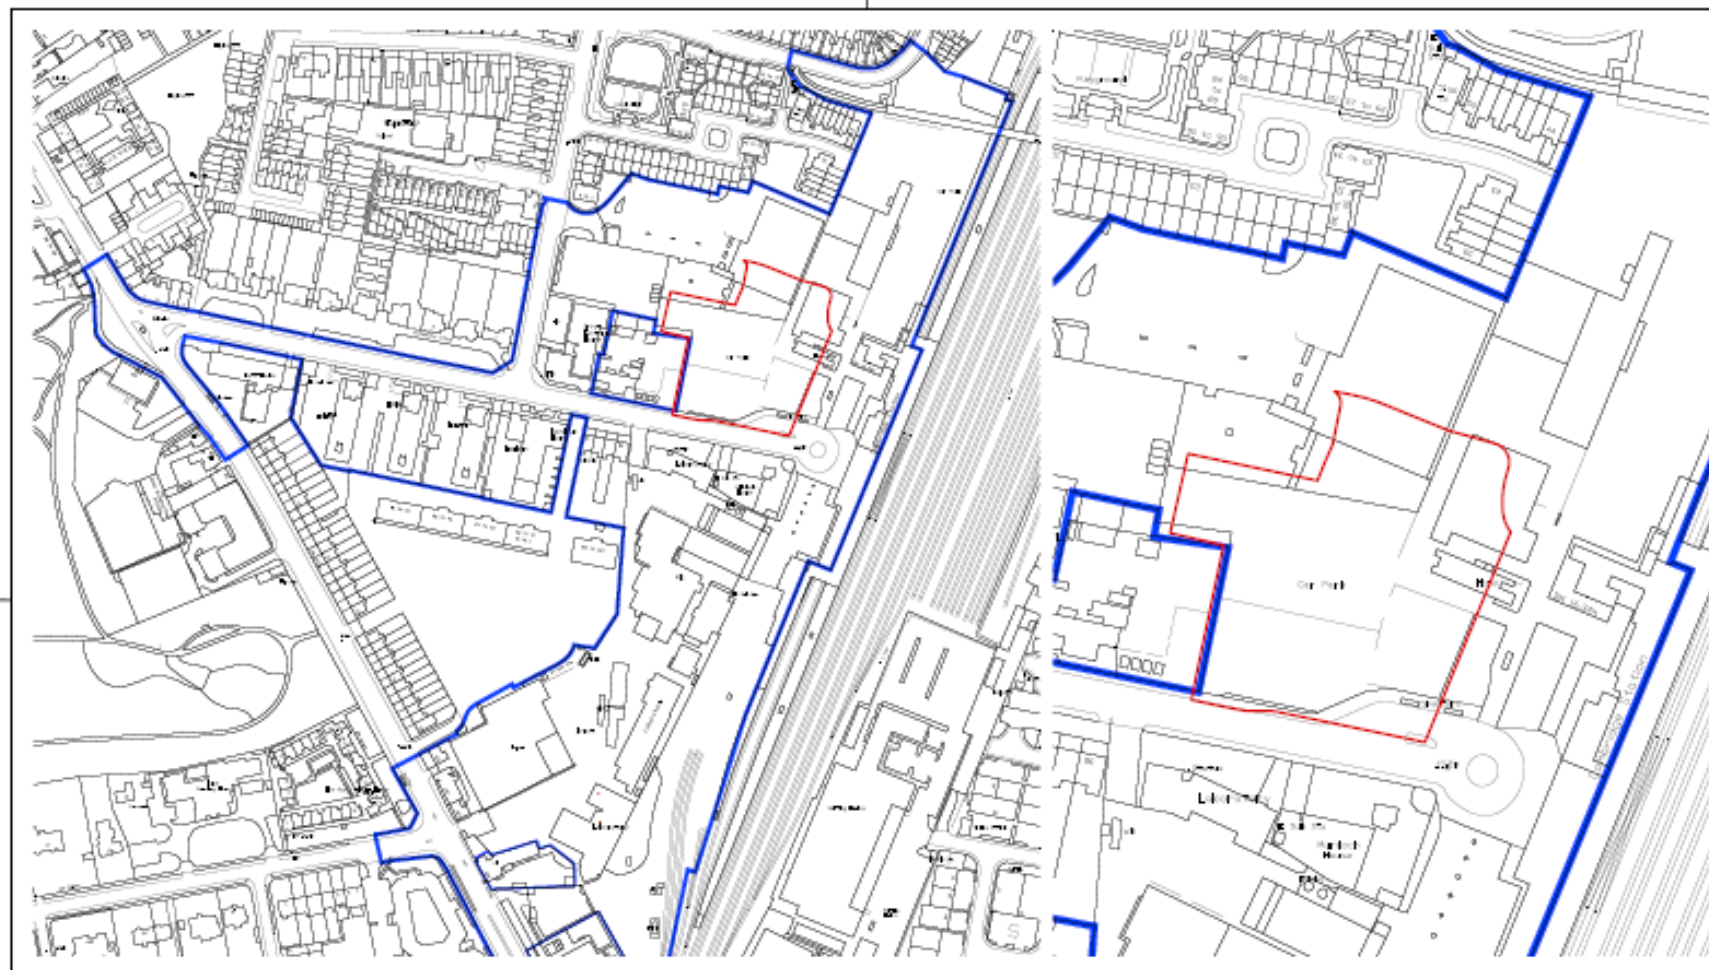

General Notes

1. Drawing indicates design intent only.
2. The contractor is responsible for taking and scheduling all dimensions on site.
3. Do not scale from drawings.
4. Report all discrepancies to the architect before proceeding.

Revision	Date	Description

Client
BROOKGATE

PRINGLE BRANDON DREW

PRINGLE BRANDON DREW LLP 10 BOWELL STREET LONDON EC2A 4JQ
T +44 (0)20 7406 1212 F pringle@pringlebrandon.com
Registered office in England and Wales No. 00584851 10 Bowell Street London EC2A 4JQ

Project
CAMBRIDGE CB1
ONE, THE SQUARE

Drawing Title
LOCATION PLAN

Scale 1:2500/1:1250 @ A3	Status	Checked By YK
Company PB	Job Number -212202	Drawing Number -A-GA-LOC
Revision ####		

© PRINGLE BRANDON DREW LLP