Snakatak - 13/0612/S73

230 Mill Road

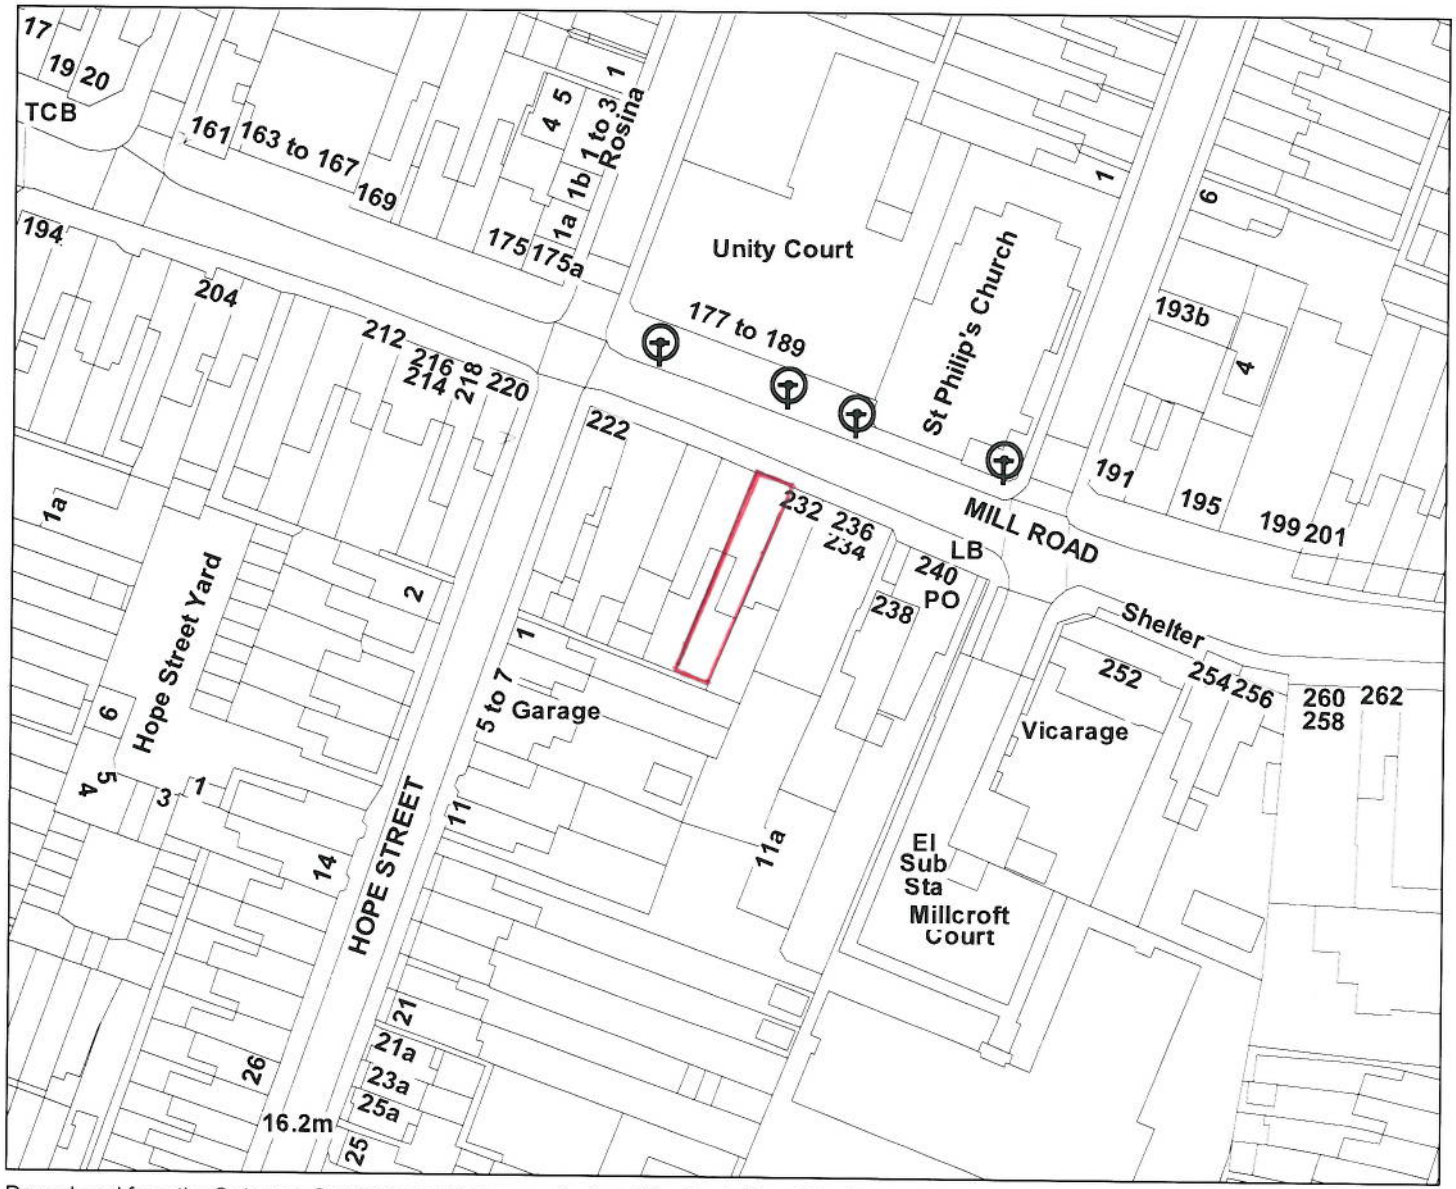

Reproduced from the Ordnance Survey map with the permission of the Controller of Her Majesty's Stationery Office © Crown Copyright 2000.
Unauthorised reproduction infringes Crown Copyright and may lead to prosecution or civil proceedings.

*Produced using ESRI (UK)'s MapExplorer 2.0 - **http://www.esriuk.com***

GIS by ESRI (UK)

Legend
Scale : 1:1000

Organisation	Not Set
Department	Not Set
Comments	Not Set
Date	15 July 2013
SLA Number	Not Set