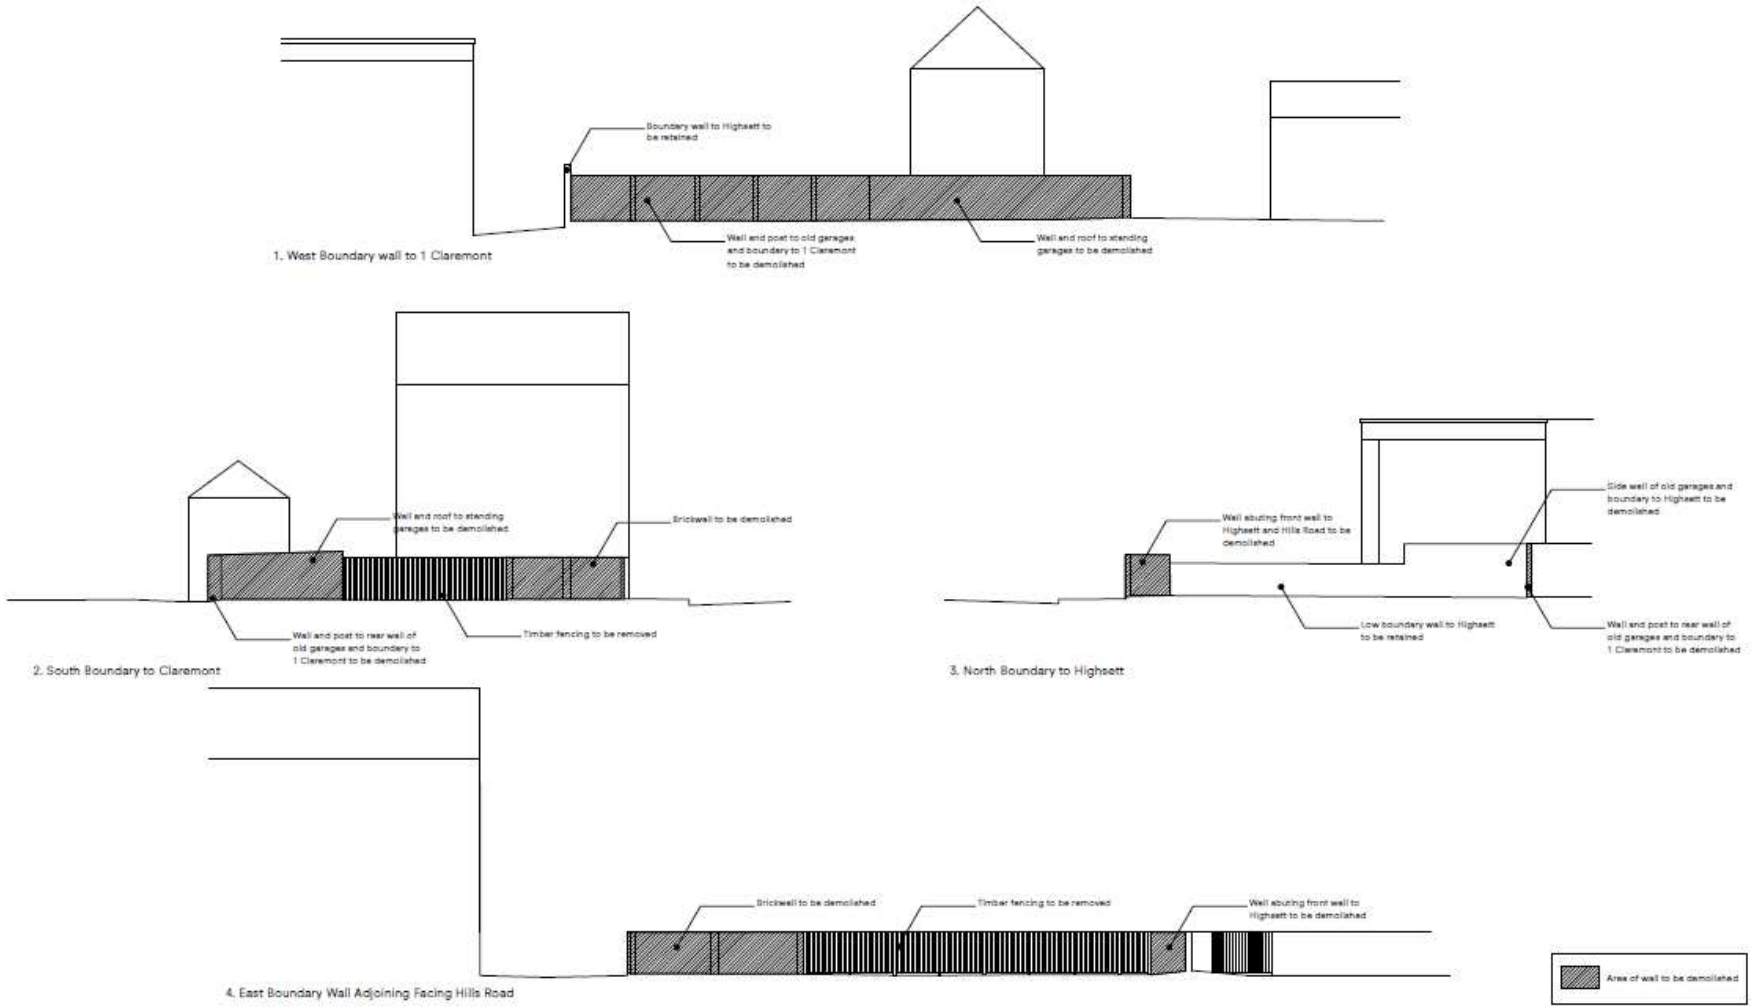

1. West Boundary wall to 1 Claremont

2. South Boundary to Claremont

3. North Boundary to Highsett

4. East Boundary Wall Adjoining Facing Hills Road

Date
7.13 - Boundary wall to Highsett to be retained.

Notes

Do not scale off this drawing. Any discrepancies or queries should be brought to the attention of the authors. Gort Scott Ltd retain copyright of these drawings and the work depicted on them. No unauthorised reproduction of work.

This drawing is for the purposes declared in the

STATUS:
PLANNING ISSUE

GORT SCOTT The Print House, 18 Ashwin Street, London E8 3DL UK
E info@gortscott.com T +44(20) 7254 6294

PROJECT:	Claremont Garages
TITLE:	Existing Wall Elevations
DRAWING:	CMG/ 00-02 REV: PL1
SCALE:	1:200@A3
DATE:	April 2013