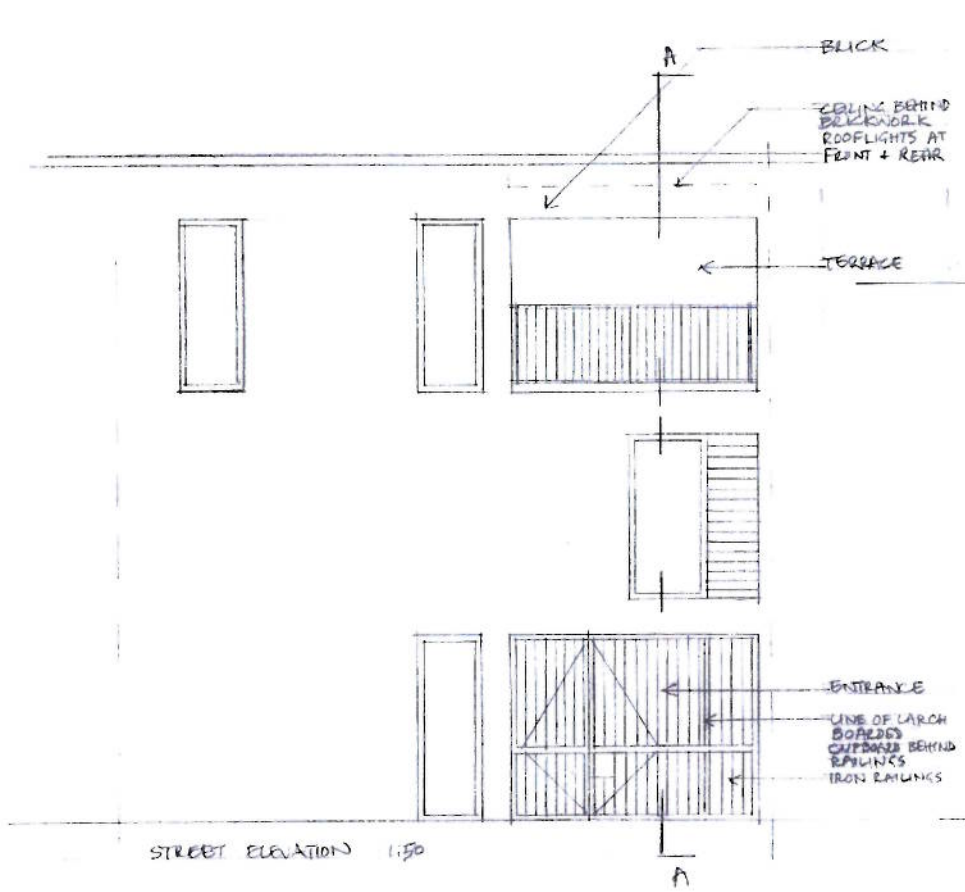

STREET ELEVATION 1:50

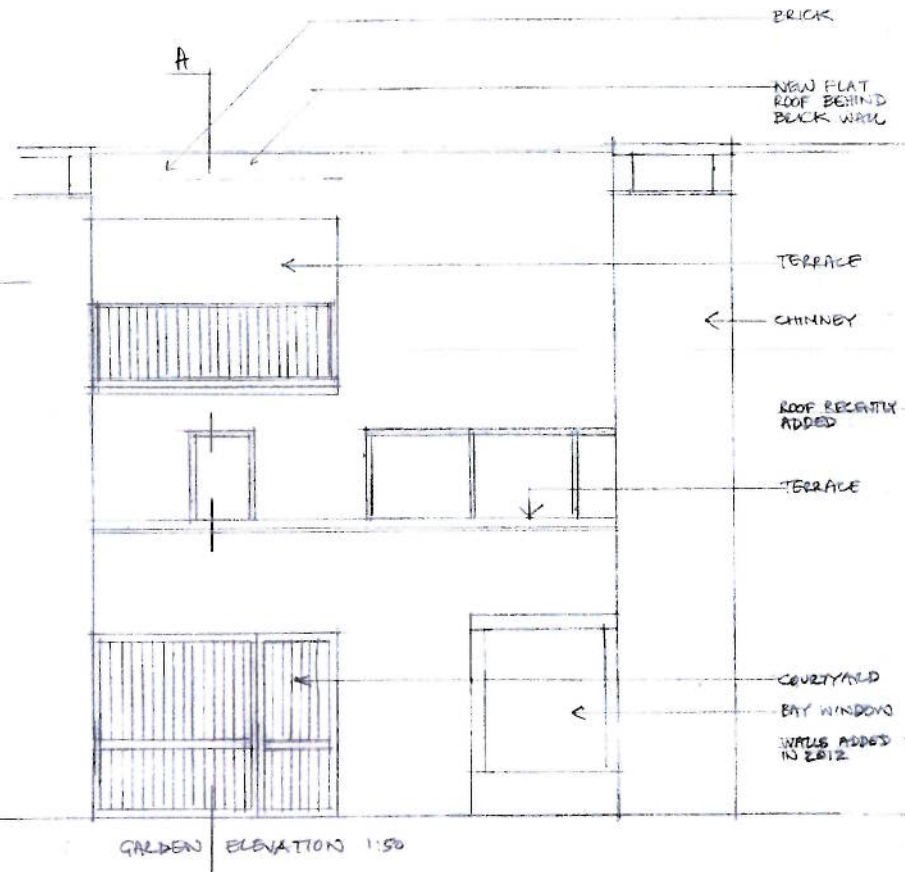

GARDEN ELEVATION 1:50

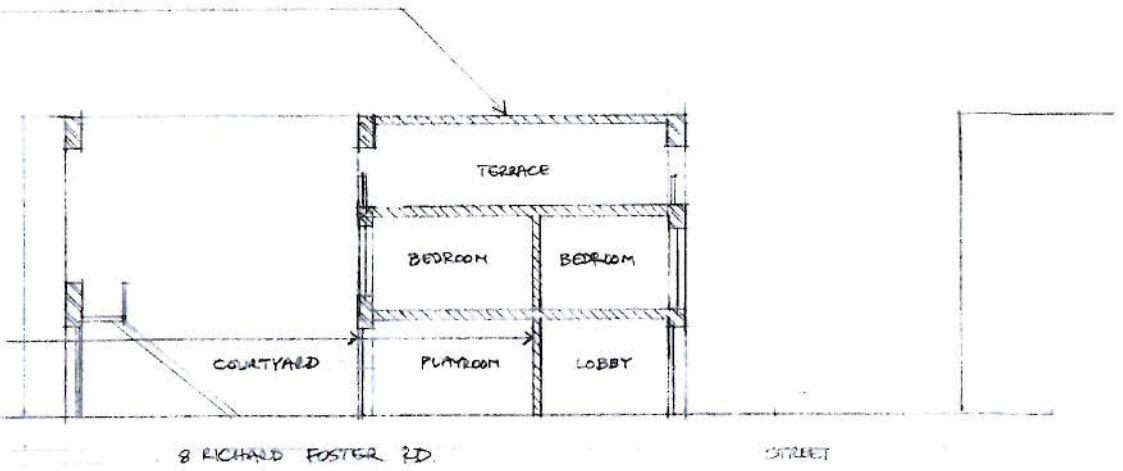

8 RICHARD FOSTER RD. STREET

SECTION A-A 1:100 AS PROPOSED

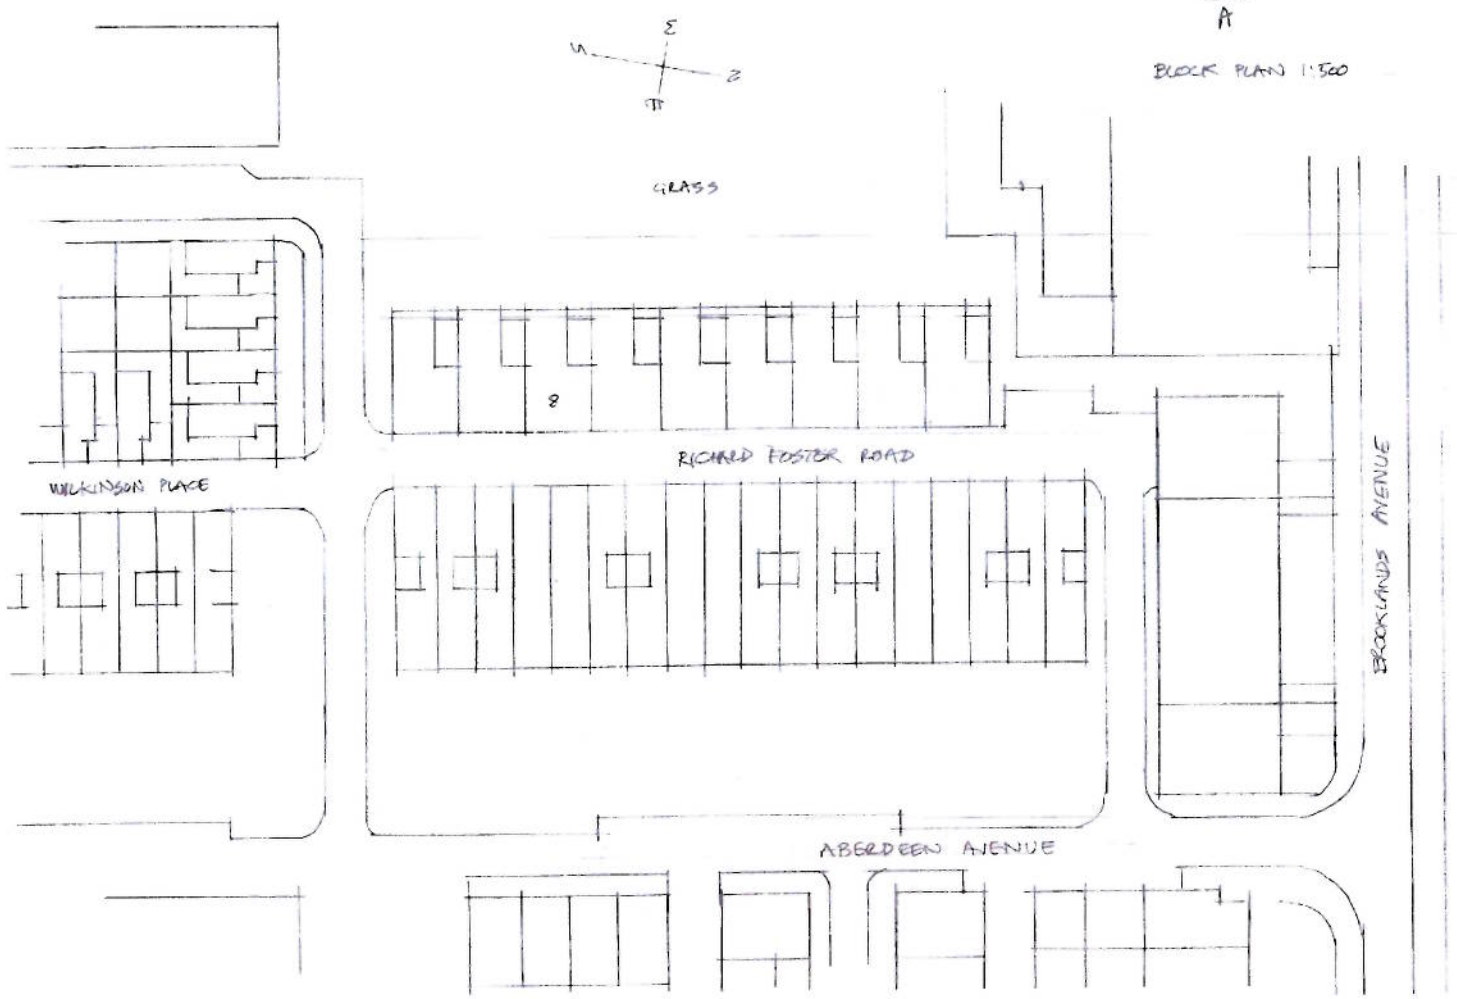

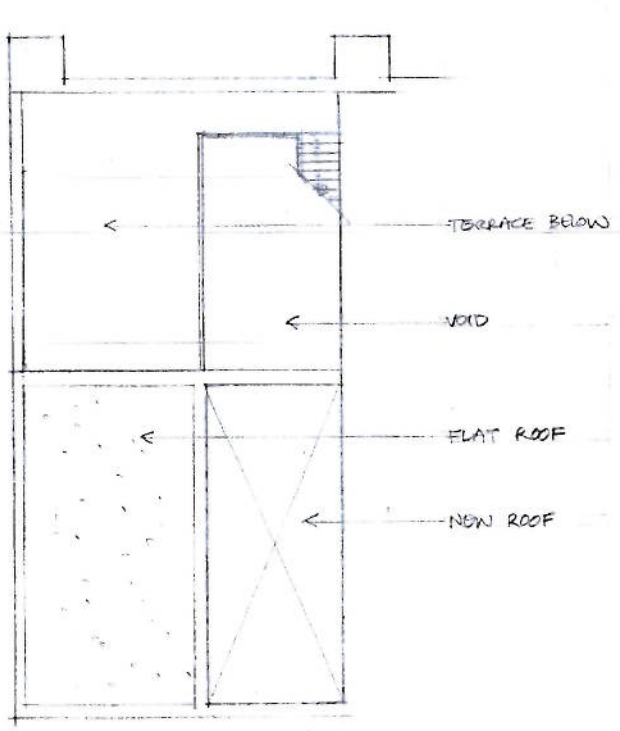

ROOF PLAN 1:100 AS PROPOSED

A) MAY 13 - ADDED SECTION + ROOF PLAN

PRELIMINARY

FREELAND REES ROBERTS
ARCHITECTS

BEN + ELENA

8 RICHARD FOSTER ROAD
CAMBRIDGE - ALTERATIONS

BLOCK PLAN SECTION
ELEVATIONS AS PROPOSED
ROOF PLAN

1:500 1:50 1:100 | TRR | MARCH 13

13:039 / 4 | A

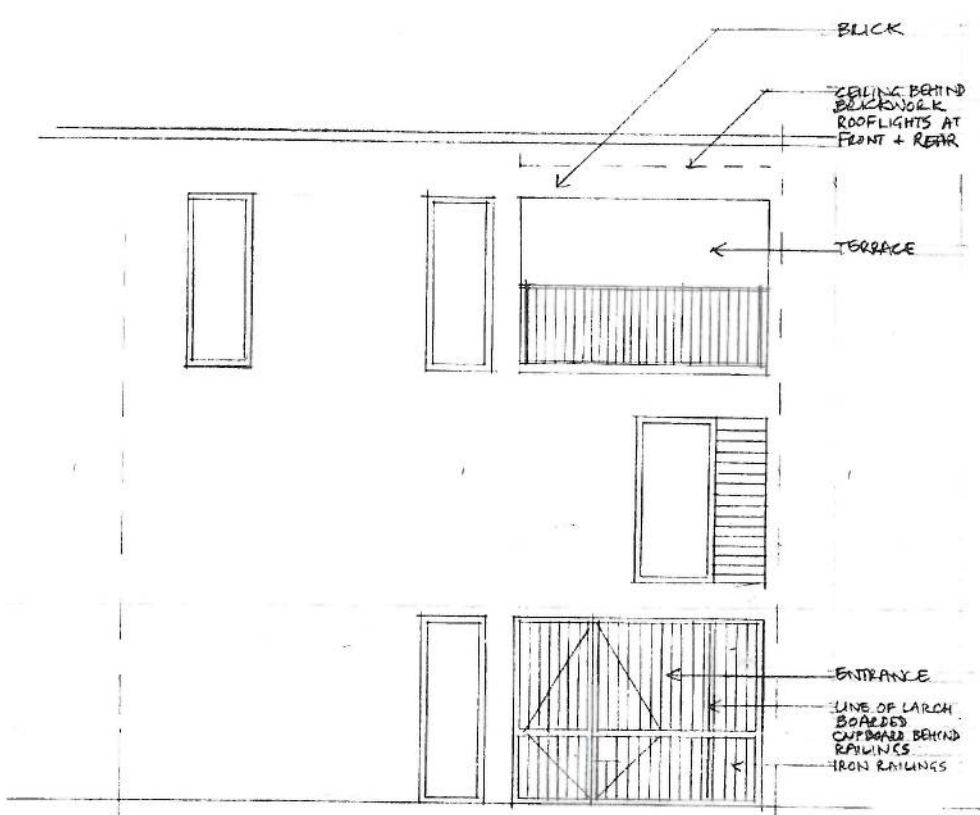

STREET ELEVATION 1:50

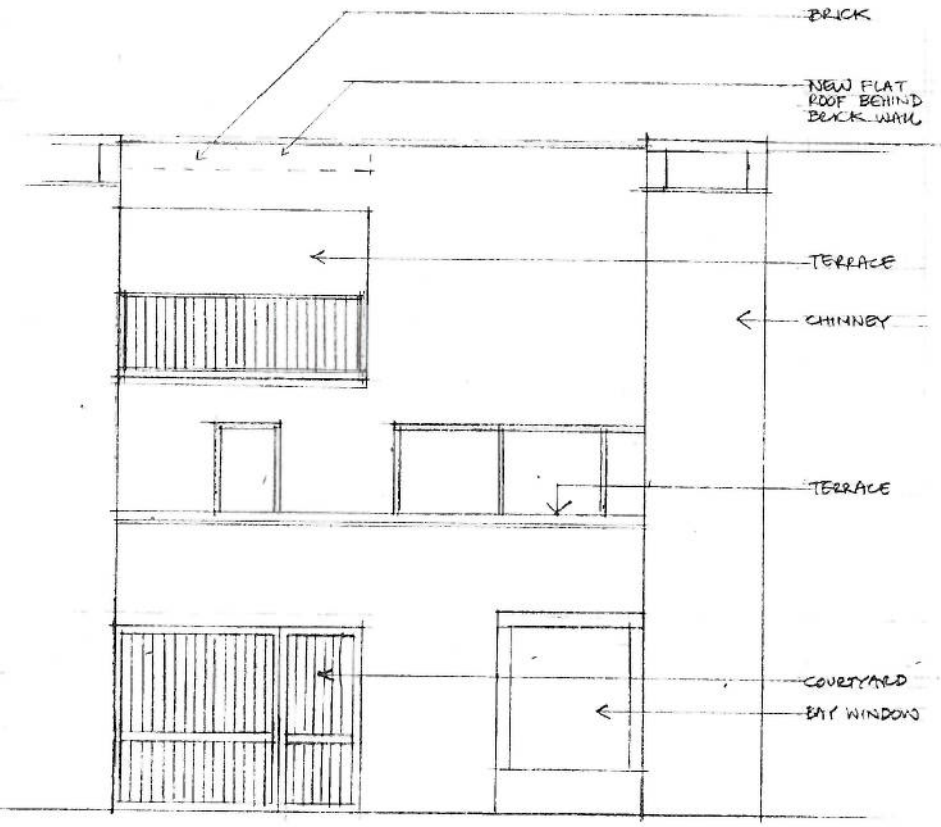

GARDEN ELEVATION 1:50

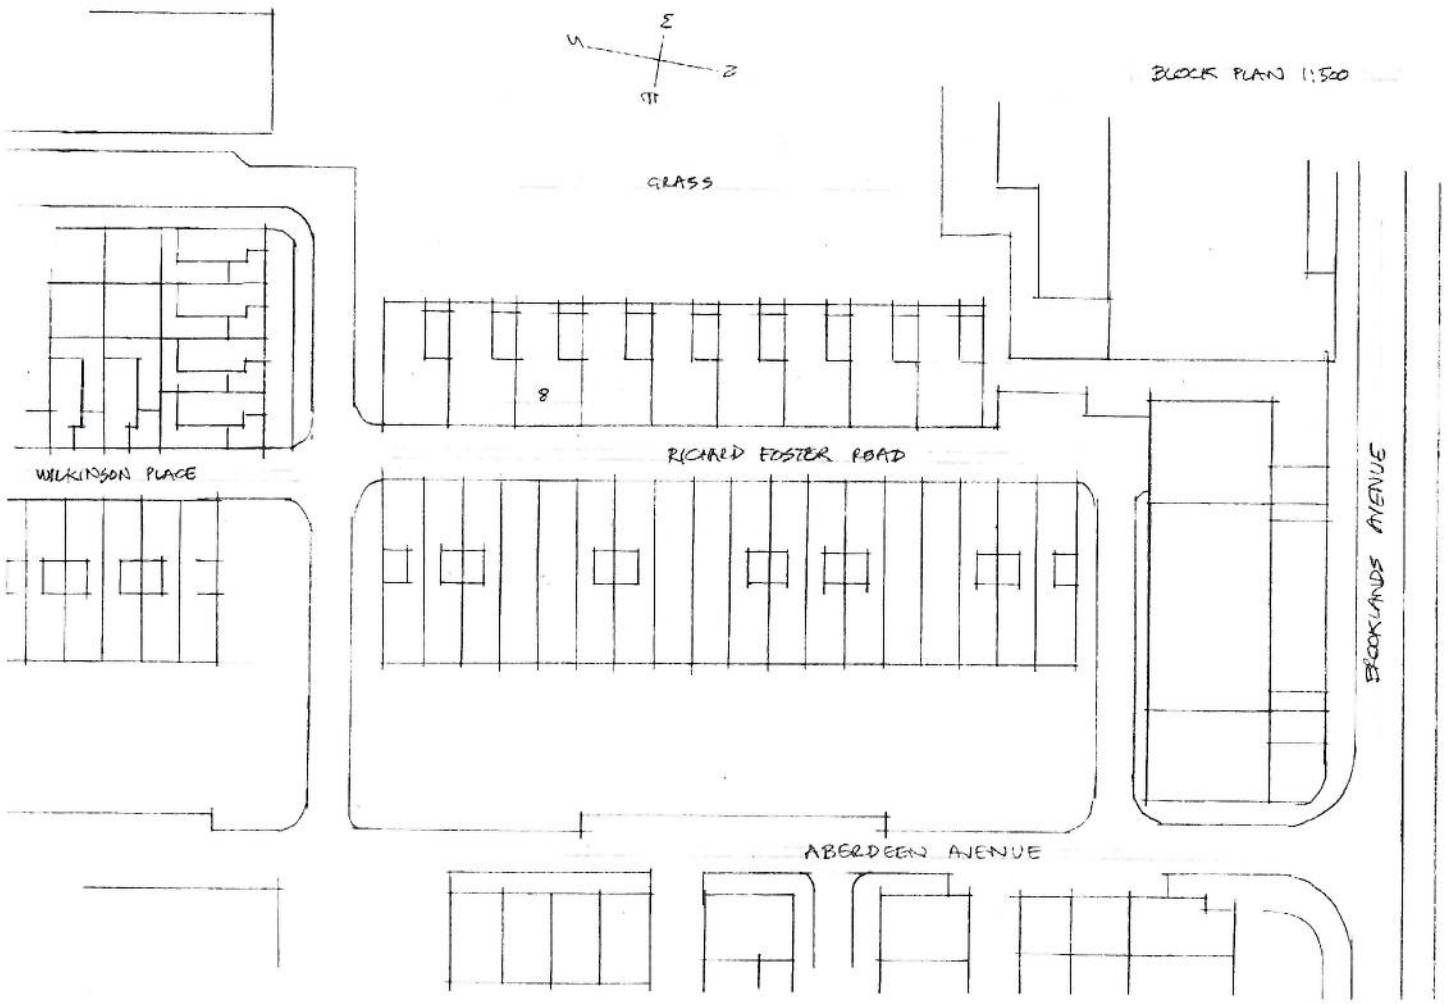

PRELIMINARY

FREELAND REES ROBERTS
ARCHITECTS

client
BEN + OLENA BUDGE

project
9 RICHARD FOSTER ROAD
CAMBRIDGE - ALTERATIONS

drawing title
BLOCK PLAN
ELEVATIONS AS PROPOSED

scale 1:500 1:50 | drawn by TRR | date MARCH 13

drawing / project number 13-039 / 4 | rev