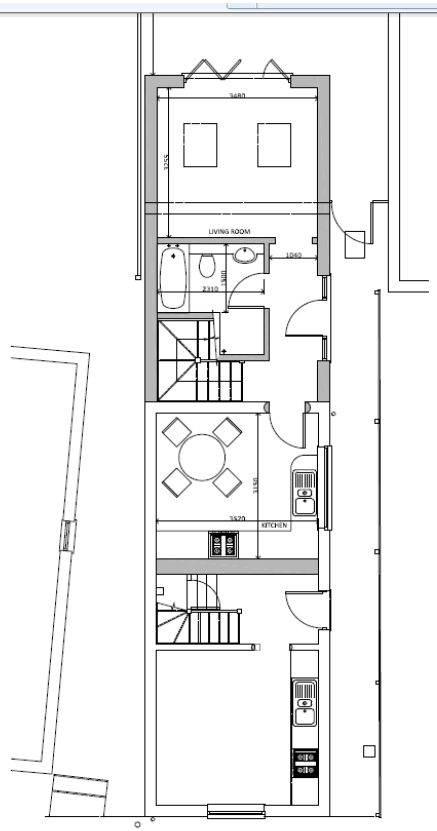

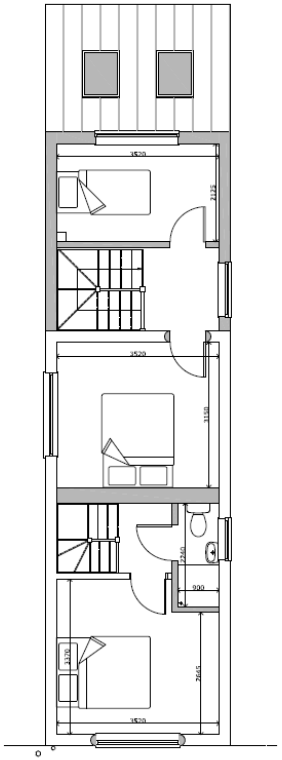

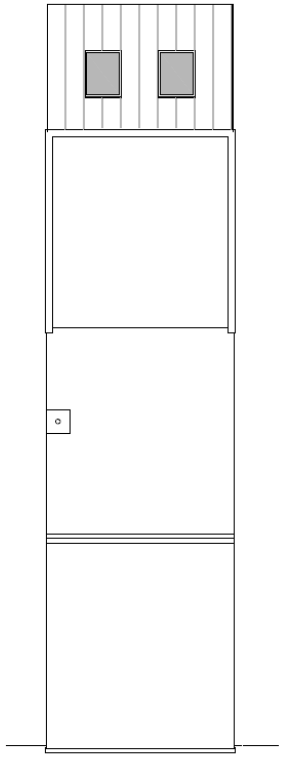

REVISIONS

HIBBS & WALSH
ARCHITECTURE & DESIGN

53 High Street, Saffron Walden, Essex CB10 1AR
Tel: 01799 523660 Fax: 01799 520651
email: office@hibbsandwalsh.co.uk
www.hibbsandwalsh.co.uk

Drg. Title	PLANS AS PROPOSED SCALE 1:50
Job Title	REDEVELOPMENT
Drg. No.	11/84/03
Site Address	156 STANLEY ROAD CAMBRIDGE CB5 8LB
Client	DAVID HARGRAVE
Drawn to print @A1	
Date	20/07/2013 Scale 1:50, 1:200

Registered in England and Wales No.3917585
Registered Office Address: 53 High Street Saffron Walden Essex CB10 1AR

Do not scale dimensions off drawing. Use written or calculated dimensions. The contractor is responsible for checking all dimensions before ordering any materials or starting work.

DISCLAIMER.
This drawing has been produced for the client for the project on the site shown. It was prepared for the purpose agreed with that client and it will have a commensurate professional duty of care. It is not a record "as built". This drawing is not intended for use by any other persons or for any other purposes other than that specified. Hibbs and Walsh accept no liability whatsoever if this drawing is used by any other person or for any other purposes.

THIS DRAWING IS THE COPYRIGHT OF HIBBS & WALSH ASSOCIATES LIMITED