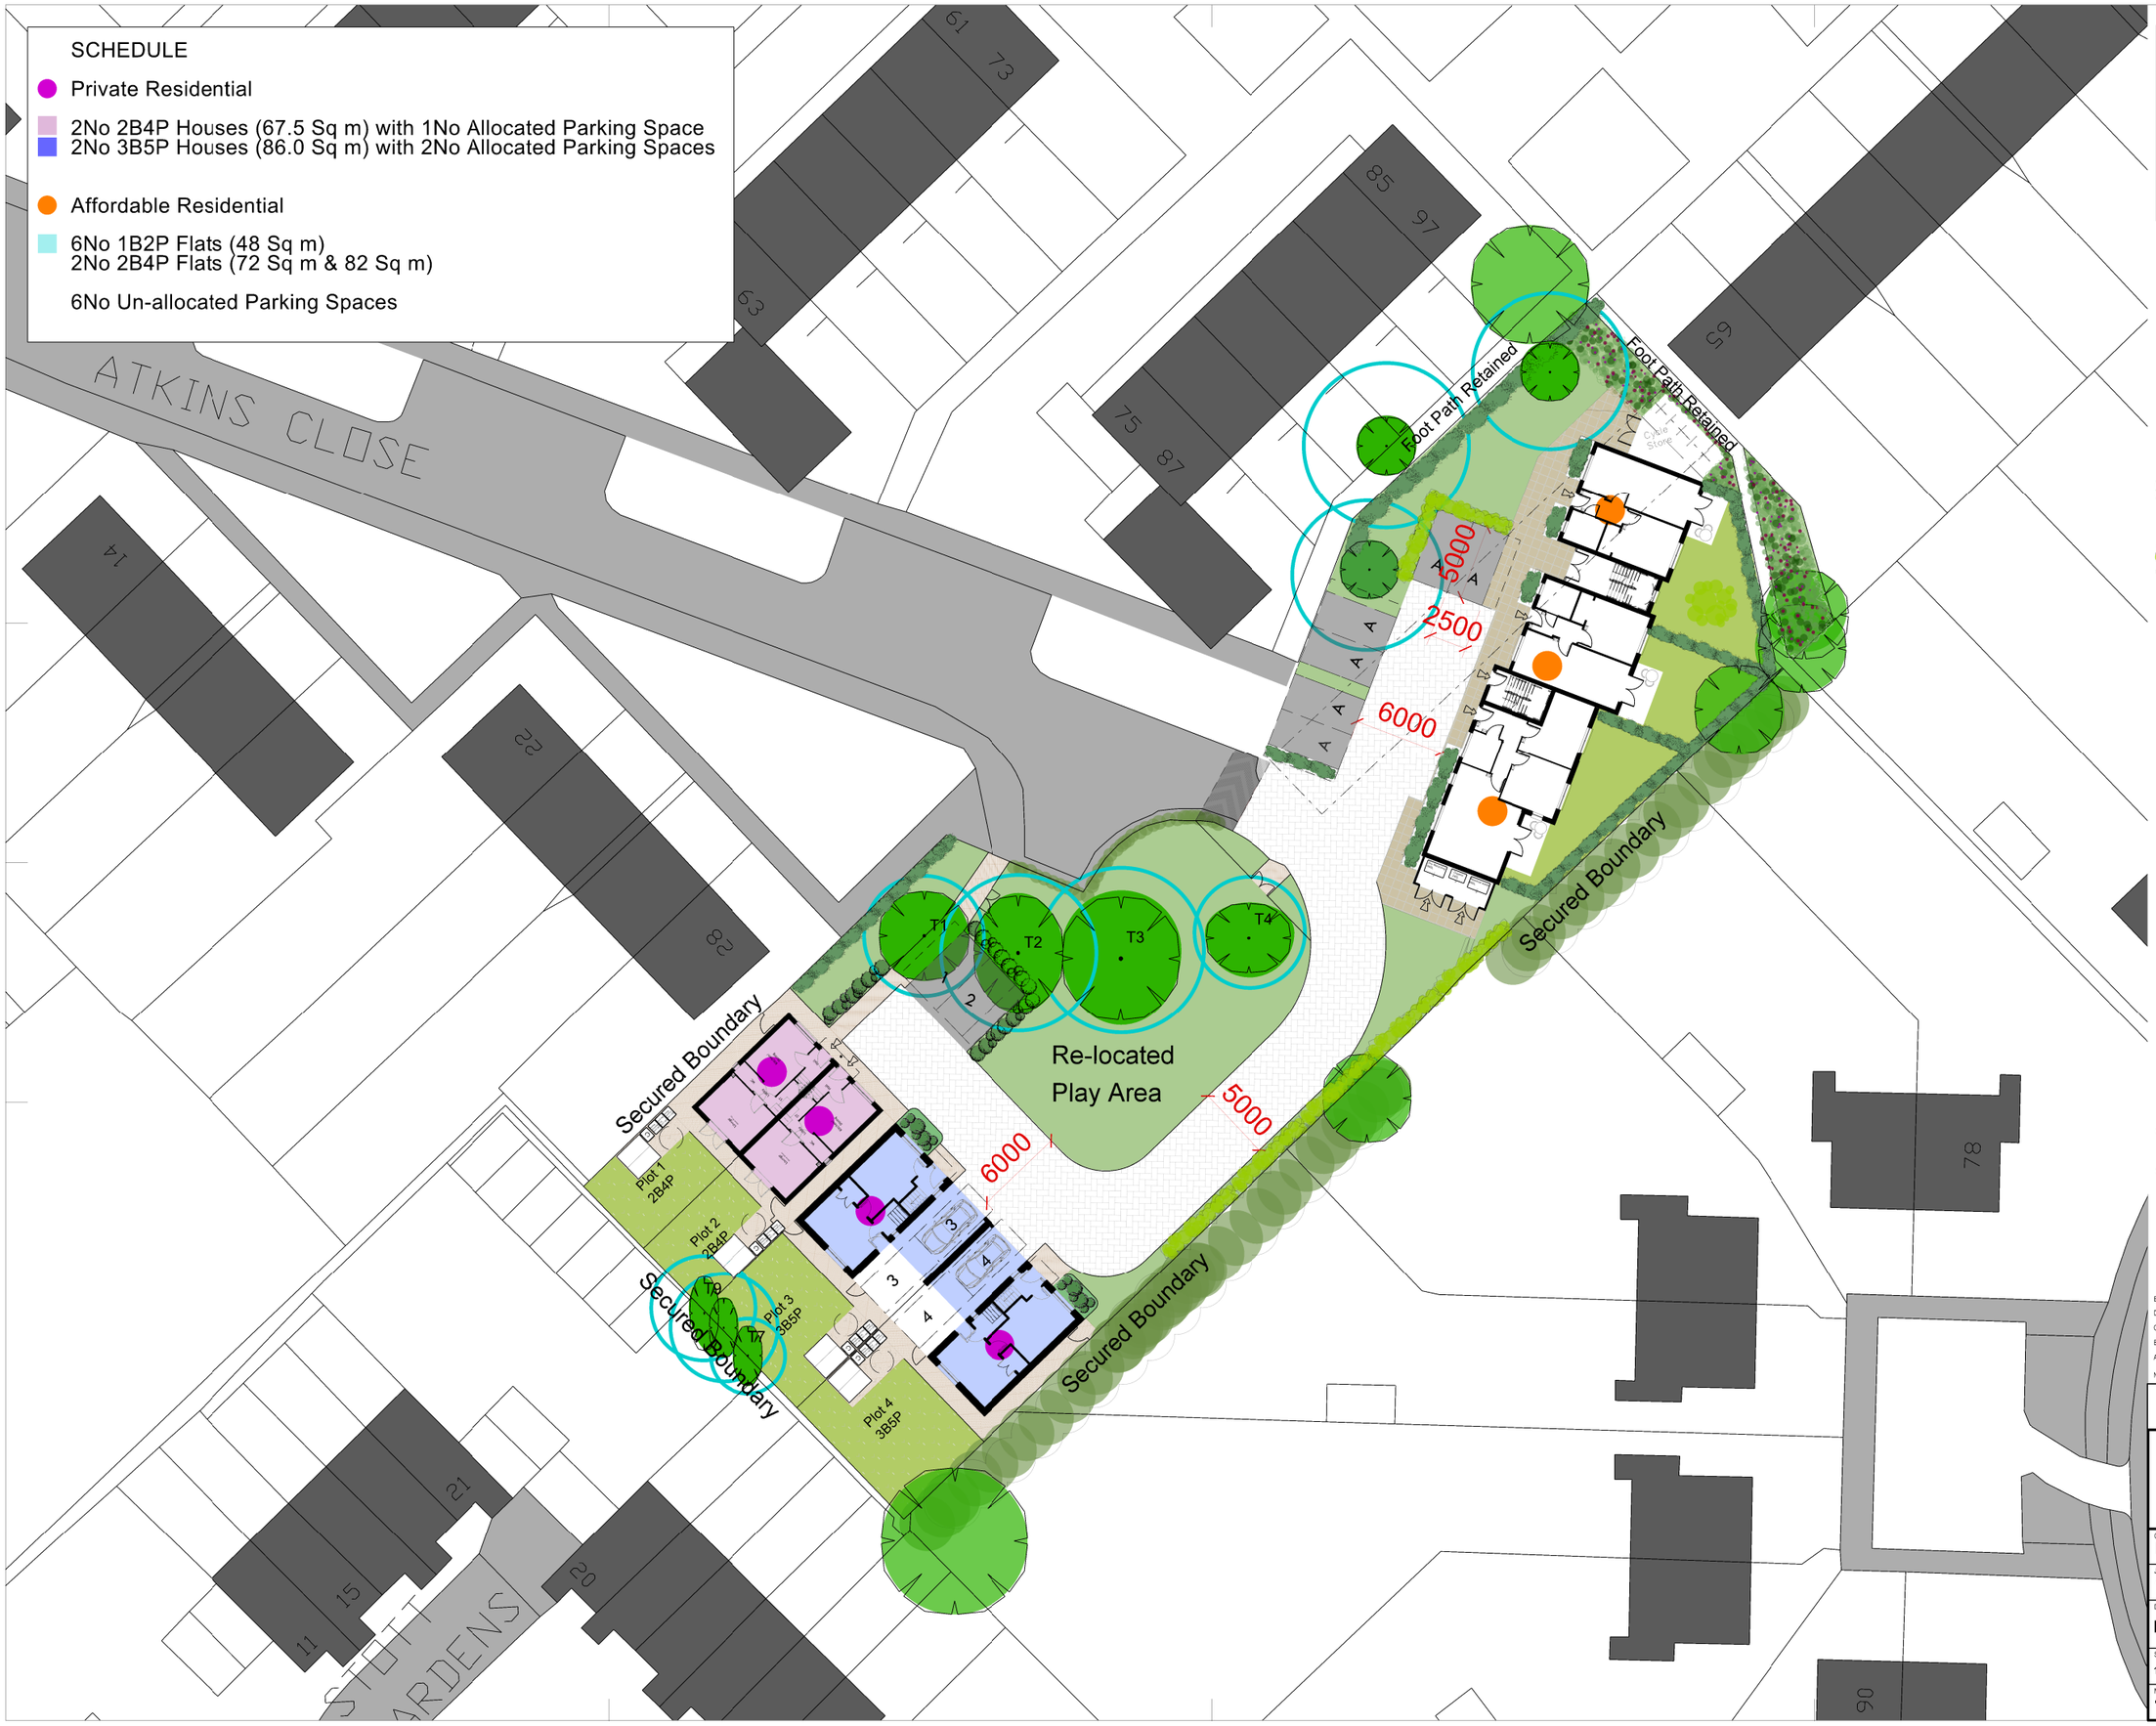

No.	Notes.
1.	All dimensions to be verified on site by GENERAL CONTRACTOR and any discrepancies to be brought to the attention of the Architect prior to commencing work or setting out or preparing shop drawings.
2.	Drawings not to be scaled. Work to figured dimensions only
3.	© copyright SAUNDERS BOSTON LIMITED. All rights reserved. This drawing remains the property of SAUNDERS BOSTON LIMITED at all times and may not be reproduced or copied in whole or in part without their prior written consent.
4.	This drawing and related specifications are for use only in the stated location.
5.	This drawing is to be read in conjunction with all other Consultants drawings and specifications.
6.	Drainage has not been surveyed and all pipe locations and and below ground drainage runs are indicative

No.	Revision	Date	Chk	Auth
E	Site Plan Updated	17.01.14	CR	NDMG
D	General Revisions	27/11/13	CR	NDMG
C	Site layout updated	05/11/13	VH	NDMG
B	Site layout updated	04/10/13	VH	NDMG
A	Floor Areas Added	16/08/13	NDMG	NDMG

PLANNING

Chartered Architects
119 Newmarket Road
Cambridge
CB5 8HA
Tel: (01223) 367733
E-mail
office@saundersboston.co.uk
Saunders Boston

Client
Keepmoat

Job
Atkins Close, Cambridge

Drawing
Proposed Site Plan

Scales
1:200 at A1, 1:400 at A3

Date
02.08.13

Checked
VH

Authorised
NDMG

Number
1289_P_L_03

Revision
E