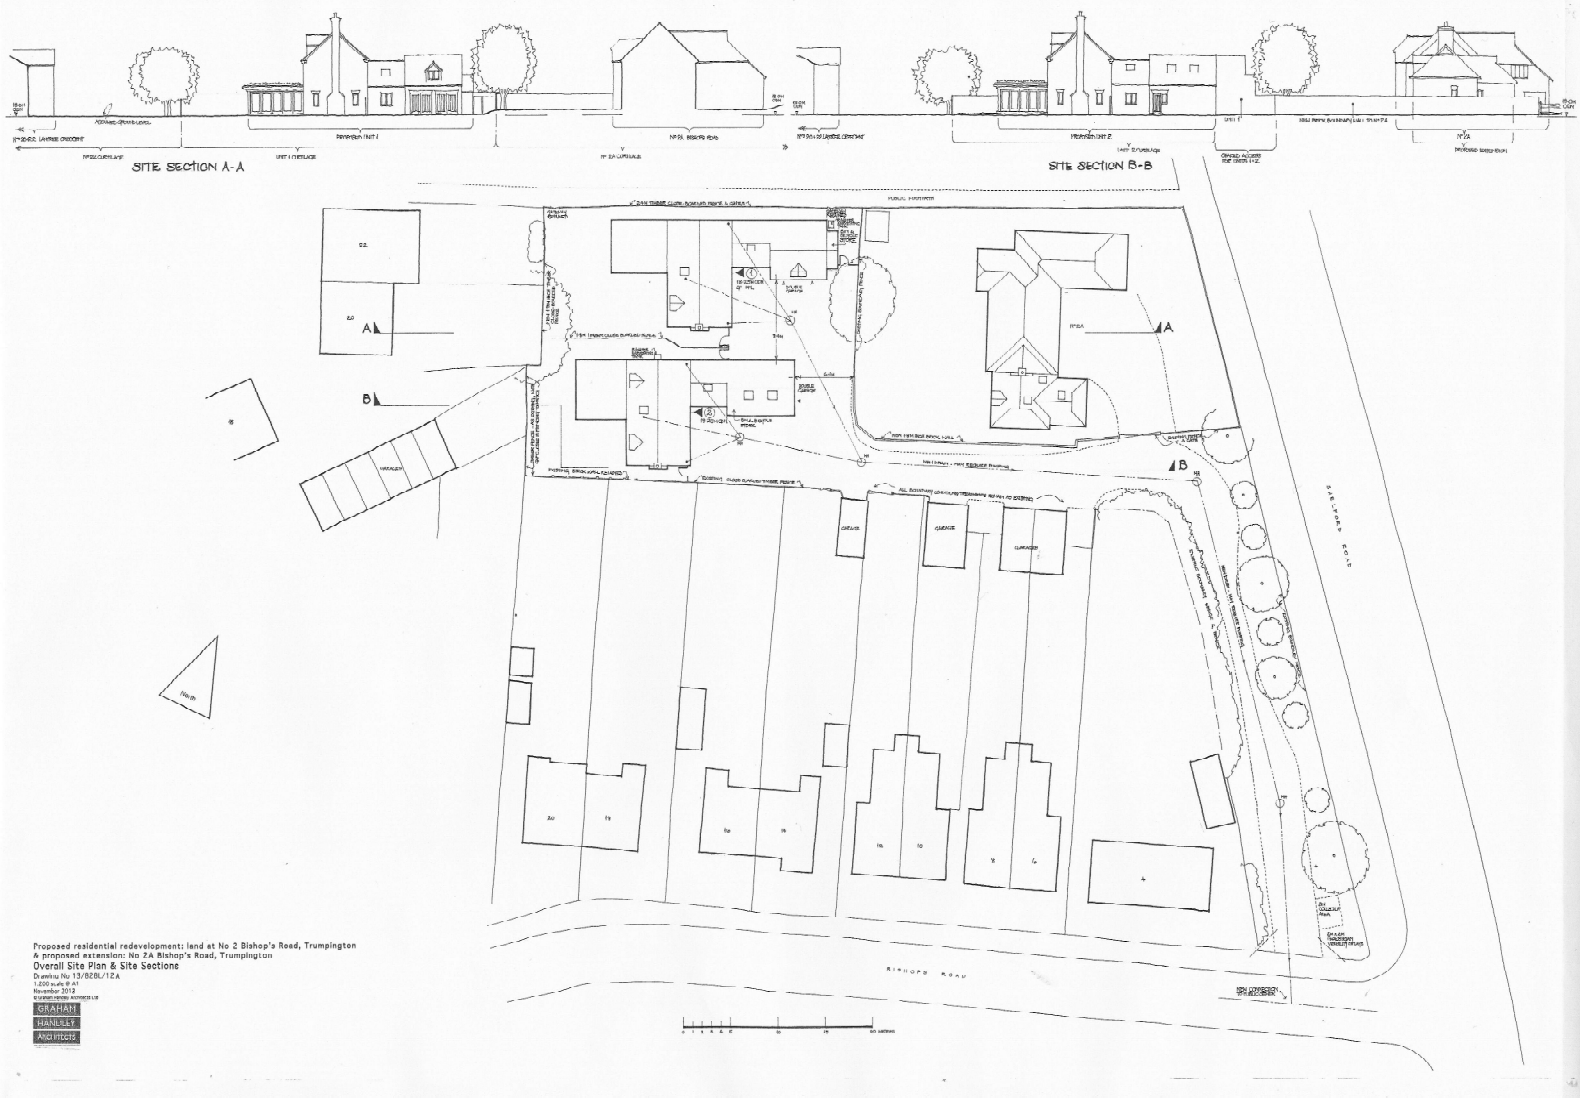

Proposed residential redevelopment: land at No 2 Bishop's Road, Trumpington
& proposed extension: No 2A Bishop's Road, Trumpington

Overall Site Plan & Site Sections

Drawing No 13/828L/12A
1:200 scale @ A1
November 2012

© GRAHAM HANLEY ARCHITECTS LTD

GRAHAM HANLEY Architects