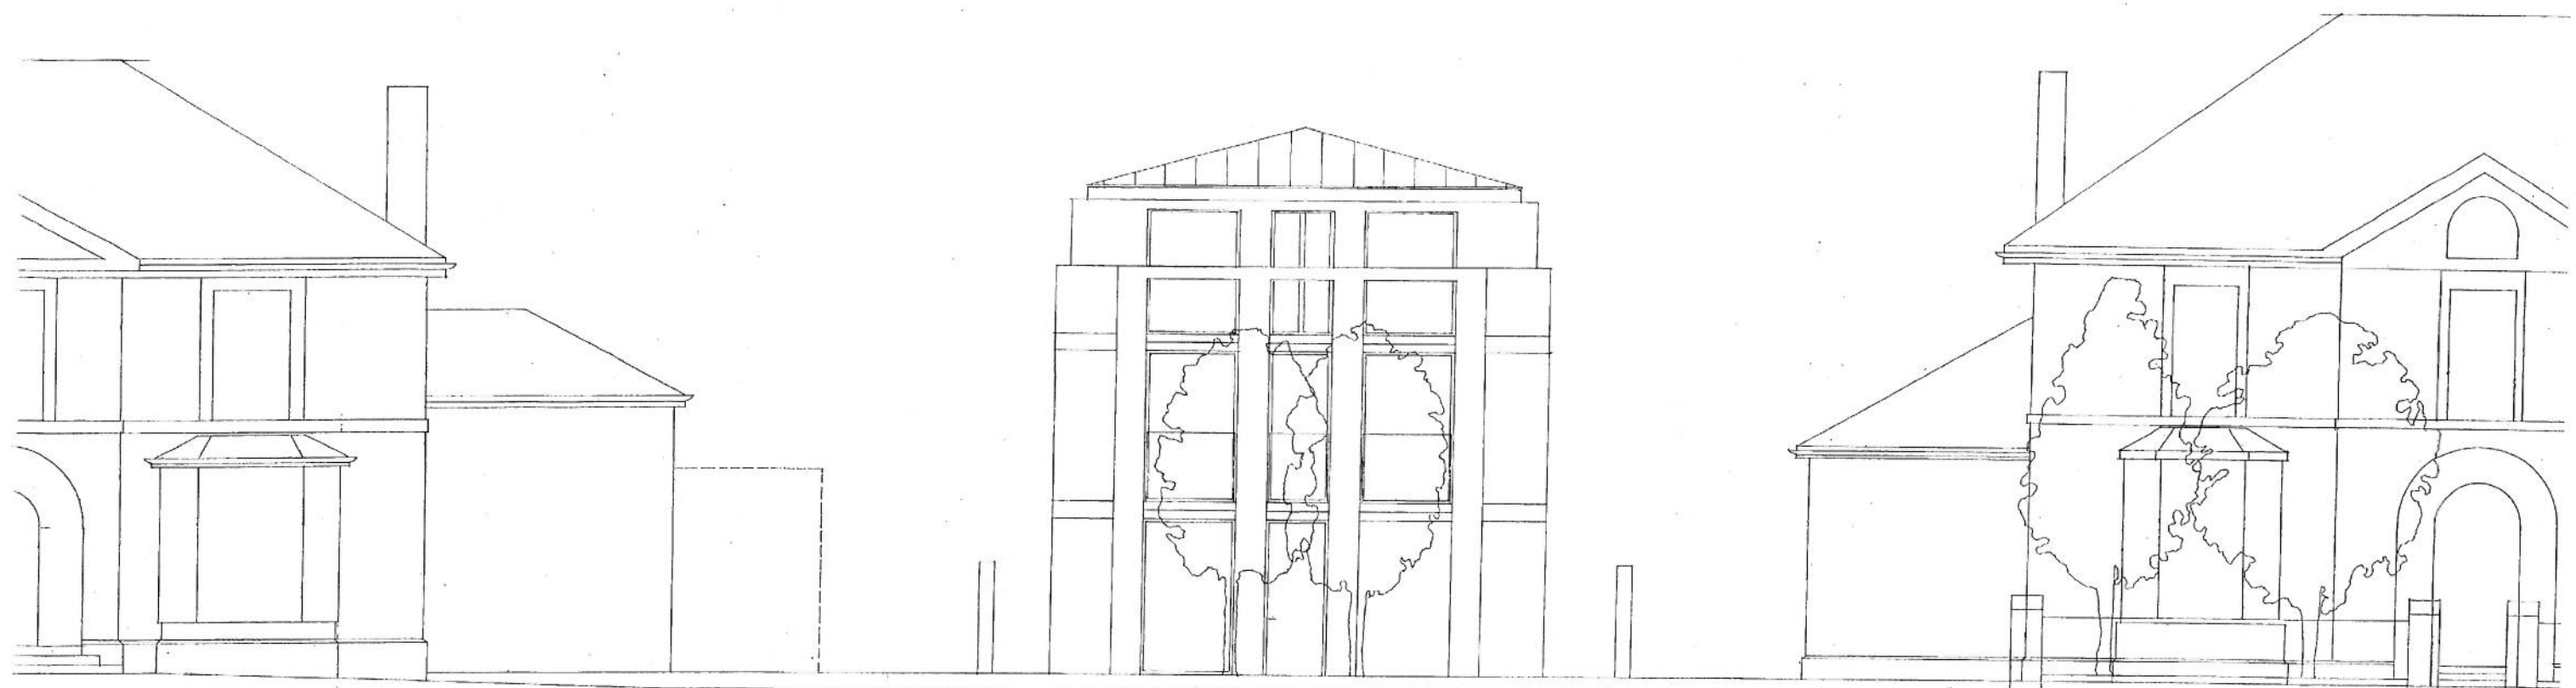

WEST ELEVATION

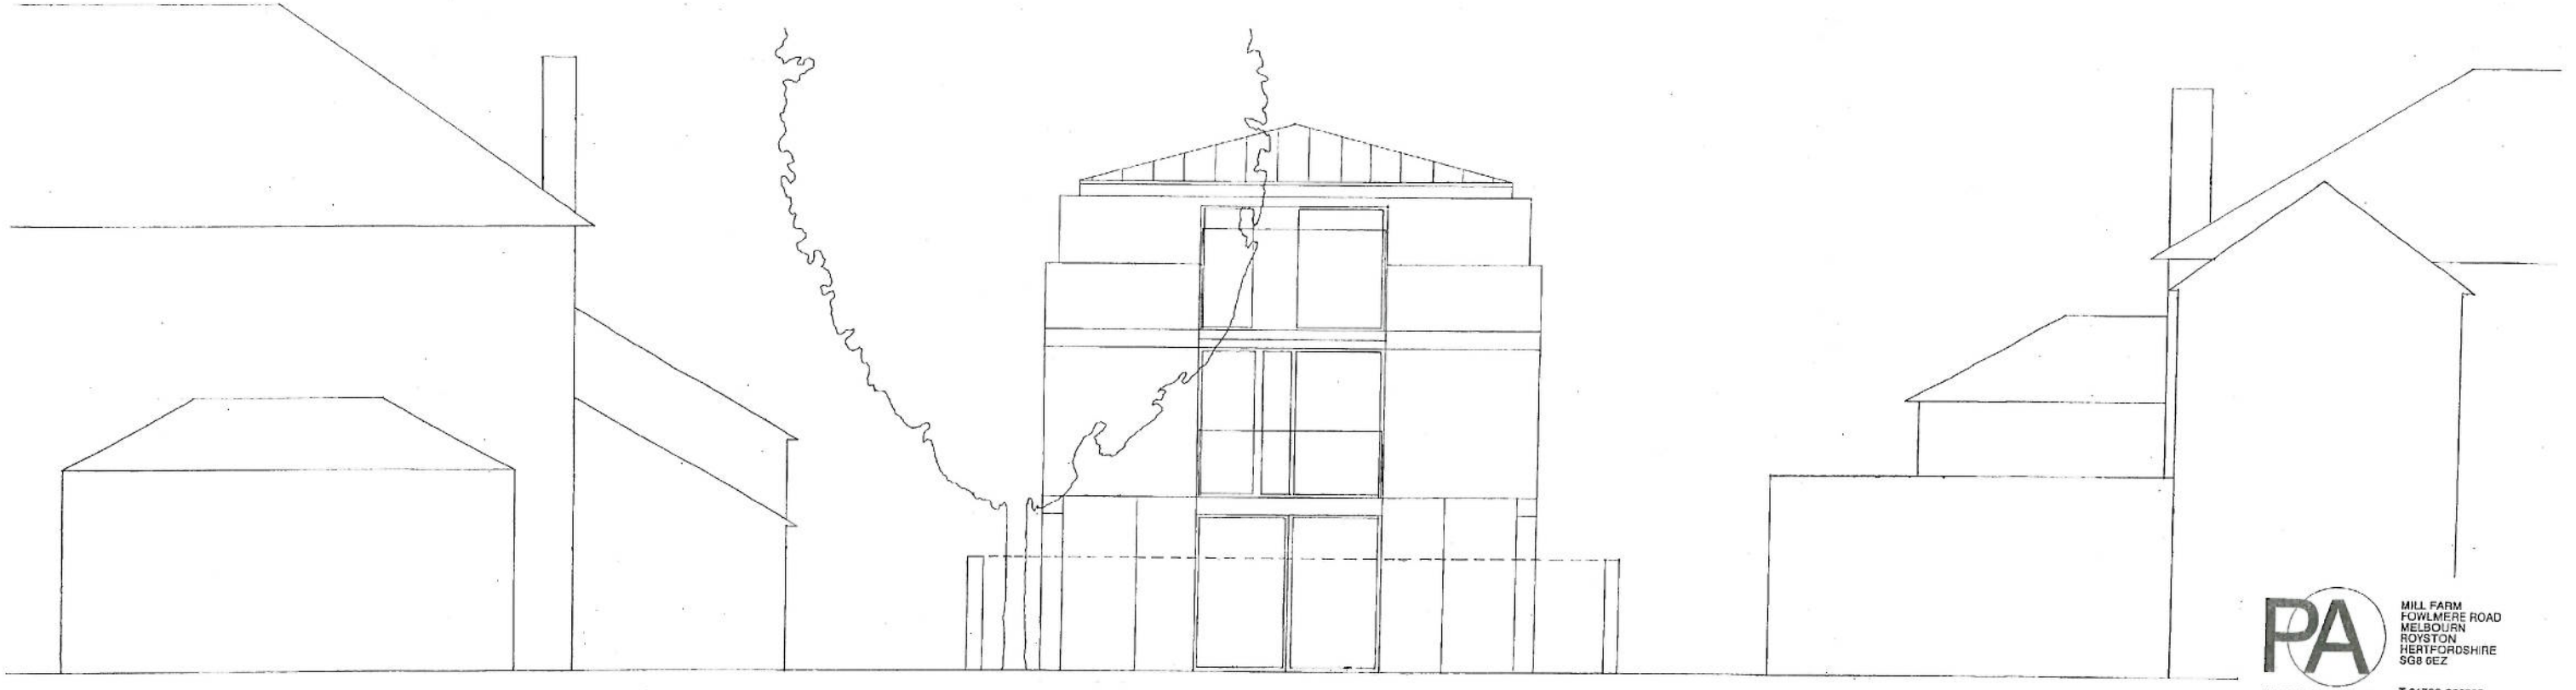

EAST ELEVATION

SCHEDULE OF EXTERNAL MATERIALS

WALLS	EITHER FAIR FACED WHITE CAMBRIDGE GAULT BRICKWORK WITH STRING COURSES AND LOGGIA STRUCTURE IN SMOOTH RUBBED BATH STONE OR SMOOTH RUBBED BATH STONE WITH EXPRESSED JOINTS ABOVE AND BELOW THE STRING COURSES IN 1H 500MM WIDE 100MM DEEP RECESSED PANELS ON THE NORTH AND SOUTH ELEVATIONS TO PROVIDE SCALE AND SURFACE DETAIL
ROOF	THE ATTIC STOREY AND THE LOW PITCH RAISED SEAM ROOF TO BE FORMED IN PRE-WEATHERED 'GRAPHITE' ZINC
WINDOWS + DOORS	HIGH PERFORMANCE COMPOSITE WOOD/ALUMINIUM CONSTRUCTION WITH A LIGHT POWDER COATED FINISH
ENTRY COURT	SAWN STONE PAVING AND SETTS DESIGNED TO A LOW PERMEABILITY
BOUNDARY ENCLOSURE	WHITE CAMBRIDGE GAULT BRICK WALLS WITH WROUGHT IRON RAILINGS TO MATCH WITH 3 SHAFTESBURY ROAD

MILL FARM
FOWLMERE ROAD
MELBOURN
ROYSTON
HERTFORDSHIRE
SG8 6EZ

POULSON ARCHITECTURE

T 01763 260705
F 01763 262541
M 07768 610417
E tim@tpoulson.com

CLIENT THE RACE HOUSE

PROJECT SHAFTESBURY ROAD
CAMBRIDGE

TOPIC NEW HOUSE OPTION 9
EAST + WEST ELEVATIONS

SCALE 1.50 @A1 1.100 @A3

DATE 21 02 14

STATUS P

SRC 223 A