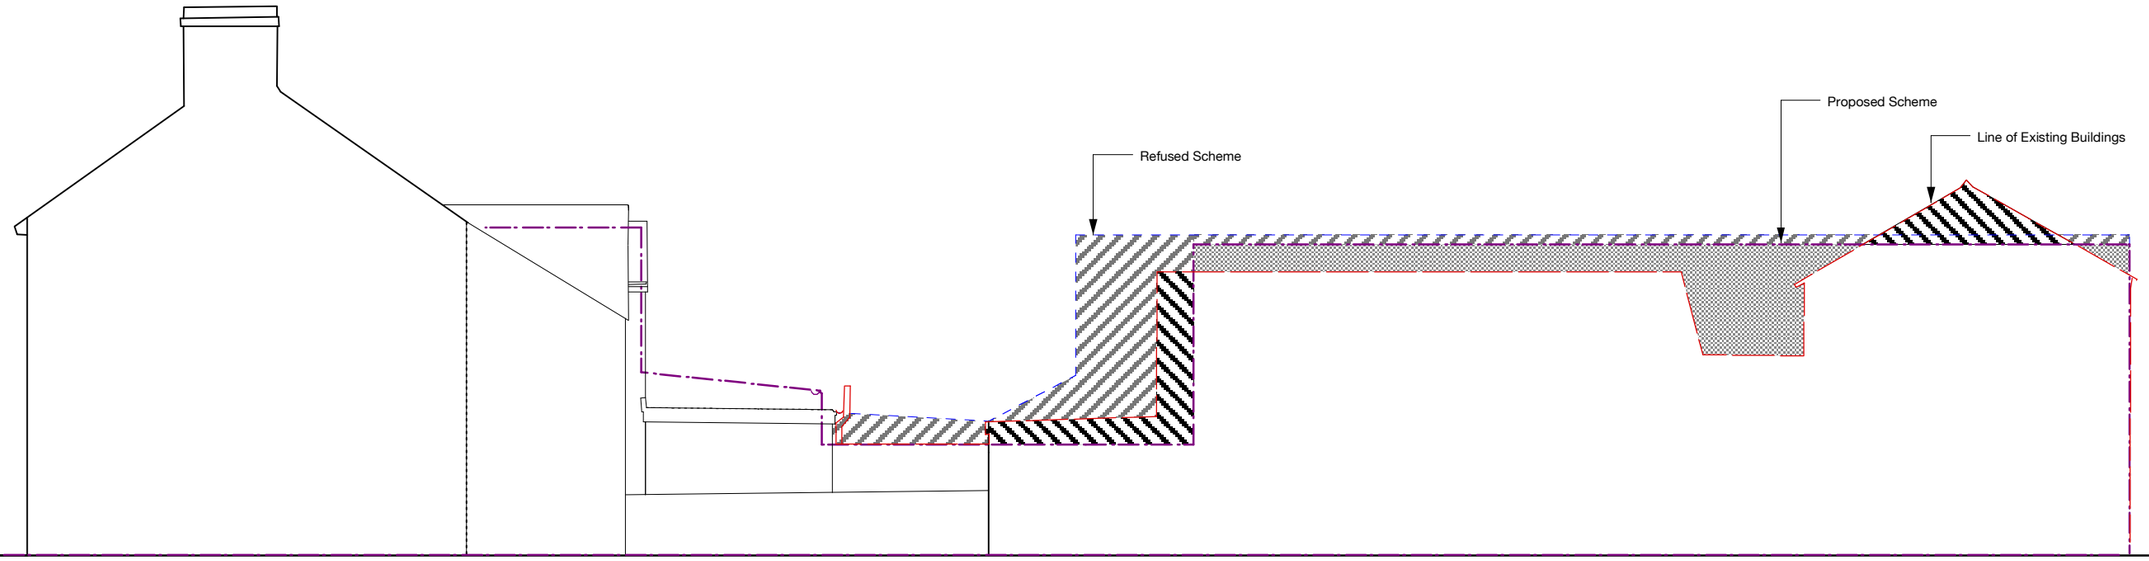

NORTH ELEVATION

= Eaves Heights

= Refused Scheme

= Proposed Scheme

= Improvement on existing

= Improvement on previous scheme

= Additional area of proposed scheme over existing

0m 1m 5m

NOTES:

Do not scale off drawing. All dimensions to be checked on site.

This drawing is to be read in conjunction with all other relevant consultants drawings and specif cations

KEY:

PLANNING

Date	Rev.	Notes

Project Title	**Great Eastern Street**		
Drawing No.	**2446-P63**		
Drawing Title	**NORTHERN ELEVATION COMPARISON**		
Scale	1:100	Status	PLANNING
Size	A3	Date	DEC 13

NRAP ARCHITECTS
13-15 Covent Garden | Cambridge | CB1 2HS
www.nrap.co.uk | design@nrap.co.uk | 01223 464 455