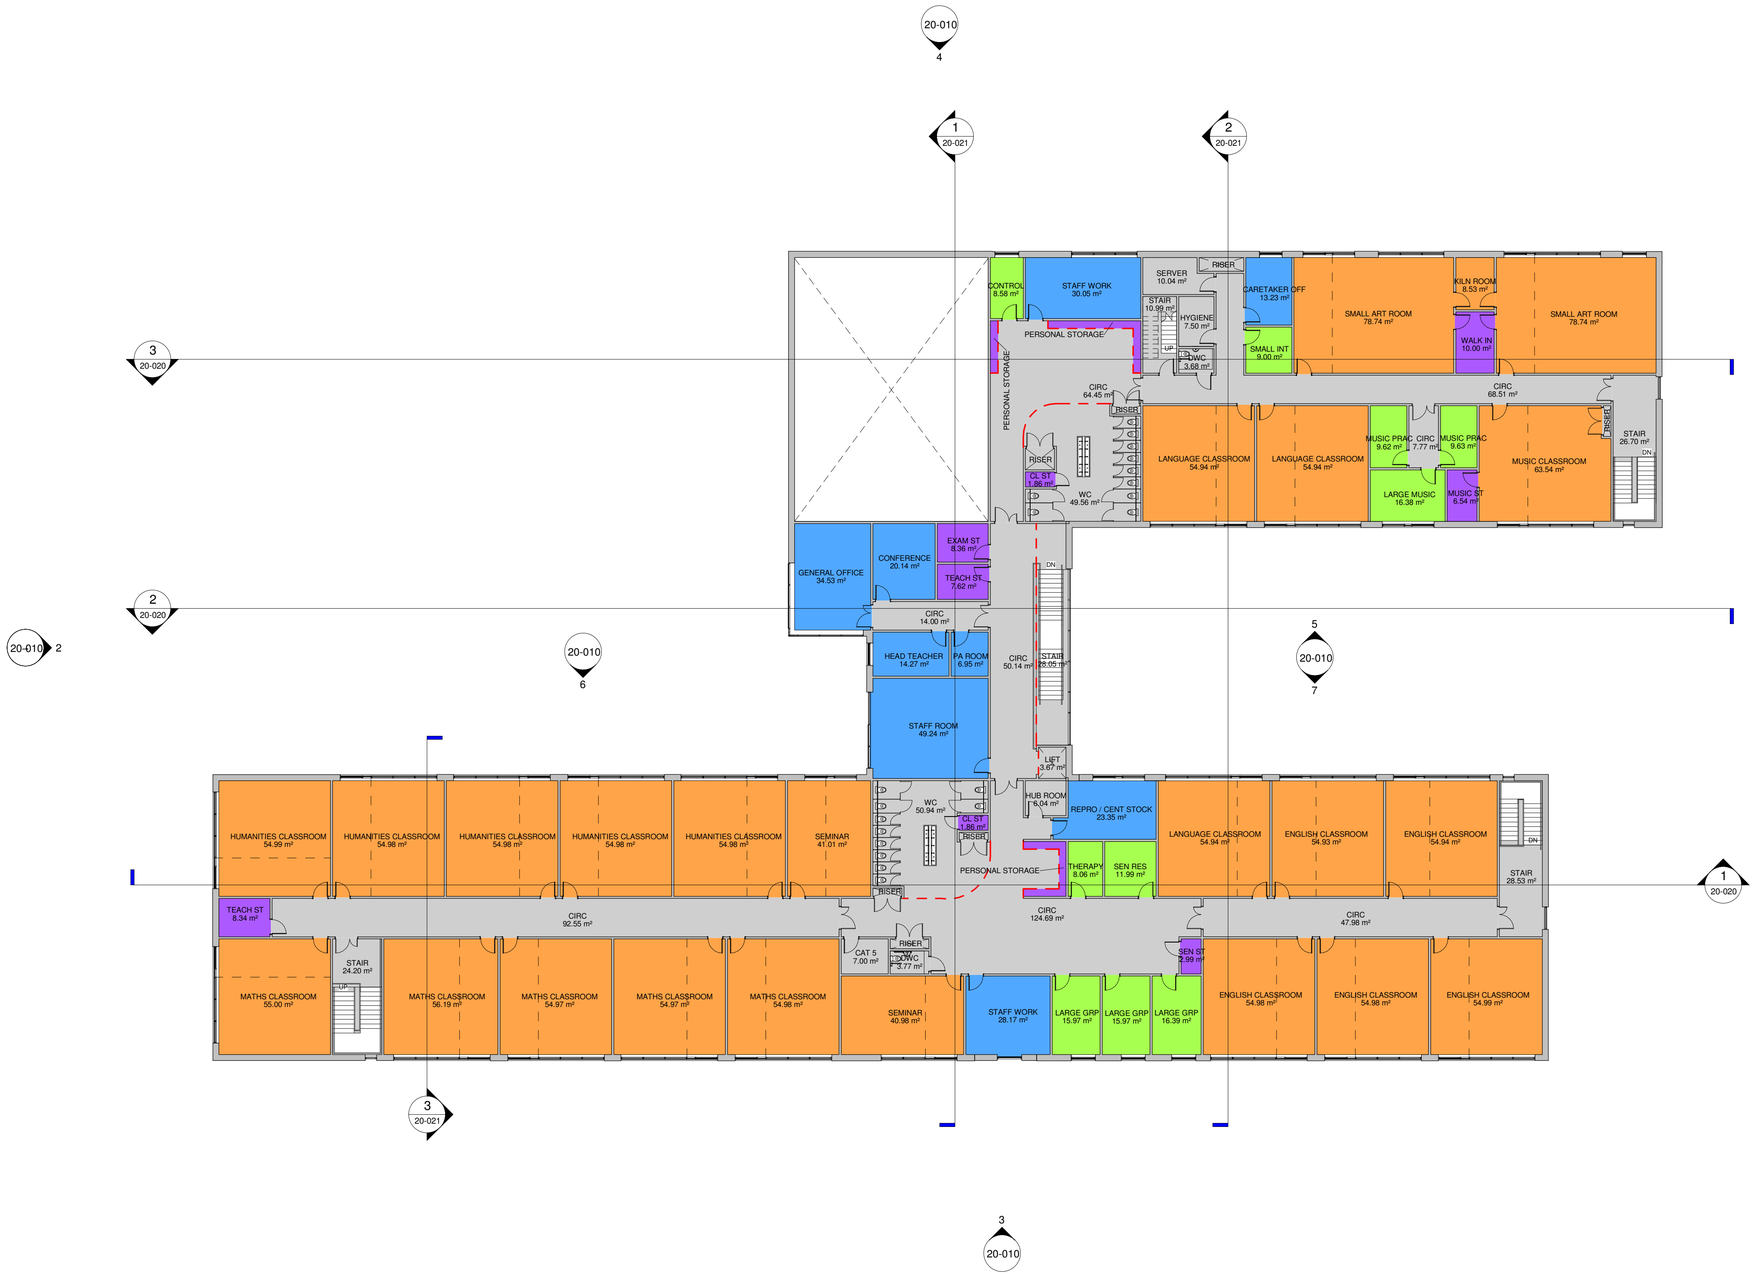

Department

- Basic Teaching Area
- Learning Resource Area
- Non Net
- Staff / Admin Area
- Storage

1 GA First Floor Plan

1 : 200

scale 1:200 — 1 0 1 2 3 4 5 6 7 8 9 10 15 20 25 metres

00-Z-Scale Bar_1_200

1 : 200

rev	date	by	description	chkd
2	03-04-2014	TR	Corridor width to eastern wing increased in line with client instruction	DS
1	12-03-2014	TR	Corridor widths reduced in line with Wates instruction	DS

cpmg

CPMG Architects Ltd 23 Warser Gate Nottingham NG1 1NU
telephone: 0115 958 9500 facsimile: 0115 958 9700
email: nottingham@cpmg-architects.com website: www.cpmg-architects.com

job title

NORTH CAMBRIDGE ACADEMY

drawing title

GA First Floor Plan
General Arrangement

drawing status

PLANNING SUBMISSION

drawn by	date	checked by	scale
TR	31-03-14	DS	1 : 200
job no.	drawing no.	revision	media
7517	20-001	2	A1

© Copyright of CPMG Architects Limited 2012. All rights reserved.
No part of this publication may be reproduced, stored in any retrieval system or transmitted in any form or by any means without prior permission of CPMG Architects Limited.

Do not scale from drawing, use figured dimensions only. All dimensions to be checked on site

ISO 9001 QUALITY MANAGEMENT 14001 ENVIRONMENTAL MANAGEMENT