


Appendix C

20mph Project Phase 3

Traffic Count Information

Appendix 3: Phase 3 Traffic Count Location Plan

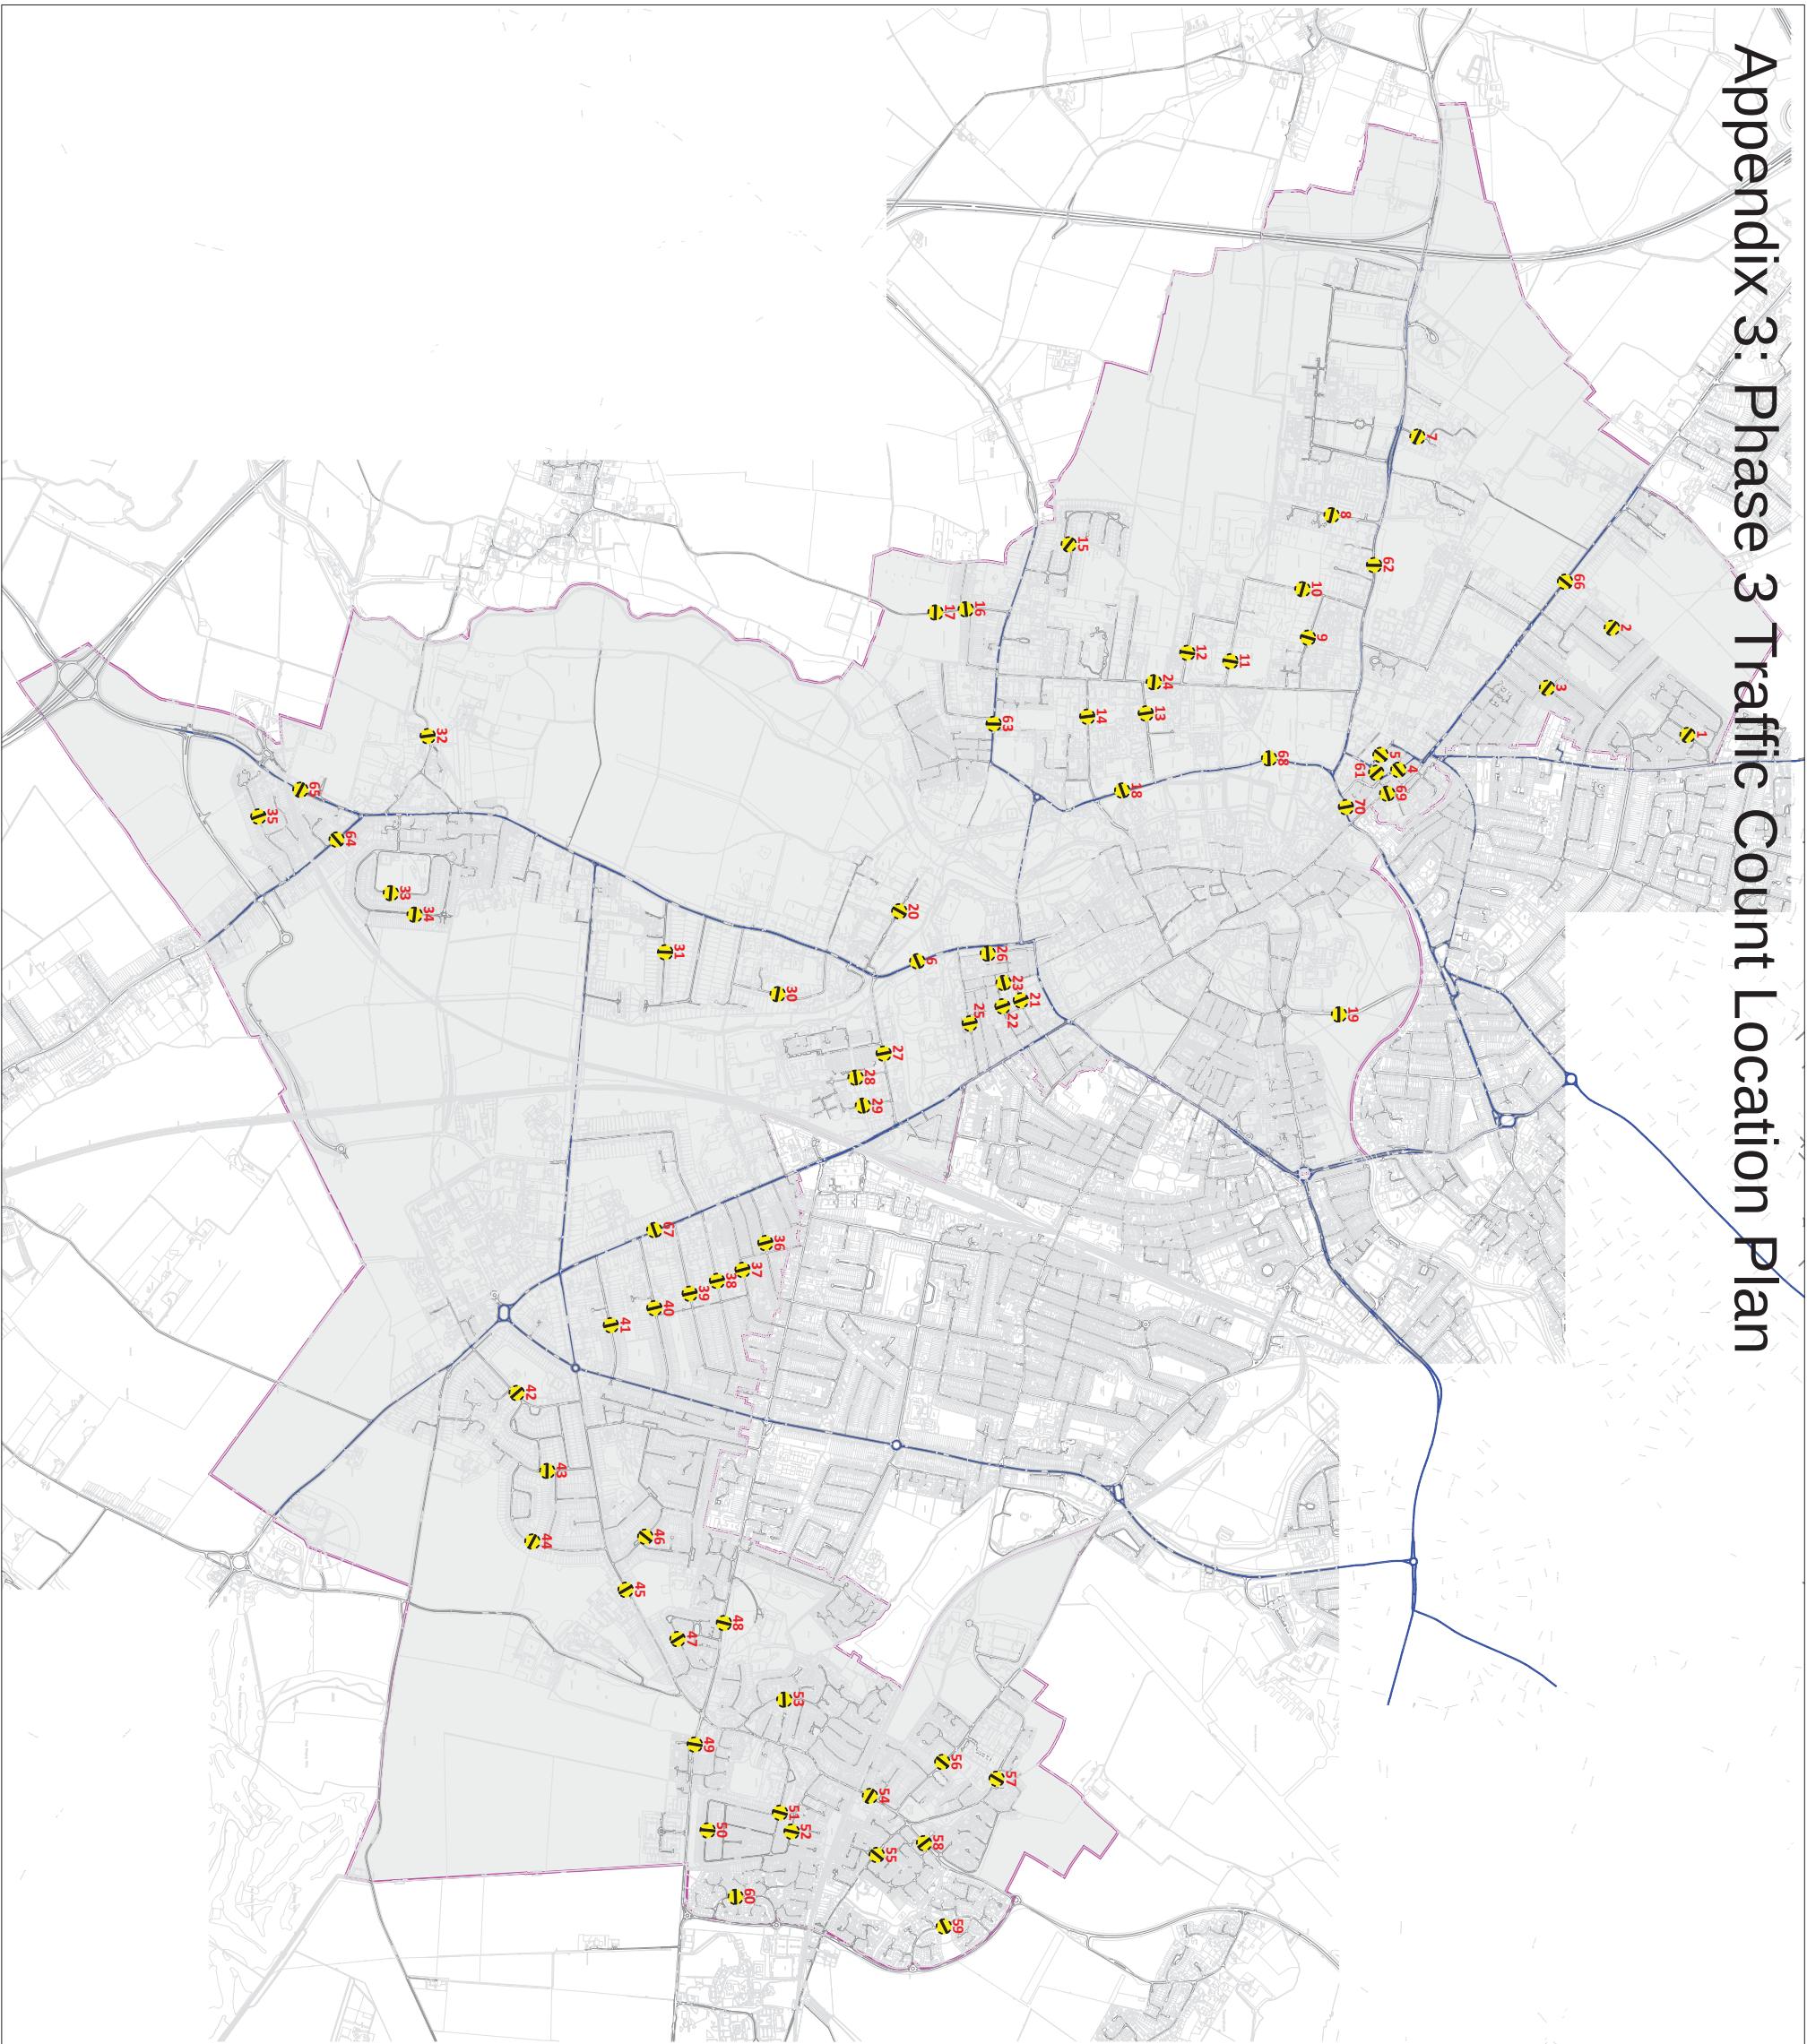

Key

- Phase 3 Area
- City Boundary
- A or B Classified Road (not included in project)
- ATC Location with ID number

"This map is reproduced from Ordnance Survey material with the permission of Ordnance Survey on behalf of the Controller of her Majesty's Stationary Office @ Crown copyright. Unauthorized reproduction infringes Crown copyright and may lead to prosecutions or civil proceedings." Cambridge City Council (Licence No. 100019730) 2010.

DO NOT SCALE
Figured dimensions must be taken in preference to scaled dimensions. Contractors, sub-contractors and suppliers must verify all dimensions on site before commencing any work or making any shop drawings. Discrepancies to be brought to the contract administrators / landscape architect's attention.

A	STANDARD TEXT SIZE	010013
REV	AMENDMENTS	DATE



ENVIRONMENT
STREETS & OPEN SPACES
PROJECT DELIVERY

Simon Payne
Director of Environment
CAMBRIDGE CITY COUNCIL
PO BOX 700, Cambridge, CB1 0JH
Tel: (01223) - 457200 or 457201

Project
Cambridge 20mph Project

Drawing
Phase 3 ATC Locations Plan

Scale: NTS	Date: SEP 14
Drawn by: PMW	Checked by: JR
Drawing No: 040-016/000/030	

Appendix C: Traffic Count Average Speed Data

Traffic Count Location	Average Speed (mph)
Victoria Avenue (n'bound)	25.6
Victoria Avenue (s'bound)	25.9
Castle Street (n'bound)	22.2
Castle Street (s'bound)	22.6
Cherry Hinton High Street (n'bound)	21.9
Cherry Hinton High Street (s'bound)	22.6
Grantchester Road - north section (n'bound)	20.9
Grantchester Road - north section (s'bound)	24.7
Grantchester Road - south section (e'bound)	22.4
Grantchester Road - south section (w'bound)	23.5
Cherry Hinton Road (e'bound)	29.0
Cherry Hinton Road (w'bound)	30.0
Fulbourn Road (e'bound)	30.0
Fulbourn Road (w'bound)	19.6
Queen Edith's Way (e'bound)	28.2
Queen Edith's Way (w'bound)	27.1
Teversham Drift (n'bound)	26.9
Teversham Drift (s'bound)	27.1
Brooklands Avenue (e'bound)	23.2
Brooklands Avenue (w'bound)	23.8

Phase 3 Traffic Count Average Speeds

