KEY

- 9L FOAM
- 9L WATER EXTINGUISHER
- CARBON DIOXIDE
- EMERGENCY LIGHT FITTINGS
- SMOKE DETECTOR
- HEAT DETECTOR
- ILLUMINATED EMERGENCY EXIT SIGN (MAINTAINED)
- FIRE ALARM CALL POINT
- BELL
- FIRE PROCEDURE NOTICE
- FIRE BLANKET

The position of fire and safety equipment as shown on the plan or such other position as agreed from time to time in consultation with the fire authority. licence

Denotes internal area to be used for the provision of regulated entertainment /provision of entertainment facilities/provision of late night refreshment/ sale by retail of alcohol

Denotes line of demise

MOE **Denotes means of escape**

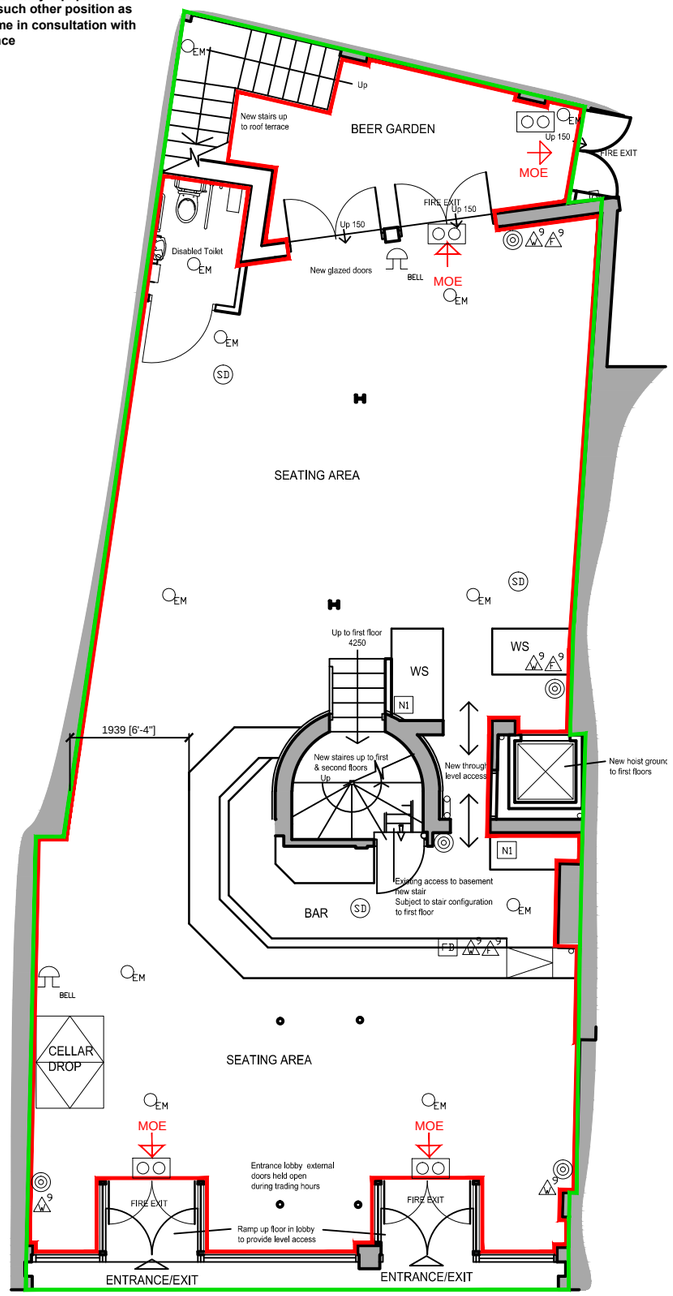

GROUND FLOOR

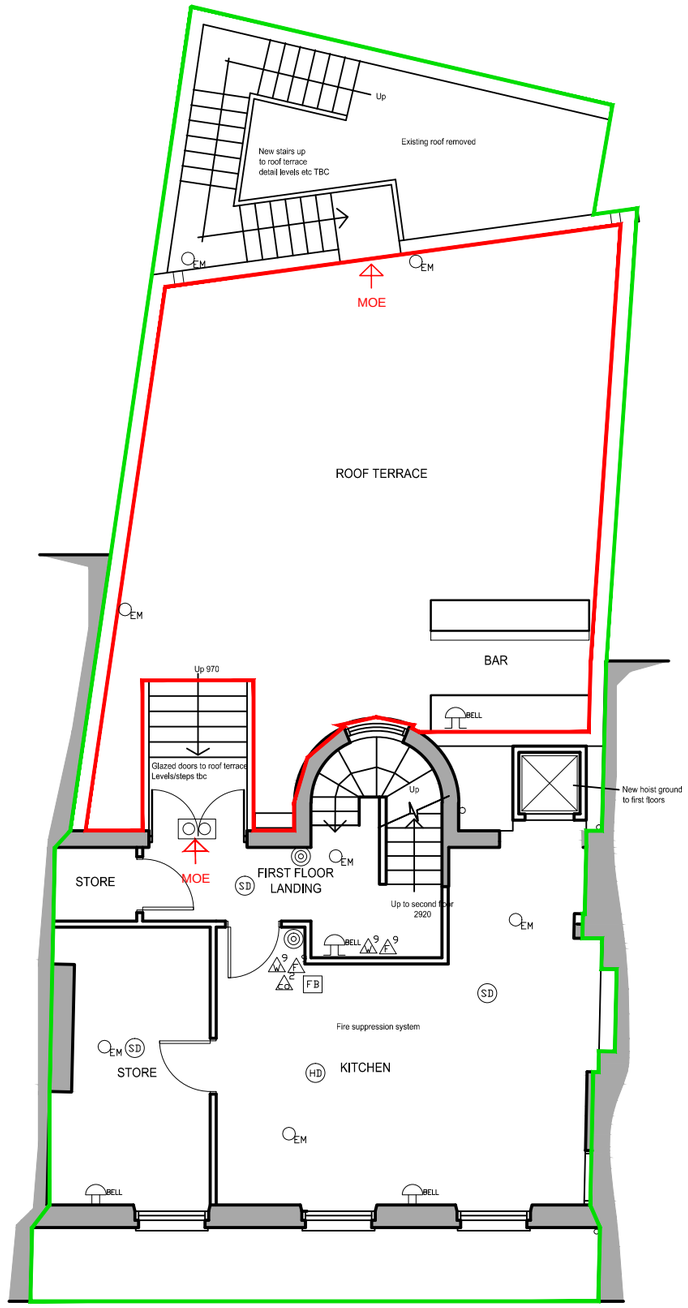

FIRST FLOOR

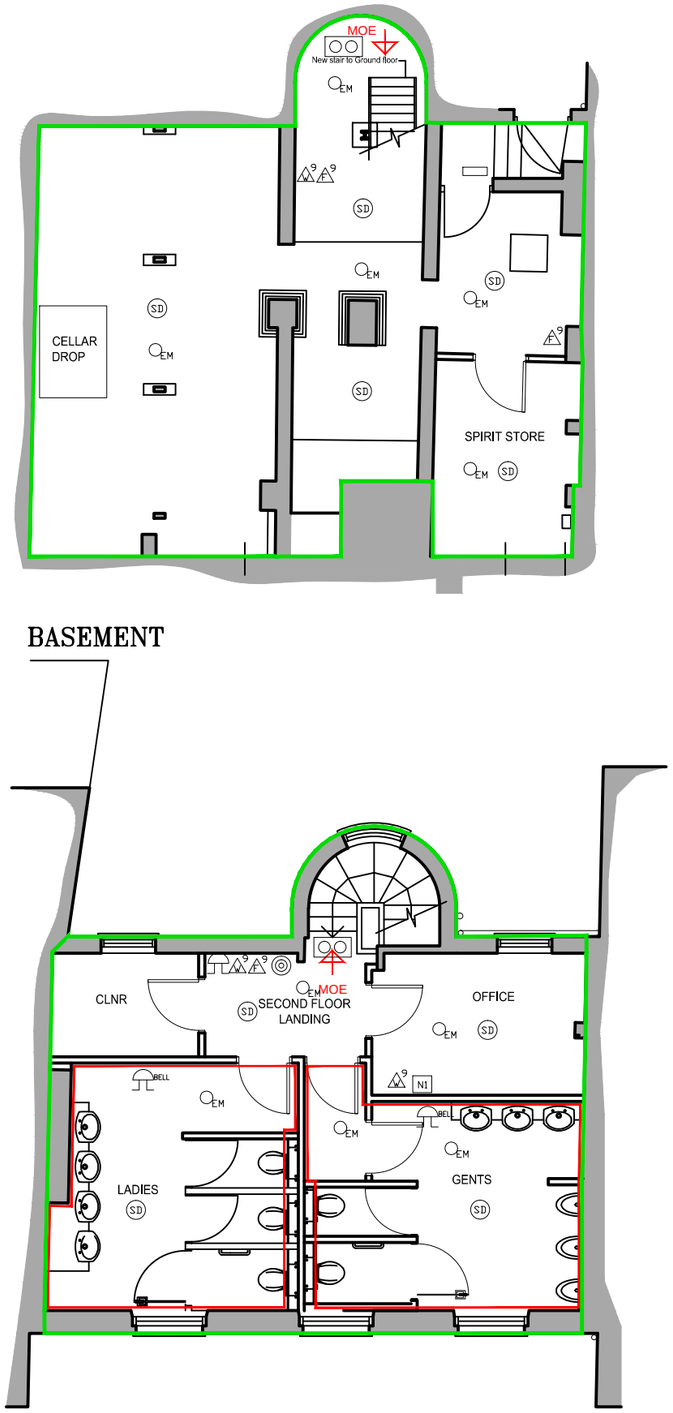

BASEMENT

SECOND FLOOR

Date 02.03.15

Rev:

Drawing Number: 0000-80

Scale: 1:100 @A3

NEW PUB
104 REGENT STREET
CAMBRIDGE CB2 1DP

Project : CITY PUBS

NOTE: CONTRACTORS ARE TO CHECK ALL SIZES AND DIMENSIONS BEFORE SETTING OUT ANY SITE OR SHOPWORK ANY ERRORS OR DISCREPANCIES TO BE REPORTED AND RESOLVED BY THE SITE SPECIFIC PROJECT DESIGNER / BUILDER AND RESPECTIVE AGENTS.

Pembrook Design
Summit House, Horsecroft Road, The Pinnacles, Harlow, Essex. CM19 5BN
Tel: 01279 433888. Fax: 01279 433889.