ISO A1 - 594mmx841mm

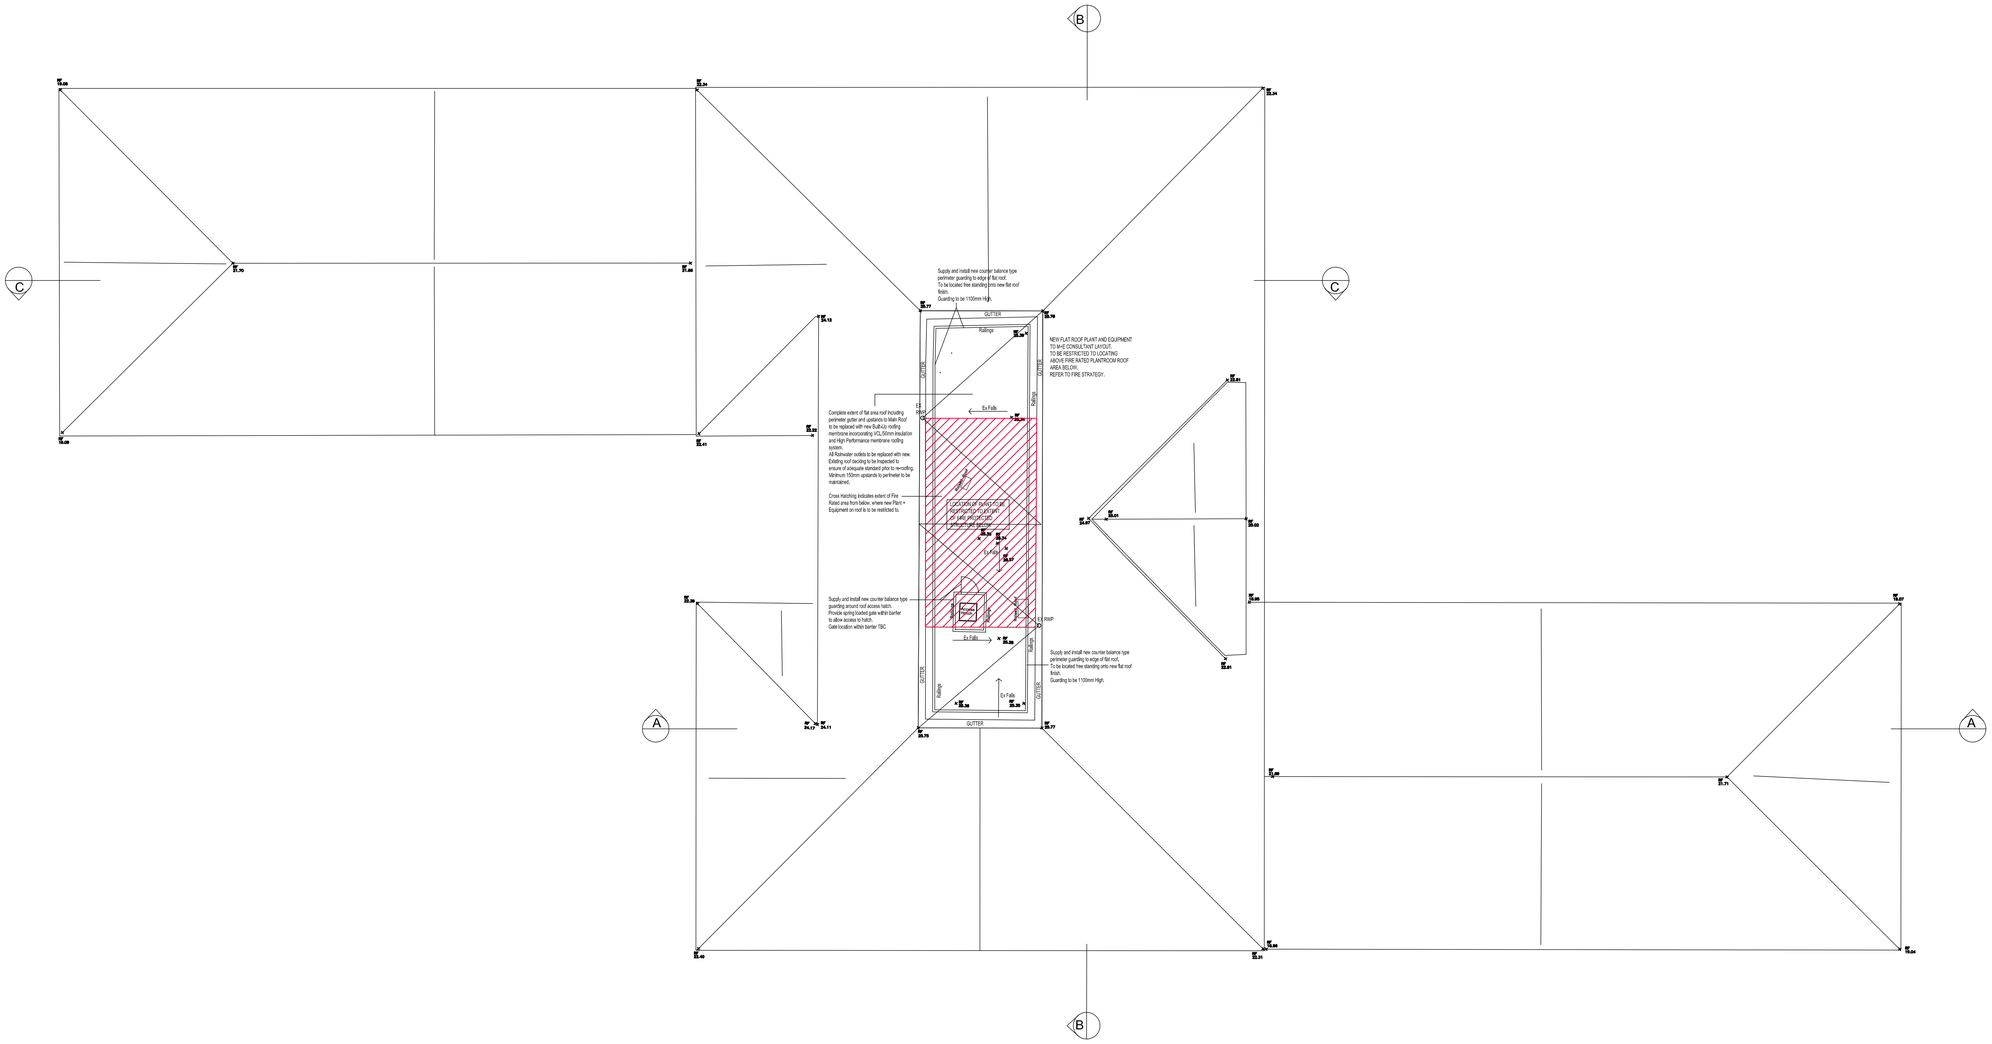

ROOF LEVEL PLAN. SCALE 1:150

DATE	REVISION	REV	DRW	CHK
03-07-20	Initial Issue	A	PA	DR
20-07-20	Employers Requirements Issue	ER1	PA	DR
30-07-20	PLANNING APPLICATION	ER1	PA	DR

DISCLAIMER

This drawing must not be used, reproduced or revised without written permission.

Constructors must only work to figured dimensions which are to be checked on site. Do not scale from hard copy drawings

This drawing shall not be used for construction purposes until the "CONSTRUCTION" status appears under the Sheet Status.

Key Plan

North Arrow

True North

Detail Symbol

Detail No.
Sheet No.

NORR

NORR Consultants Limited.
An Ingenium International Company

Tennyson House,
159 - 165 Great Portland Street,
London W1W 5PA
England, UK
norr.com

Drawn	Date
DR	03/04/20
Checked	Date
DR	03/04/2020

Scale
As Indicated @ A1

Client
SOUTH CAMBRIDGESHIRE DISTRICT COUNCIL

Project
B270 CAMBRIDGE SCIENCE PARK REFURBISHMENT

Drawing Title
ROOF LEVEL PLAN

Sheet Status
PLANNING APPLICATION

Project No.
IALN20001500

Drawing No.
B270-NOR-XX- GA-A-3004

Rev.
ER1