ORDNANCE SURVEY MAP (NTS)

SCALE ASSIST BAR 0 1m 5m

FIRE SAFETY

FIRE SIGNAGE

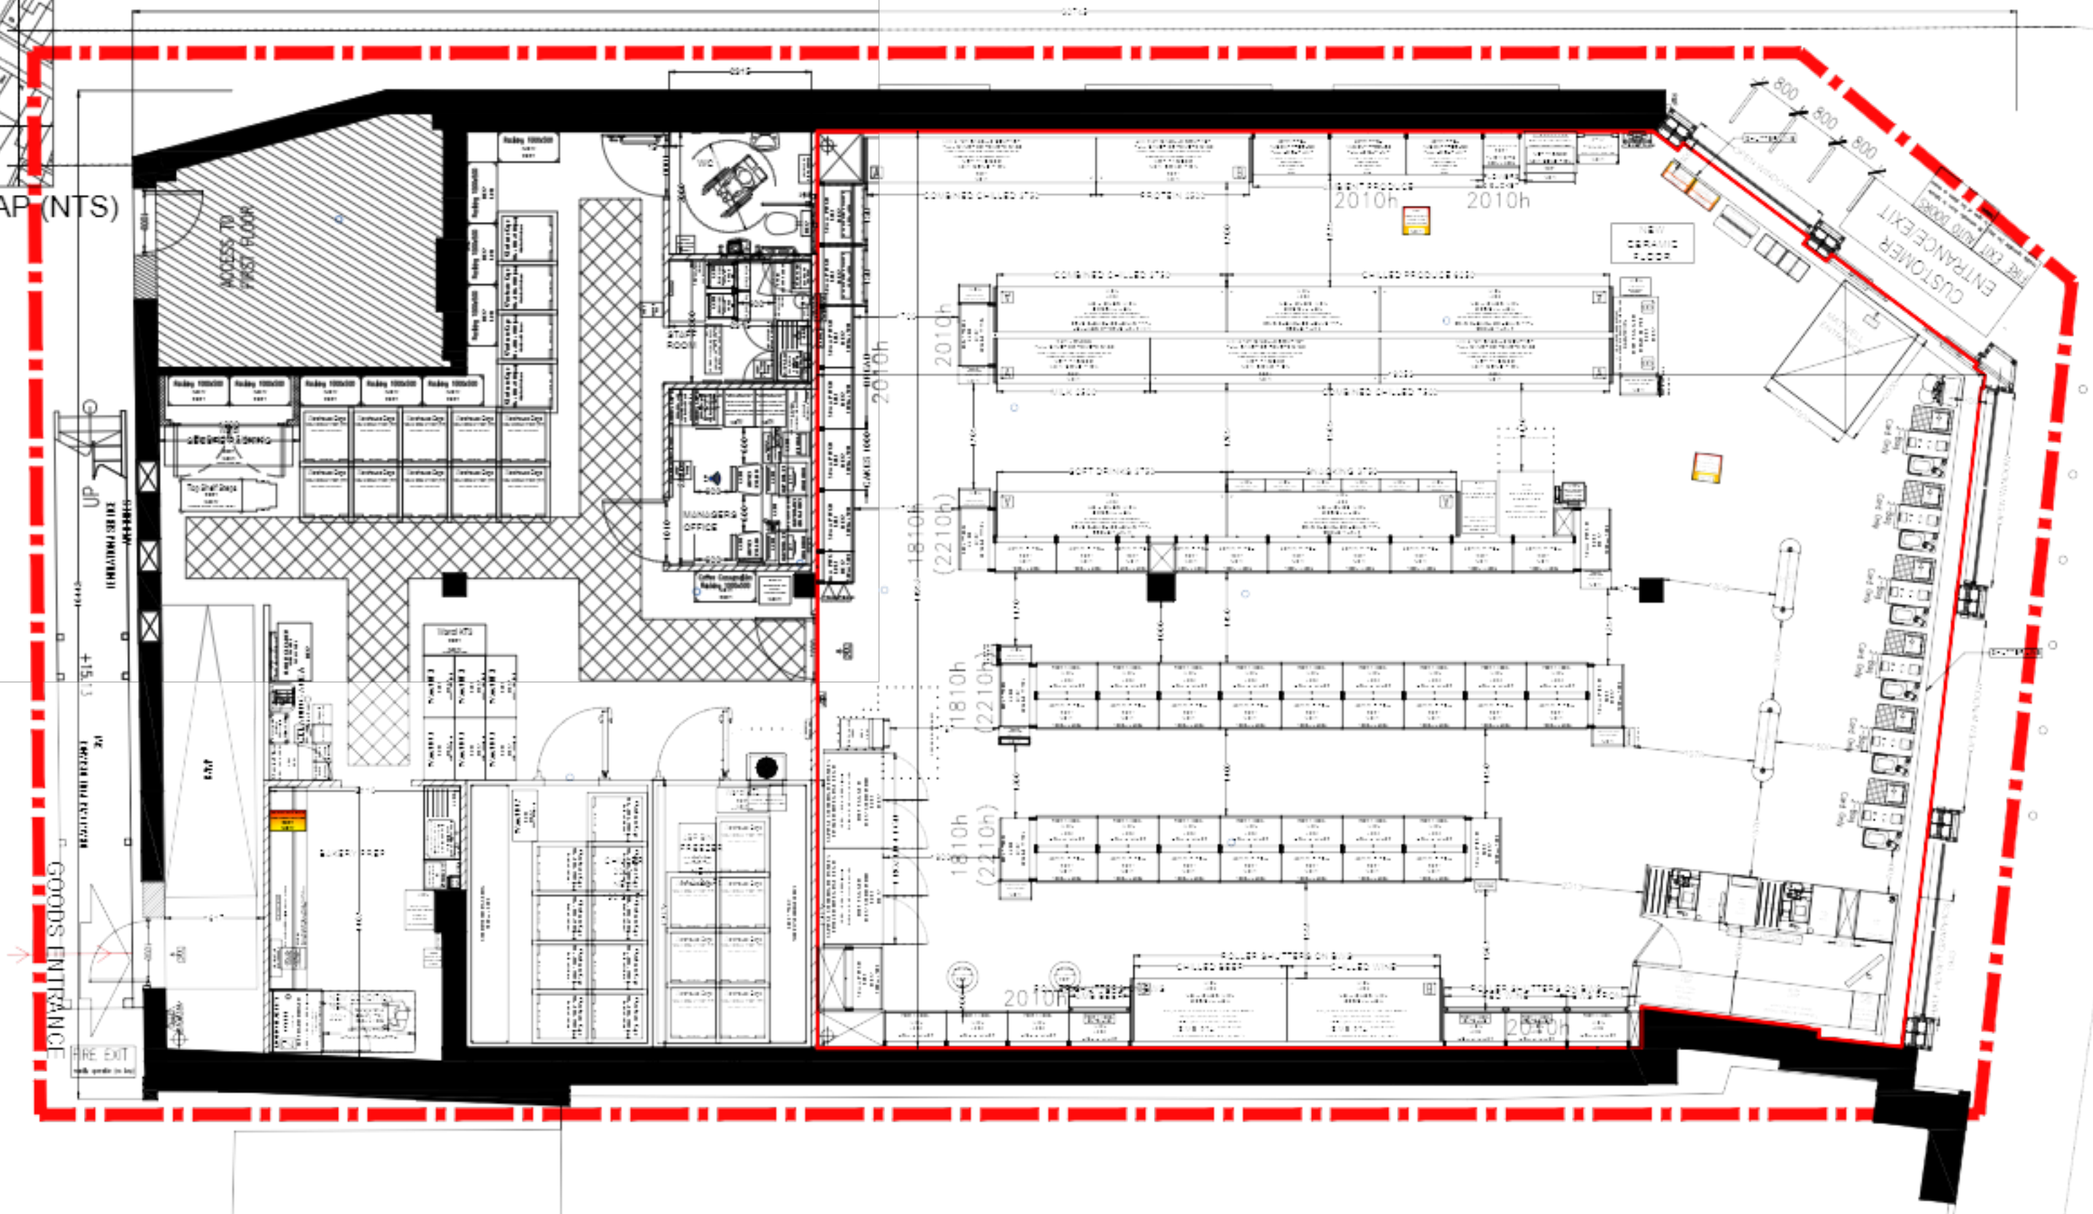

SHOP FLOOR - 1:50

SURVEY OVERLAID

CAMBRIDGE MILL ROAD