Contractor must check all dimensions on site. Do not scale this drawing. All discrepancies to be reported immediately to the Contract Administrator before proceeding. If this drawing has been transmitted digitally, it must be checked against a paper master copy issued by PHN. This drawing is the copyright of PHN.




Basement Plan 1:50




Ground Floor Plan 1:50

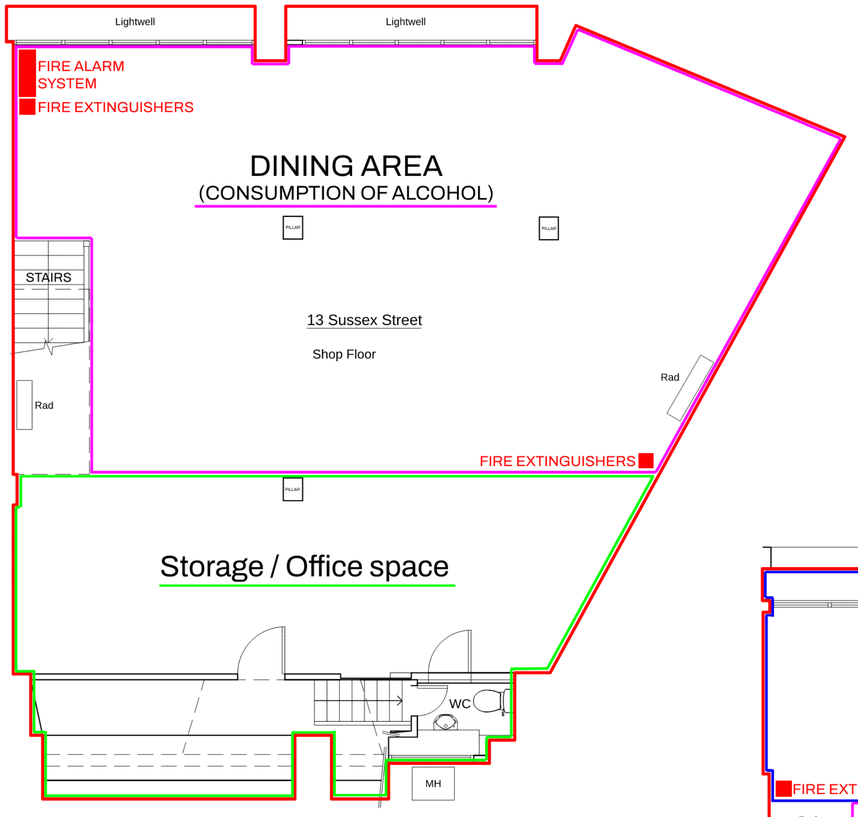


Location Plan 1:1250

© Crown Copyright. All Rights Reserved.
Licence Number AR 100007396

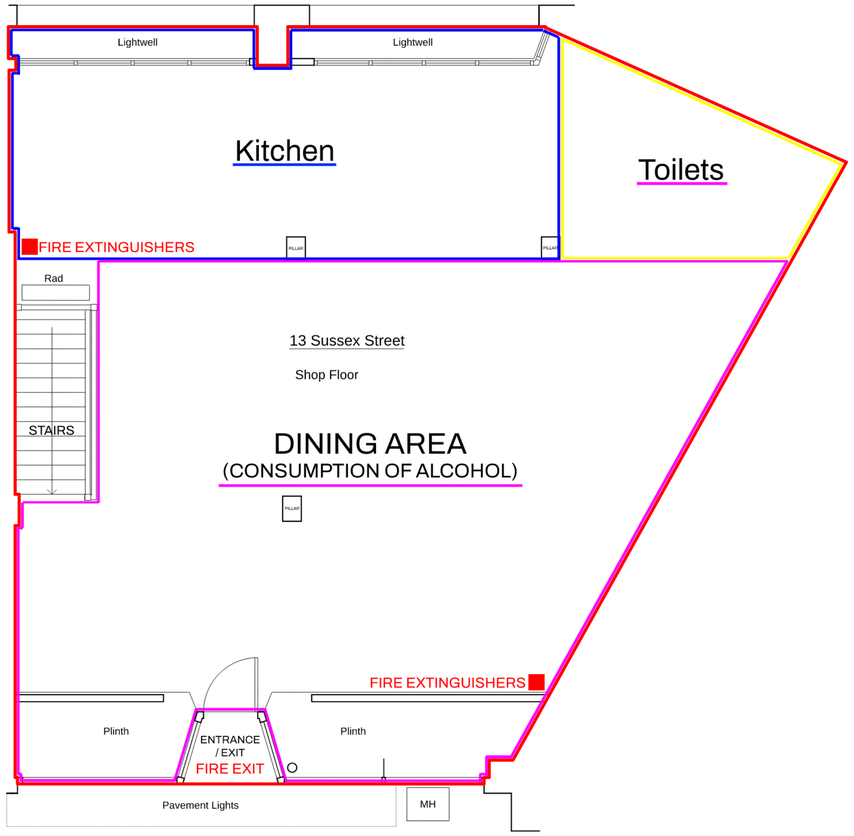


Block Plan 1:500

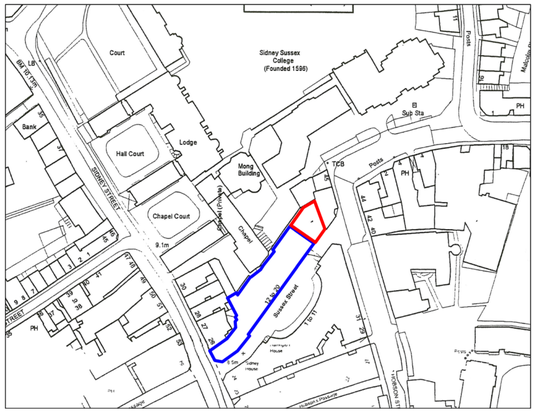Scale 1:50: 0, 1, 2, 3, 4, 5m

Scale 1:500: 0, 10, 20, 30, 40, 50m

Scale 1:1250: 0, 25, 50, 75, 100, 125m
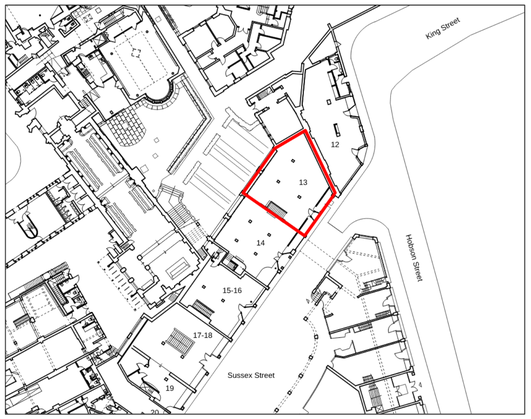
| Rev. No. | Amendment | Date/By |
|---|---|---|

PLEASANCE HOOKHAM & NIX
Building Surveyors & Architects
1 Northampton Street
Cambridge
CB3 0AD
Tel: 01223 358440
E-mail: ph-n@ph-n.co.uk

Client
Sidney Sussex College
Cambridge

Project
13 Sussex Street, Cambridge

Drawing Title
Plan A

| Designed | Scale | Date |
|---|---|---|
| --- | 1:50,1:500,1:1250 @ A1 | July 2022 |
| Drawn: TM | Project No.: 4151 | |
| Checked: AN | Drawing No.: 1 | |