

JDMC
21 October
2026




GREATER CAMBRIDGE
SHARED PLANNING

**26/01403/FUL – Chapter House Howes
Place Cambridge Cambridgeshire CB3 0UW**

Provision of Postal Lockers (Retrospective)


Site Location

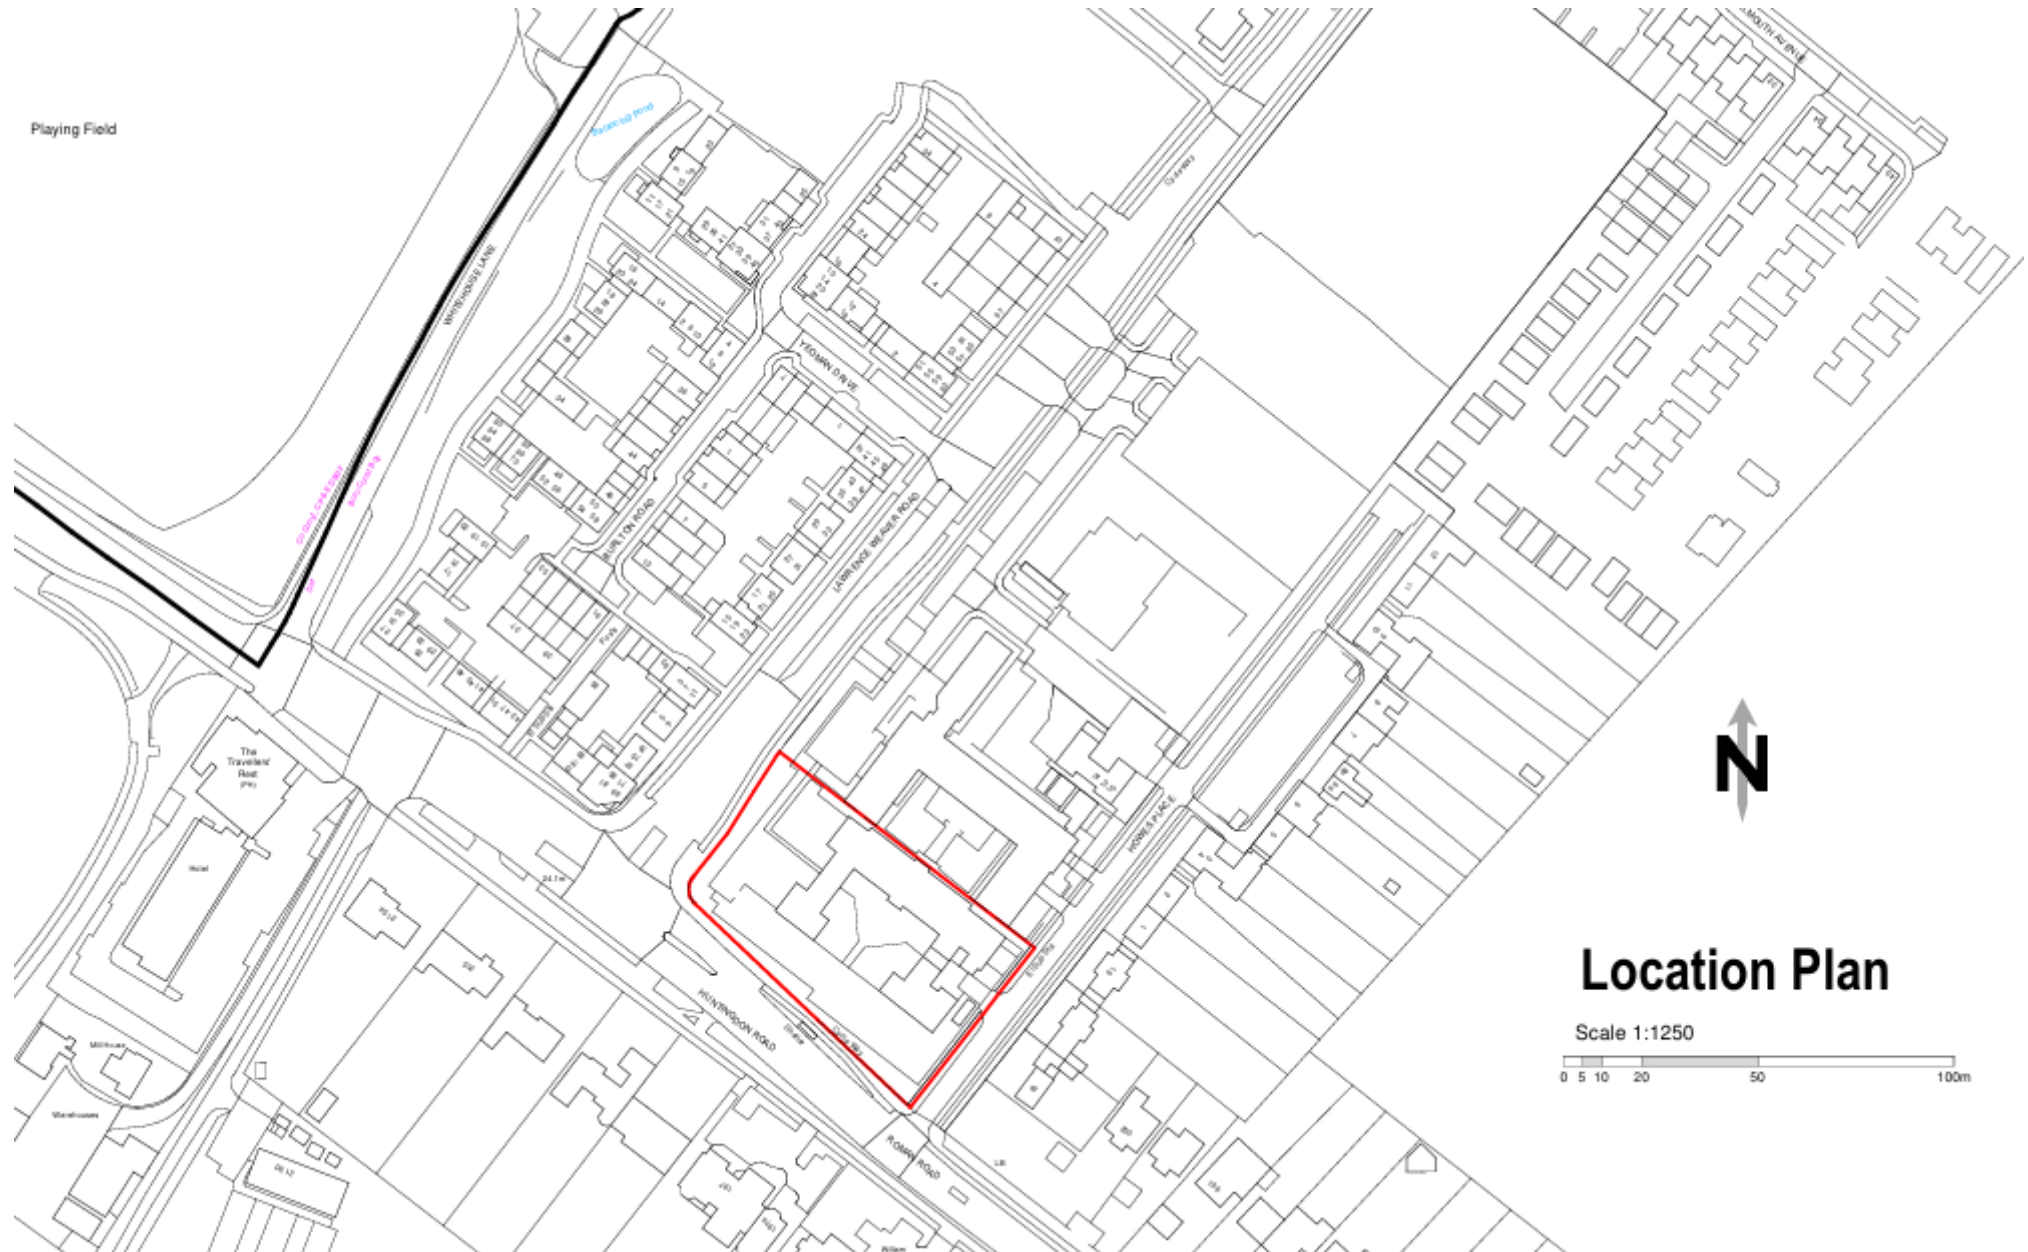


Site Plan




Plans & Elevations

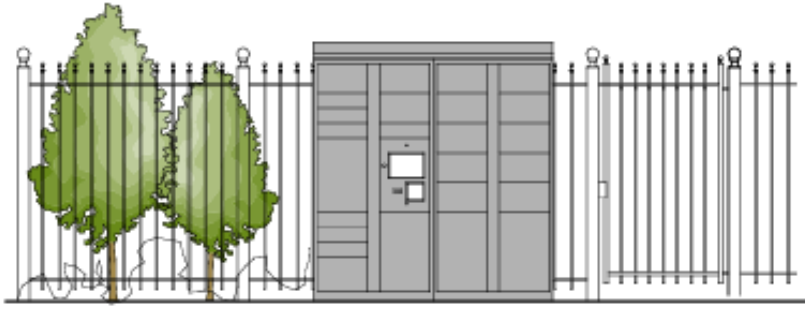

Front Elevation

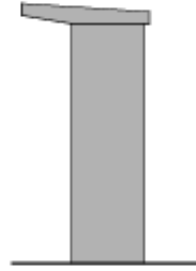


Side Elevation

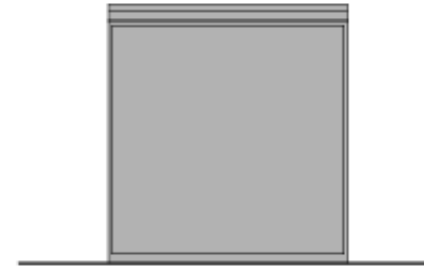

Rear Elevation



Side Elevation

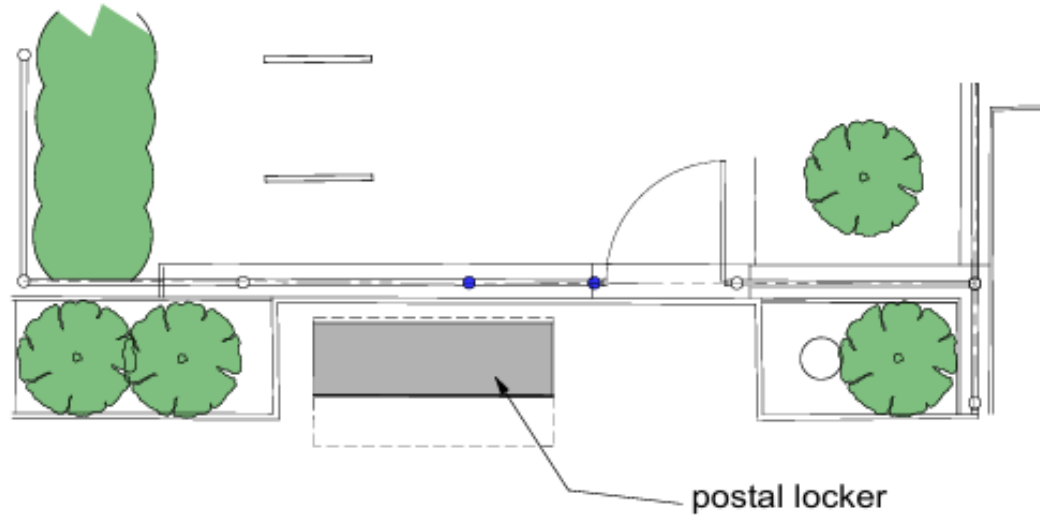

Floor Plan

Scale 1:50



Chapter House, Howes Place,
Cambridge

Postal Lockers - Plan and Elevations

Drawing No. CH. 01
Scale: 1:50
Date: April 2026

Copyright - All Rights Reserved. These drawings may not be copied or reproduced in whole or in part without the written consent of Paul Harvey Associates

PHA