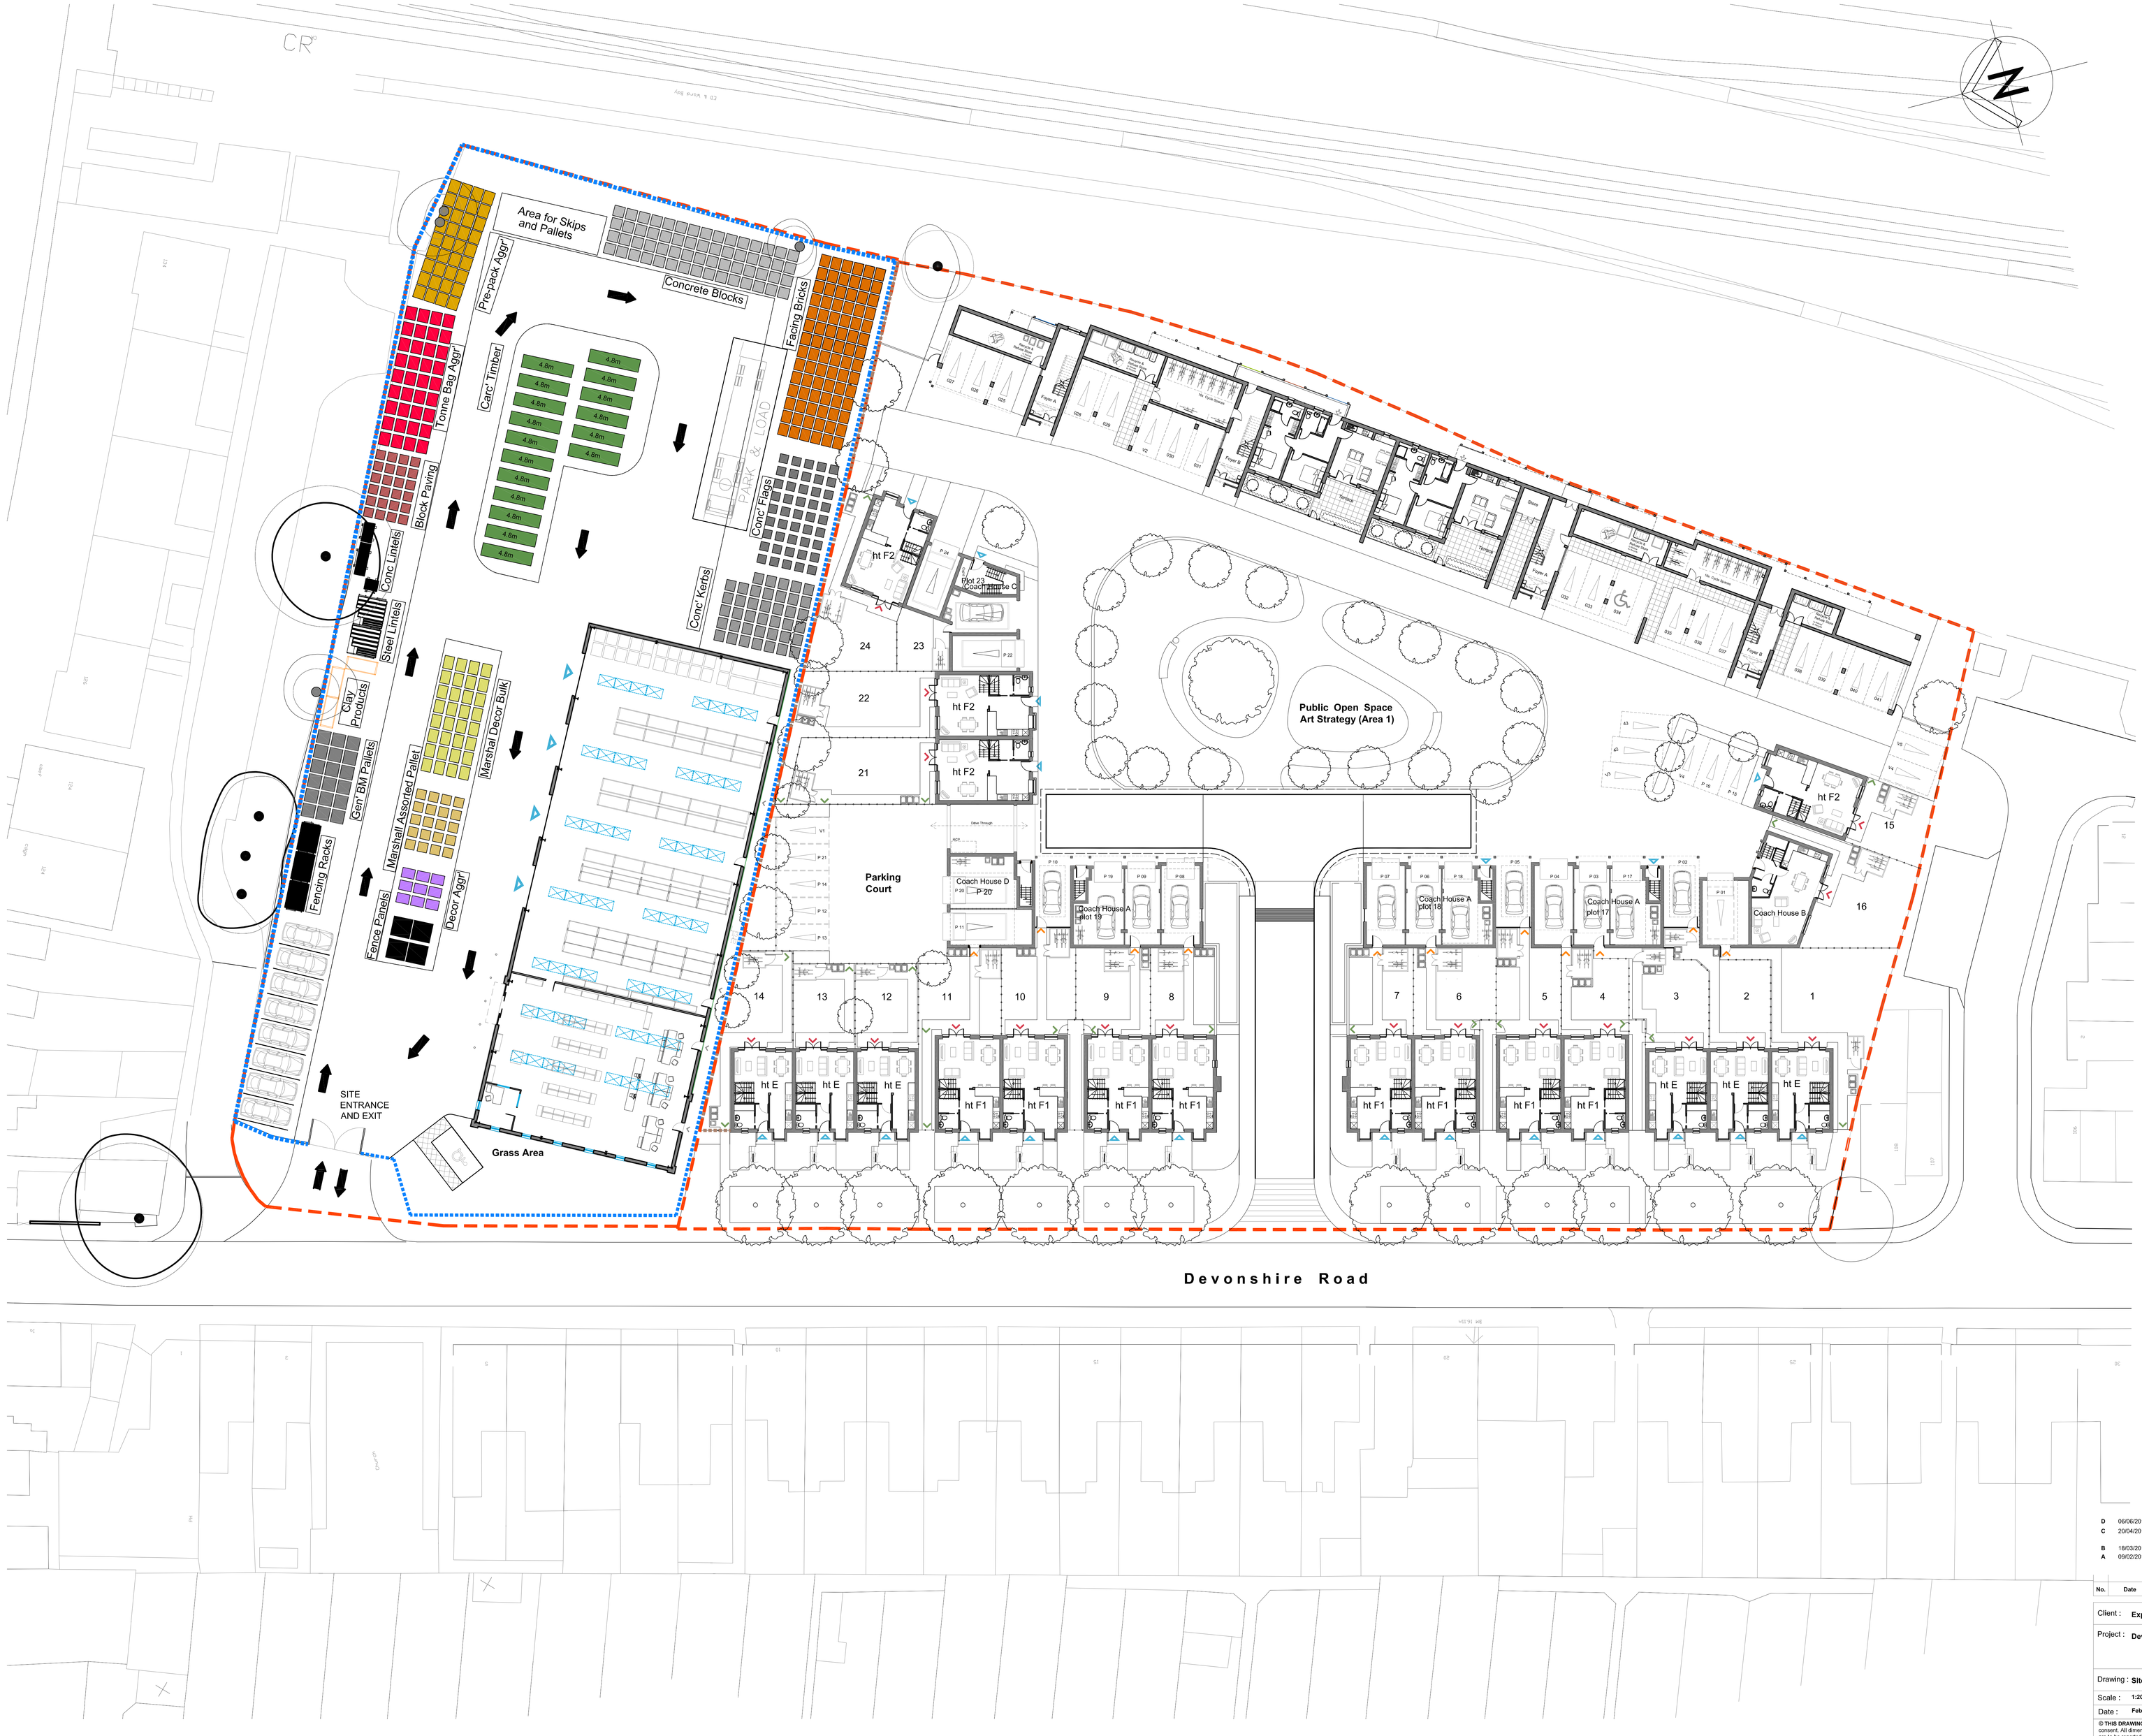

Schedule

House Types
6x HT E
8x HT F1
4x HT F2 Courtyard
3x Coach House A
1x Coach House B
1x Coach House C
1x Coach House D

24 Total House Type Units

Flats
12x 2 Bed Units
07x 1 Bed Units

19 Total Flat Units

43 Total Units

Legend

- 2.4m High steel palisade fence with 50x50mm weldmesh secured to inside of poles
- 2.8m High Close Boarded Fence
- Application Boundary
- Parking Space
- Close Boarded Fence (1.8m high)
- 1200mm High Railings
- Proposed Trees (Indicative)
- Rear Garden Access
- Dwelling Back Door
- Dwelling Front Door
- Parking Space Access

Note:
Proposed trees indicative only. Refer to Landscape Architects drawings for details of proposed Landscaping Scheme and Engineering drawings for all level information.

No.	Date	Amendment	Initials
L	01.02.13	POS size increased as to client suggestion. PLANNING SUBSTITUTION	emf
K	29.01.12	POS Landscaping added PLANNING SUBSTITUTION	emf
J	29.01.12	Updated to Clients comments PLANNING SUBSTITUTION	emf
H	23.10.2012	Updated to Clients comments	LS
G	06.08.2012	TP Boundary line revised Tree locations amended	KP
F	03.08.12	Amendments made to flat blocks car parking, bin Stores and cycle Stores Pathways widths increased for cycle and bin access Cycle store addedd to each house type	KP
E	06.10.11	TP Site: Roof Lights	HvN
D	06/06/2011	Trees Updated	NH
C	20/04/2011	6x Visitor Parking added 4x Visitor Cycle Spaces added	HvN
B	18/03/2011	Amended to clients comments	HvN
A	09/02/2011	Plot 1-14 New Design Applied POS Enlarged & Parking Updated	HvN
		Cycle Ways Amended	

Client : **Explore Living**

Project : **Devonshire Road**

Drawing : **Site Layout**

Scale : **1:200 @ A0**

Date : **Feb 2013**

Status : **Planning**

Dwg No : **09 - 1716 - 002**

Rev : **L**

Grafik Architecture
Station Court
Radford Way
Billericay
Essex CM12 0GZ
T +44 (0)1277 658 233
F +44 (0)1277 658 234
info@grafik.uk.com

Zetland House
Unit E Ground Floor
5-25 Scrutton Street
London EC2A 4HJ
T +44 (0)20 7749 7700
F +44 (0)20 7739 7502
www.grafik.uk.com

© **THIS DRAWING IS THE COPYRIGHT OF GRAFIK ARCHITECTURE** . It shall not be in any way used or reproduced without their prior written consent. All dimensions are to be checked on site or in the workshop prior to commencing any work. Work only to figured dimensions. Any discrepancies are to be reported to the Architect.

R:\Projects\09716 Devonshire Road, Cambridge\Planning\002 site layout with Structo details