Notes

1. Contractors must check all dimensions on site. Only figured dimensions are to be worked from. Discrepancies must be reported to the Architect or Engineer before proceeding. © This drawing is copyright
2. Reproduced from OS Sitemap ® by permission of Ordnance Survey® on behalf of The Controller of Her Majesty's Stationery Office. © Crown copyright 2008. All rights reserved. Licence number 100007126.
3. Refer to 16483/1031 for haul road redline boundary.
4. Refer to 16483/1032 for haul road phasing.
5. Garic Envirowash wheel washing facility or similar approved to be located prior to construction traffic entering the development carriageway.
6. Temporary fencing to haul road if required along red line boundary.
7. Haul road to have a 1:40 crossfall away from the development.

Key

DG 1 Site Boundary

Haul Road with Passing Bays

Haul Road Details

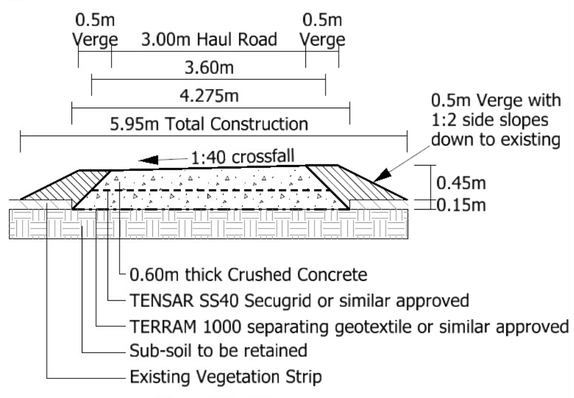

Typical Haul Road Section

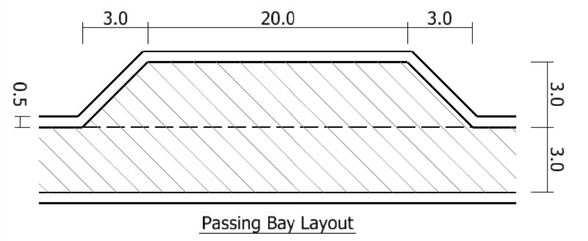

Passing Bay Layout

REVISION	DESCRIPTION	DRAWN	CHECKED	DATE
B	CONSTRUCTION DETAIL UPDATED TO SHOW CROSSFALL	SD	IDB	02-06-14
A	CONSTRUCTION DETAIL UPDATED	SD	IDB	23-05-14

PRELIMINARY ■ INFORMATION ☐ TENDER ☐ CONSTRUCTION ☐ AS BUILT ☐

WOODS HARDWICK
ARCHITECTS, ENGINEERS AND DEVELOPMENT CONSULTANTS

15-17 GOLDINGTON ROAD
BEDFORD
MK40 3NH
UNITED KINGDOM
T. +44 (0)1234 268862
F. +44 (0)1234 353034
MAIL@WOODSHARDWICK.COM
WWW.WOODSHARDWICK.COM

TITLE DARWIN GREEN ONE
CAMBRIDGESHIRE

DETAILS HAUL ROAD LAYOUT & DETAILS

SCALE: 1:1000 @ A1 DATE: APRIL 2014 DRAWN: SD CHK: IDB

Please consider the environment before printing this drawing

16483/1033 B